

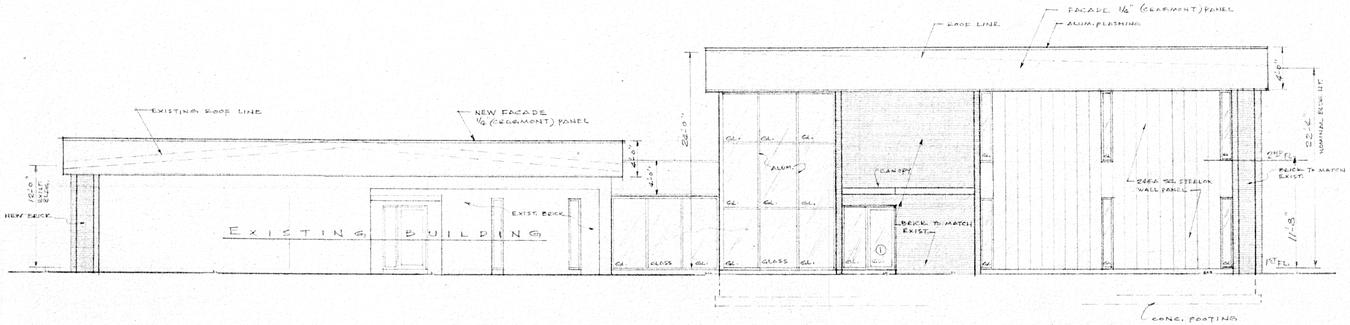



SOUTH ELEVATION 1/8" = 1'-0"

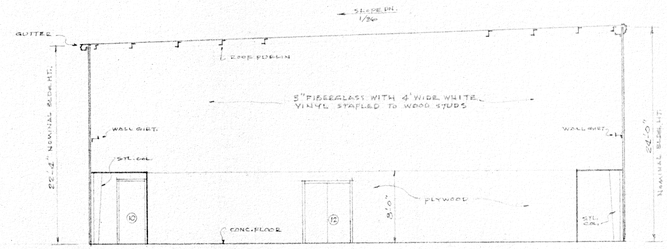


CROSS SECTION "A-A" 1/8" = 1'-0"

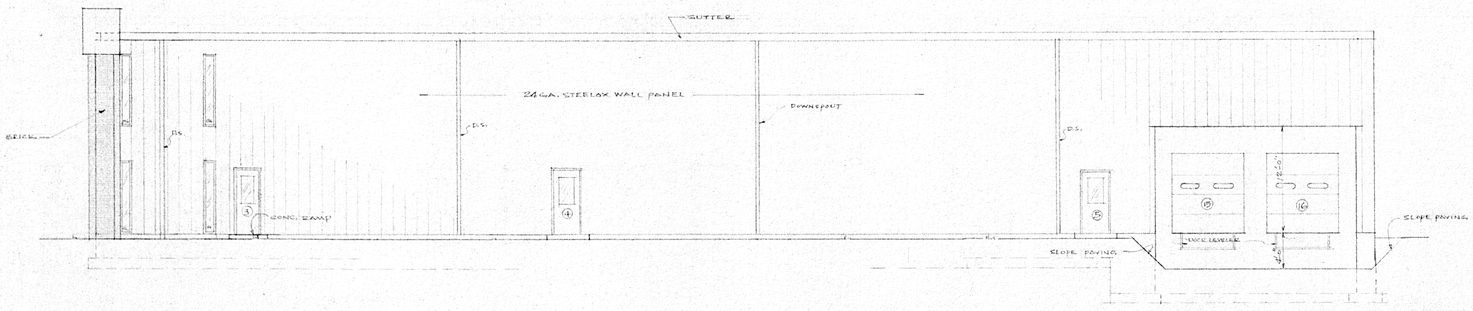

EAST ELEVATION 1/8" = 1'-0"

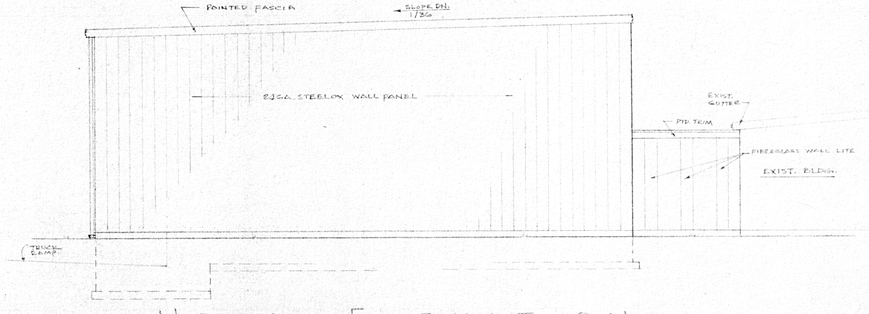

NORTH ELEVATION 1/8" = 1'-0"

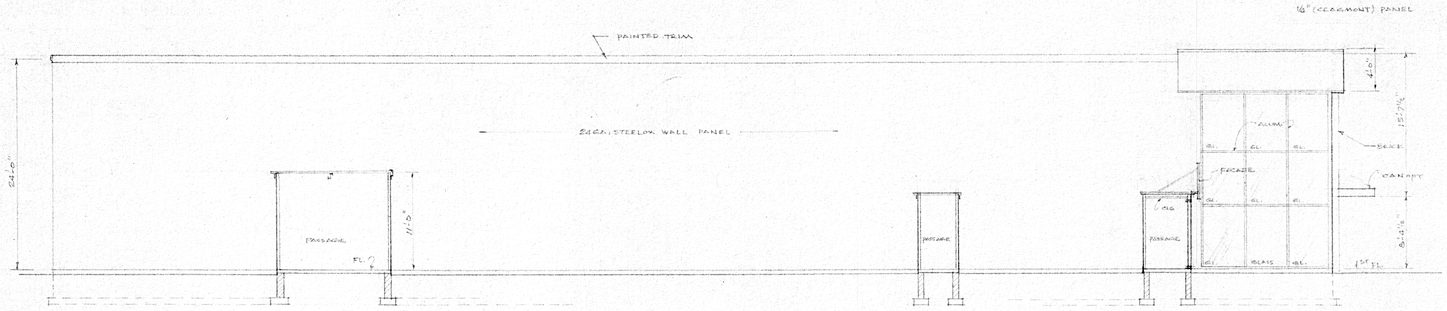

WEST ELEVATION 1/8" = 1'-0"

R. P. Schreckengost
REGISTERED ARCHITECT

NEW OFFICE AND METAL PARTS STORAGE BUILDING
FOR
ERIE BEARINGS INC.
1432 EAST 12TH. ST.
ERIE, PA.

KOLE + ASSOCIATES
GENERAL CONTRACTORS
1705 PENINSULA DR— ERIE, PA. 16505

JOB NO.	DWN.	DATE	APPROVED	DWG. NO.
636-161	dj	7-25-80		4 of 6