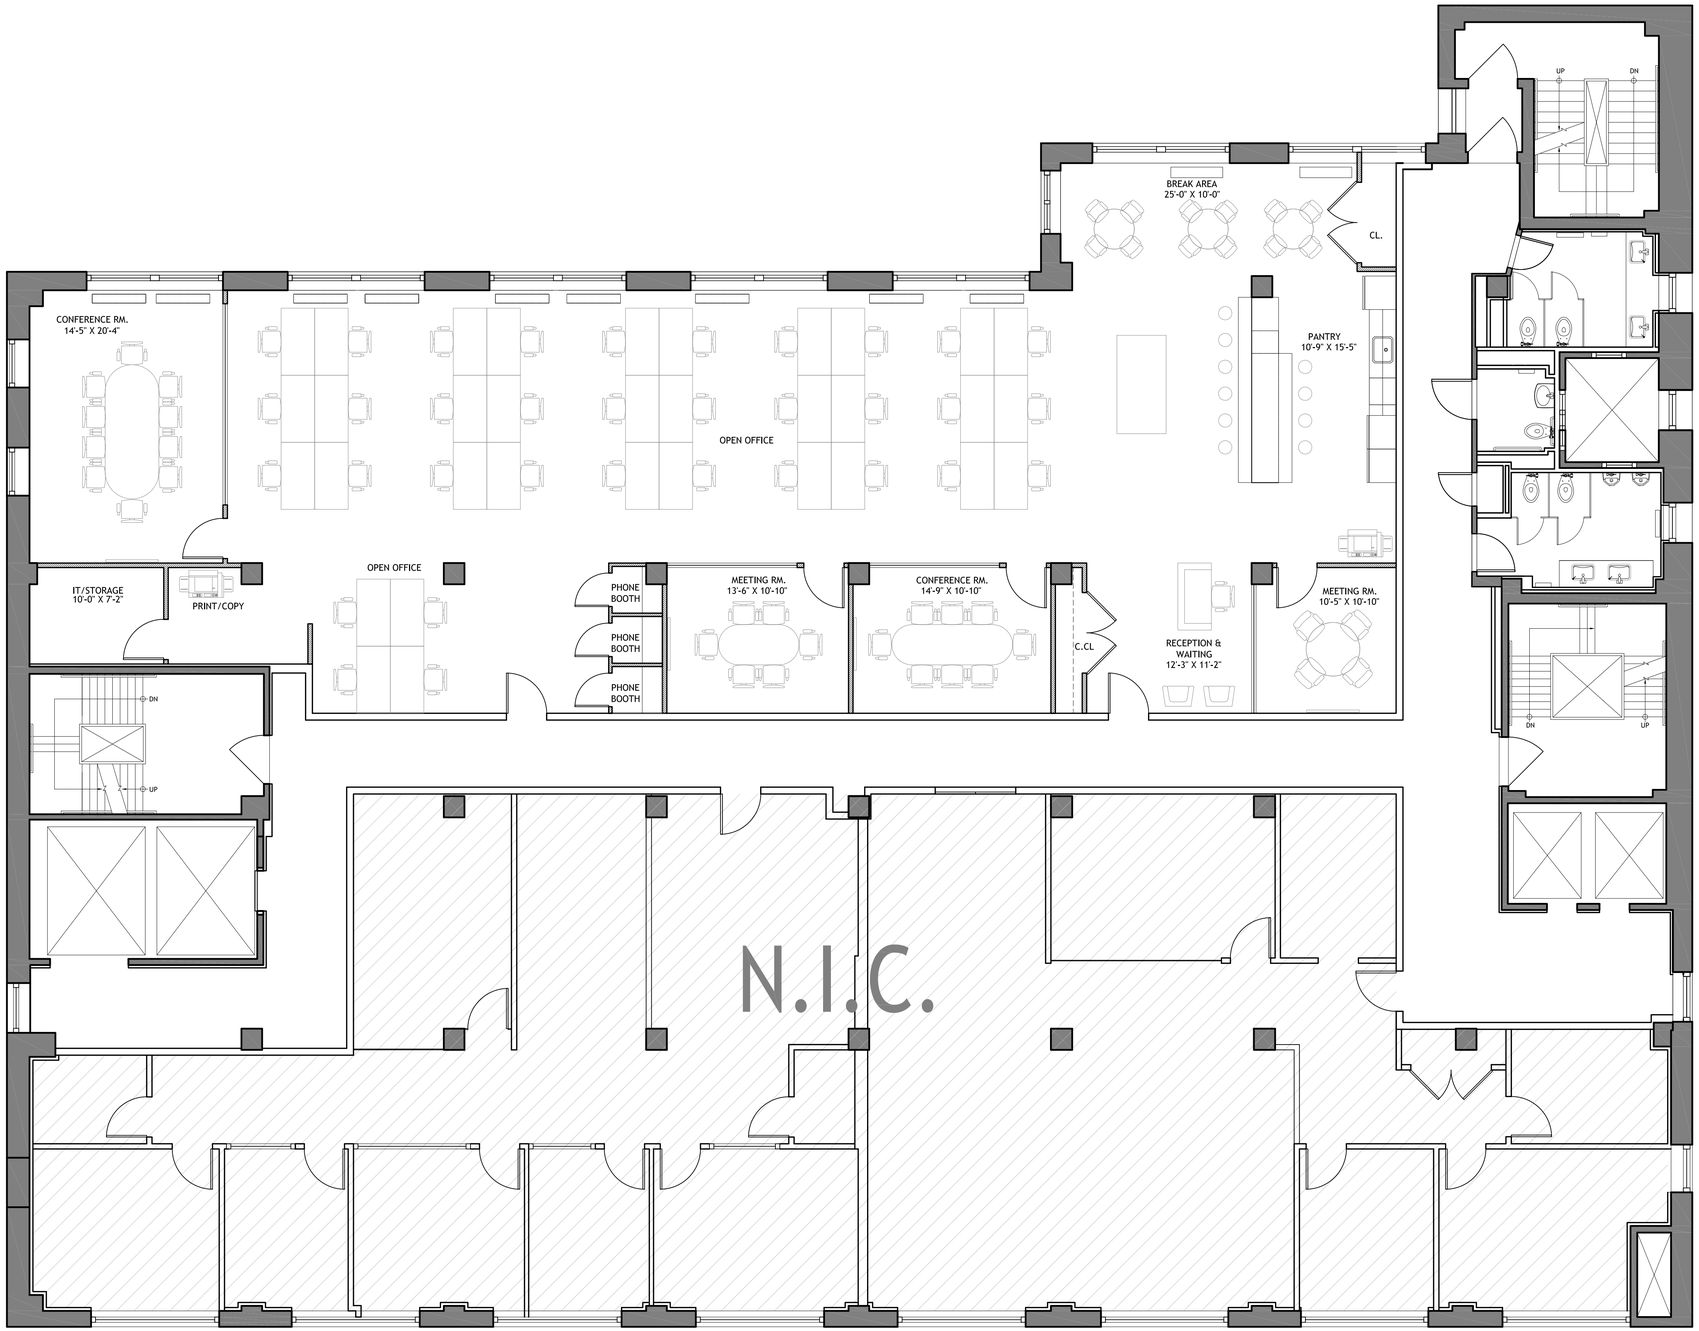


CONSTRUCTION LEGEND:

- EXISTING BUILDING CORE TO REMAIN
- EXISTING PARTITION TO REMAIN
- NEW PARTITION
- EXISTING RADIATOR

1 4TH FLOOR PLAN

SCALE: 3/16" = 1'-0"

ALL AREAS AND DIMENSIONS ARE APPROXIMATE. FIELD VERIFICATION IS NECESSARY.

N

FIFIELD | PIAKER | ELMAN
ARCHITECTS, PC

740 Broadway
New York, New York 10003
tel 212 979 9272
fax 212 979 9276
www.fpe-architects.com

NO USE, REPRODUCTION OR DISSEMINATION MAY BE MADE OF THIS DRAWING & CONCEPTS SET FORTH HEREON WITHOUT THE PRIOR WRITTEN CONSENT OF

FIFIELD PIAKER ELMAN ARCHITECTS P.C. COPYRIGHT © 2020

NYC 229 W 28TH ST

Project:
229 WEST 28TH STREET
4TH FLOOR

229 WEST 28TH STREET
NEW YORK, NY 10001

No:	Description:	Date:
-		

Revisions:

Job No: 2019052.00
Scale: AS SHOWN
Date: 01.27.2020
Drawn: IS

Sheet Title:

Drawing No.:

A-104.00