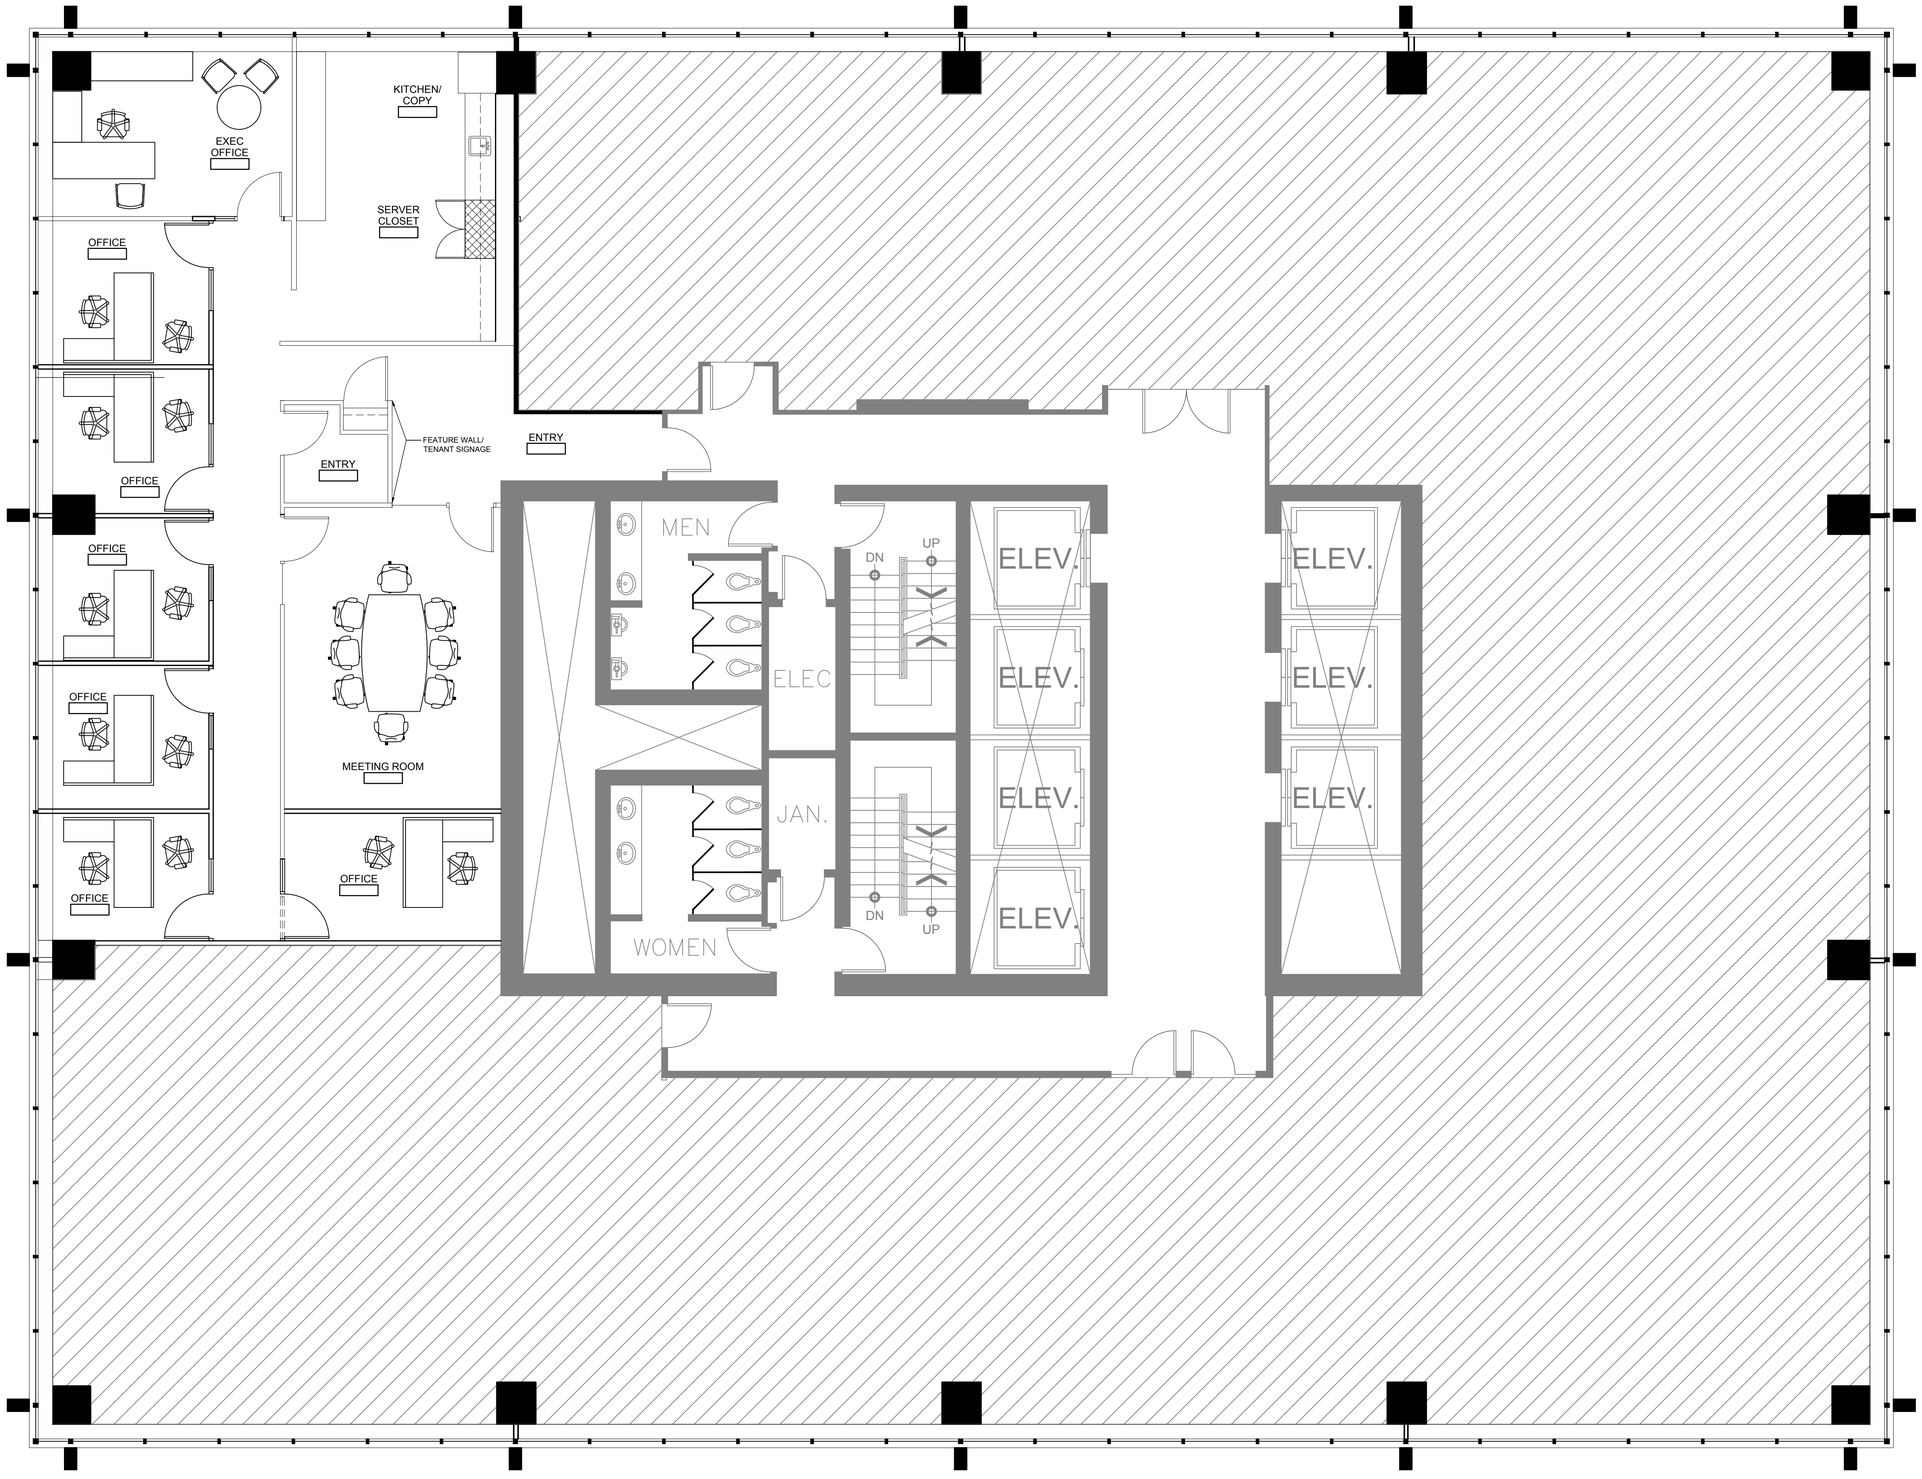


1 SK01 8TH FLOOR - TEST FIT_R2
SCALE: 3/16"=1'-0"

NOT FOR CONSTRUCTION

Holland

HOLLAND LICENSED INTERIOR DESIGN
1480 - 400 3 Ave SW Calgary, AB, Canada, T2P 4H2
403.454.0592

NOTES:

1. THIS DRAWING AS AN INSTRUMENT OF SERVICE, IS THE PROPERTY OF HOLLAND DESIGN AND MAY NOT BE REPRODUCED WITHOUT THEIR PERMISSION AND UNLESS THE REPRODUCTION CARRIES THEIR NAME. ALL DESIGNS AND OTHER INFORMATION SHOWN ON THIS DRAWING ARE FOR USE ON THE SPECIFIED PROJECT ONLY AND SHALL NOT BE USED OTHERWISE WITHOUT WRITTEN PERMISSION OF THE DESIGNERS.
2. THIS DRAWING IS NOT TO BE USED FOR CONSTRUCTION UNTIL SIGNED BY THE CONSULTANT.
3. THE GENERAL CONTRACTOR SHALL VERIFY ALL DIMENSIONS, DATUMS AND LEVELS PRIOR TO THE COMMENCEMENT OF THE WORK AND IS RESPONSIBLE FOR REPORTING DISCREPANCIES AND OR OMISSIONS TO THE DESIGNERS IMMEDIATELY.
4. THIS DRAWING IS TO BE READ IN CONJUNCTION WITH STRUCTURAL, MECHANICAL, ELECTRICAL AND ANY OTHER APPLICABLE CONSULTANT DRAWINGS.
5. THIS DRAWING MUST NOT BE SCALED.

SET ISSUED FOR:	DATE:
ISSUANCE	YY.MM.DD

SHEET REVISION FOR:	DATE:
ISSUANCE	YY.MM.DD

STAMP

PROJECT NORTH

PROJECT NAME:
CALGARY PLACE SHOW SUITES

PROJECT ADDRESS:
LEVEL 8
330 5TH AVE SW CALGARY AB

PROJECT NUMBER:
26022

DRAWN BY:
A. CANEGALLI

DRAWING TITLE:
FLOOR PLAN - REVISION 2

SK01