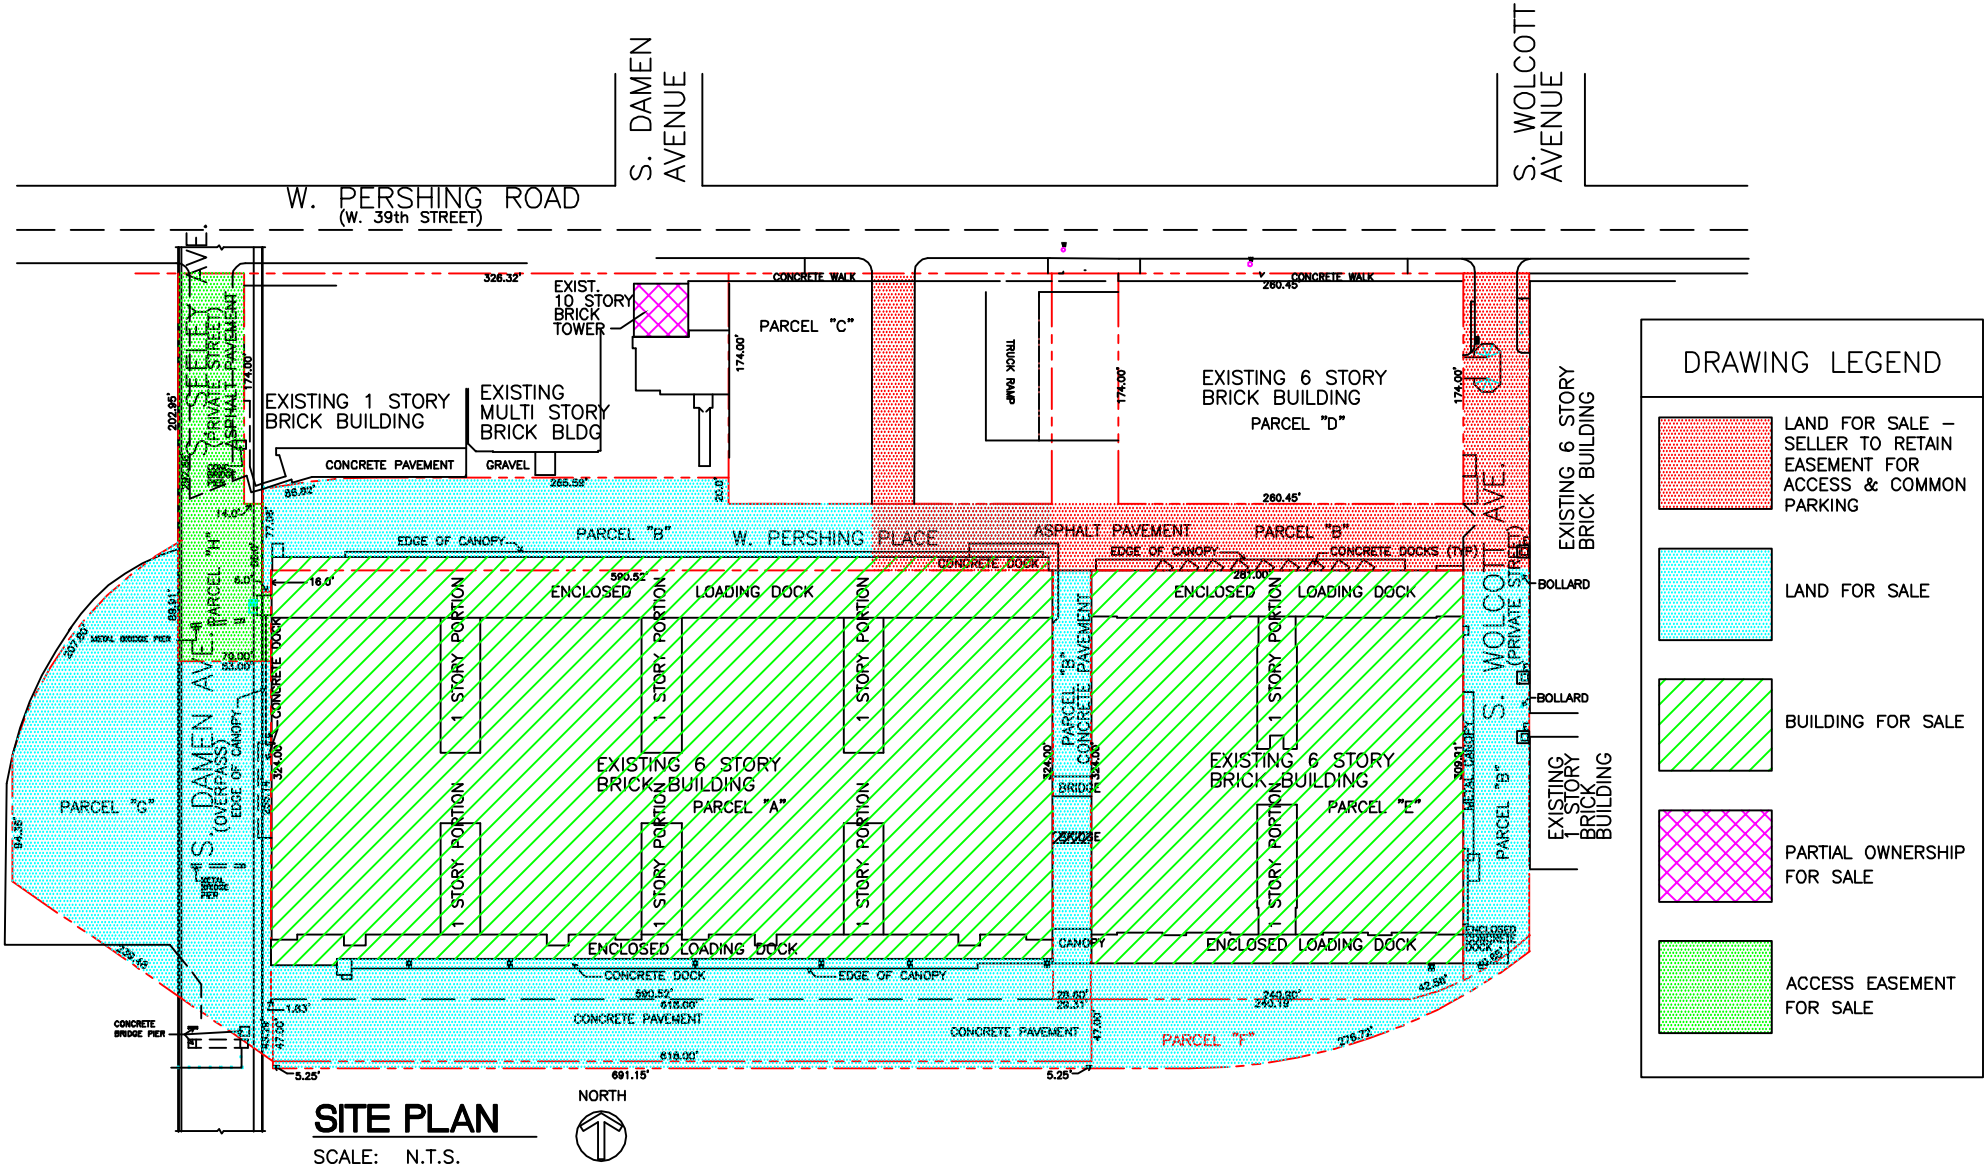

SITE PLAN

SCALE: N.T.S.

DRAWING LEGEND

- LAND FOR SALE – SELLER TO RETAIN EASEMENT FOR ACCESS & COMMON PARKING
- LAND FOR SALE
- BUILDING FOR SALE
- PARTIAL OWNERSHIP FOR SALE
- ACCESS EASEMENT FOR SALE