THE FOLLOWING ITEMS HAVE BEEN REVIEWED AS INTENDED PER PRELIMINARY PLAN AND APPROVED IN FULL OR AS NOTED:


- ☐ WALL LAYOUT
- ☐ DOOR/ WINDOW LOCATIONS
- ☐ MILLWORK/ CABINETS/ FIXTURES
- ☐ CEILING ELEMENTS
- ☐ LIGHTING/ ELECTRICAL OUTLETS/ DATA

PRINT NAME

AUTHORIZED SIGNATURE DATE

AREA SUMMARIES

AREA	# REQUESTED	# PROVIDED
LARGE OFFICE	3	3
STANDARD OFFICE	27	26
CUBICLE	55	48+8 FUTURE = 56
LARGE CONFERENCE ROOM	1	1
SMALL CONFERENCE ROOM	1	2
COPY AREAS	2	2
LARGE STORAGE ROOM	1	1
BREAK-OUT / HUDDLE	3	3
CAFETERIA	1	1
GAME ROOM	1	1 (IN CAFE)
COFFEE - SATELLITE	-	1

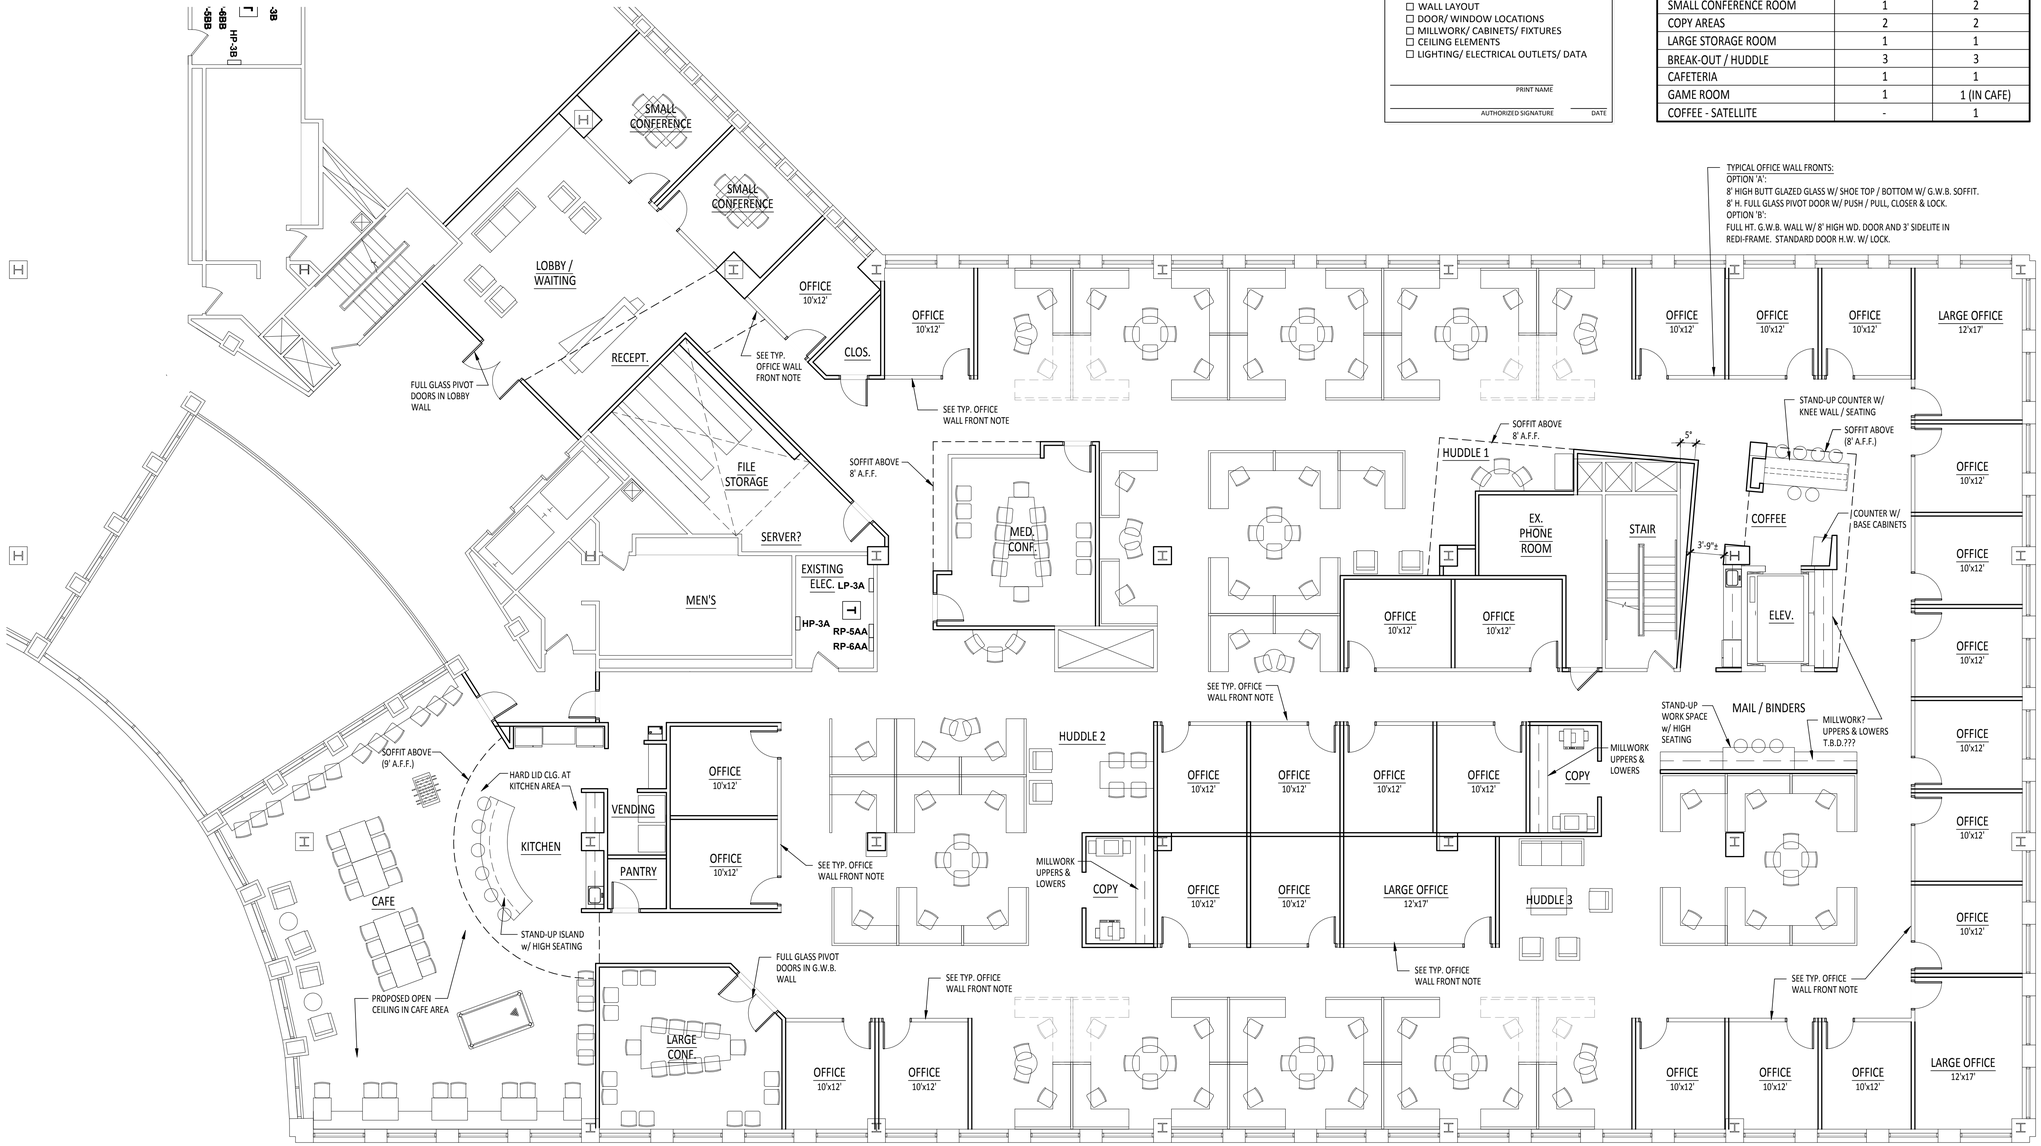

PRELIMINARY TENANT FLOOR PLAN
SCALE: 1/8" = 1'-0"

NORTH

1

WYNN DESIGN INC
1644 FORD
WYANDOTTE
MICHIGAN 48192
313.570.4908
WYNN@WYNN-DESIGN.COM
WWW.WYNN-DESIGN.COM

MEDIUM COOL ARCHITECTURE
8704 Honeycomb Circle
Canton, MI 48187
JACOB ROOT - RA 734-223-2107

PROPOSED CAMBRIDGE
3RD LEVEL TENANT SPACE

450 W. 4TH ST.
ROYAL OAK,
MI 48067

REV	DATE	ISSUED

This drawing is an instrument of service, remains the property of and Wynn-Design, Inc. Any changes, publication, or unauthorized use is prohibited unless expressly approved.

SEAL:

DRAWN BY: CLW
CHECKED BY:
IN CHARGE:

SHEET NAME:
PRELIMINARY FLOOR PLAN
NORTH WING

JOB NO:
15-95

SHEET NO:
PFP-8