
4
A1

FLOOR PLAN

SCALE: 1/4" = 1'-0"

NORTH

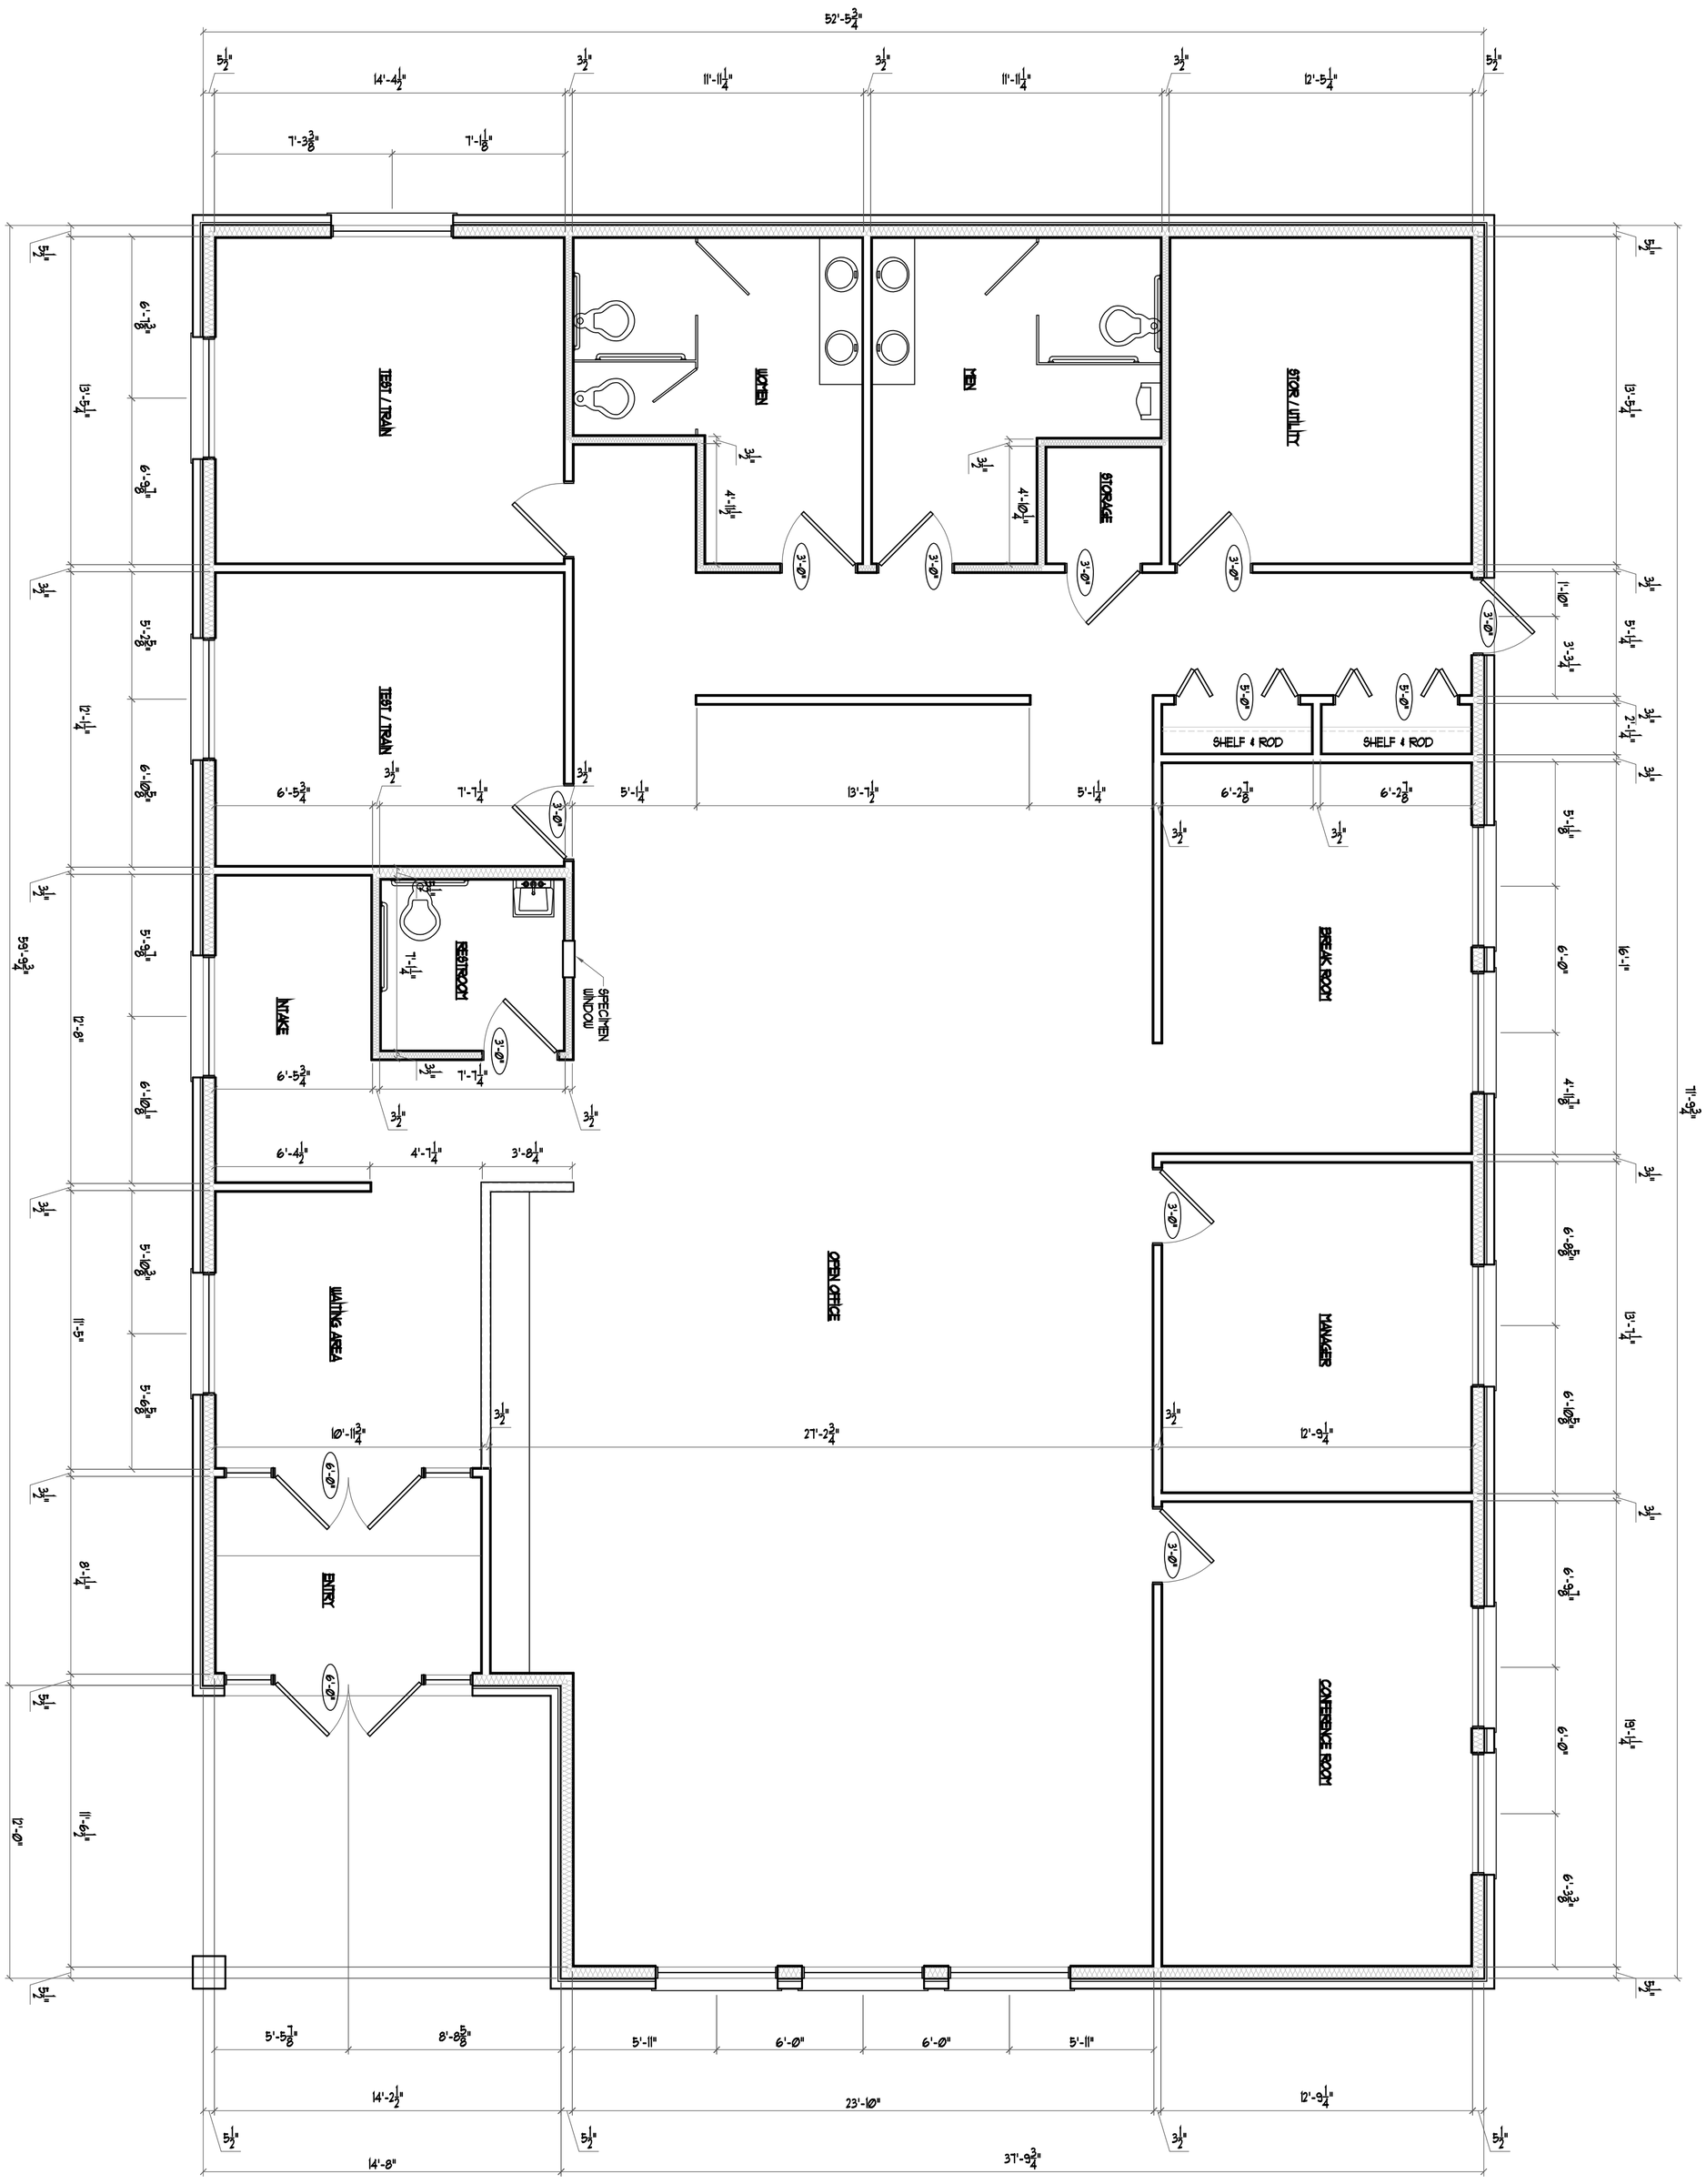

SHEET

A1

MANPOWER

NEW CONSTRUCTION

801 WEST SPRINGFIELD AVENUE
CHAMPAIGN, ILLINOIS 61820

These drawings and specifications are the property and copyright of Andrew Fell, Architecture and Design and shall not be used on any other work except by written agreement with the Architect. Only written dimensions shall be used. Do not scale drawings. Dimensions shall be verified on the job site. Any discrepancy shall be brought to the notice of the Architect prior to the commencement of any work..

ANDREW FELL
ARCHITECTURE AND DESIGN

515 North Hickory, Suite 101
Champaign, Illinois 61820
phone: 217.363.2890
fax: 217.359.8493
email: andrewfell@comcast.net

PROJECT # sr

DATE : 29FEB16

REVISIONS :