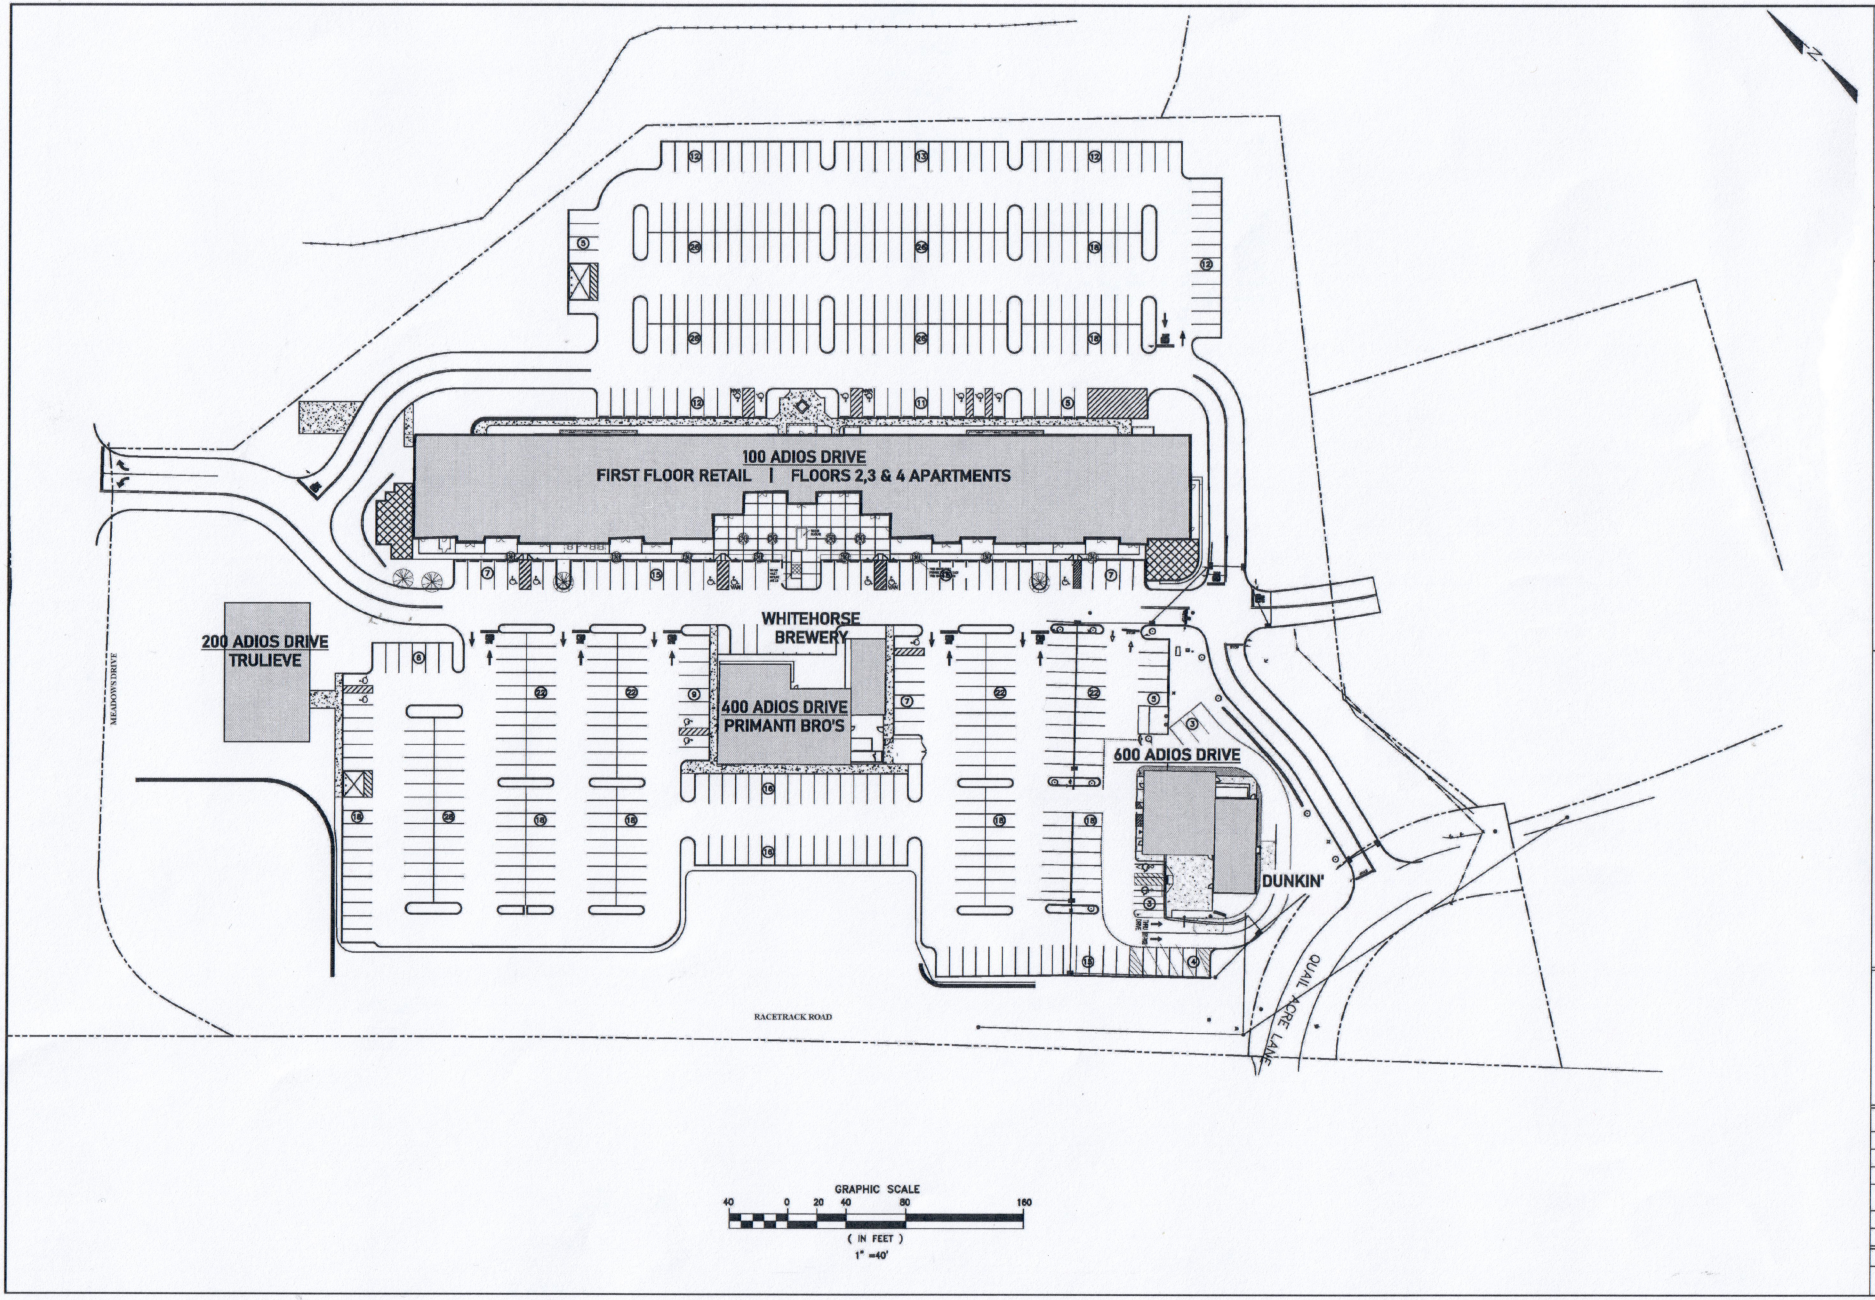

DESCRIPTION | DATE

THE STREET AT THE MEADOWS, LP
NORTH STRABANE TOWNSHIP
WASHINGTON, PA 15301

MASTER SITE PLAN

SCALE: 1" = 40'

SHEET NUMBER
C-100