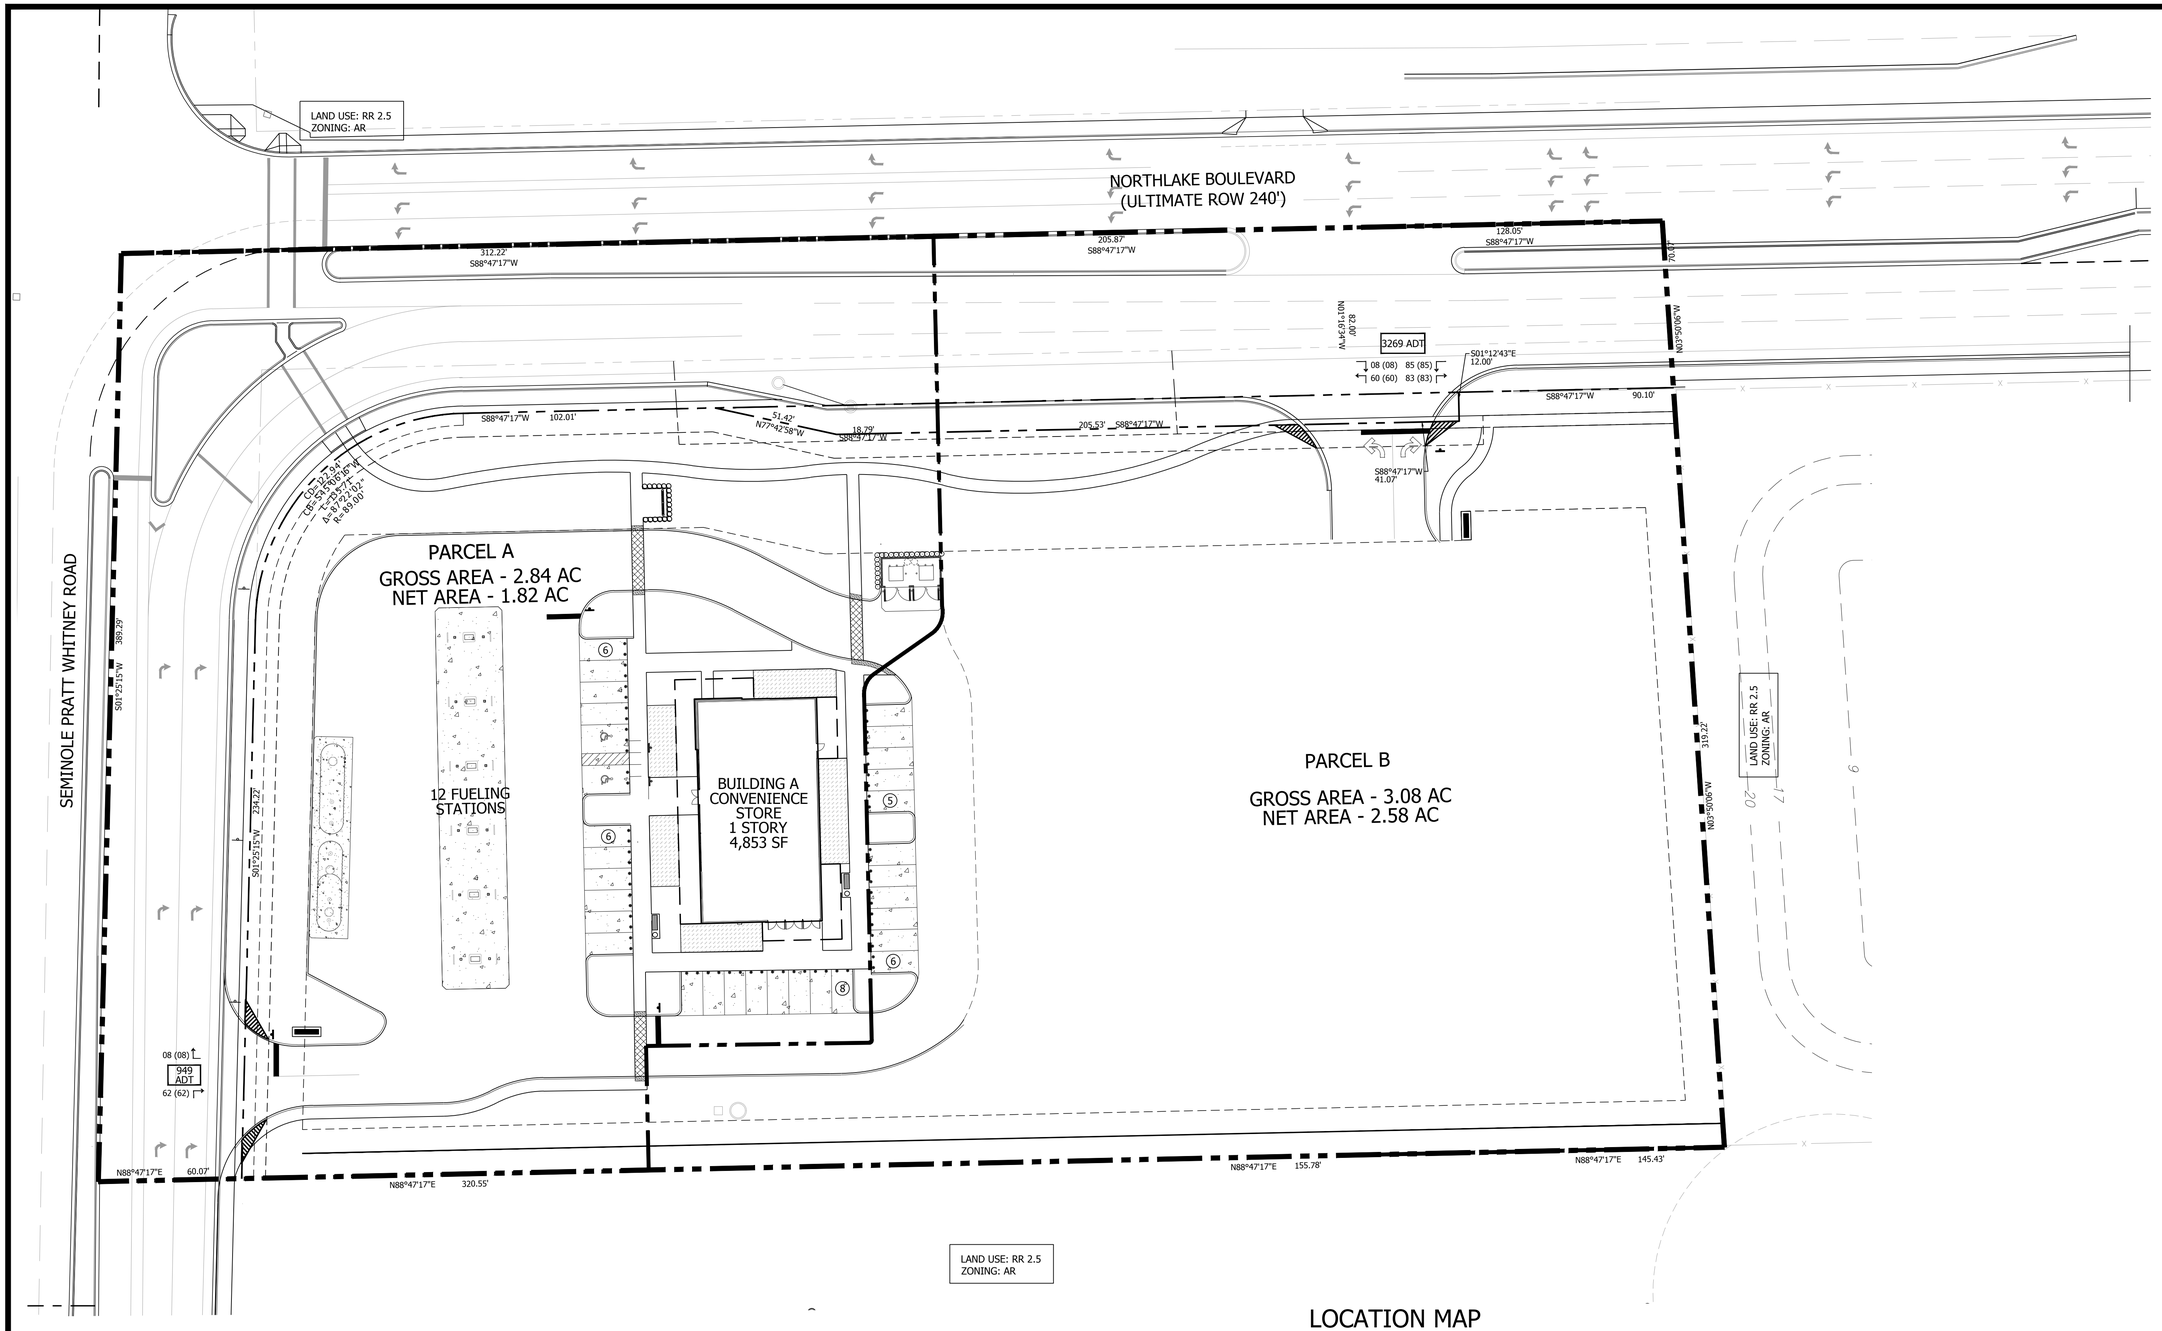

LEGEND

BBL	BASE BUILDING LINE		ADA SIGN
ADA	AMERICANS W DISABILITIES ACT		STOP SIGN
LB	LANDSCAPE BUFFER		DO NOT ENTER
R	RADIUS		PEDESTRIAN CROSSING
SB	SETBACK		
SW	SIDEWALK		PARKING LIGHT
TYP	TYPICAL		
ULT RW	ULTIMATE RIGHT OF WAY		PEDESTRIAN LIGHT
ROW	RIGHT OF WAY		
FP	FOUNDATION PLANTING		FPL COACH LIGHT
UE	UTILITY EASEMENT		
OH	OVER HANG		

LOCATION MAP

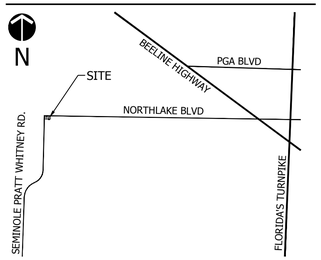

PARCEL AREAS EXHIBIT

Cotleur & Hearing
Landscape Architects
Land Planners
Environmental Consultants
1934 Commerce Lane
Suite 1
Jupiter, Florida 33458
561.747.6336 · Fax 747.1377
www.cotleurhearing.com
Lic# LC-26000535

West End Crossing MUPD

Preliminary Site Plan
Palm Beach County, Florida

Scale: 1" = 30'
0' 15' 30' 60'

DESIGNED	DEH
DRAWN	RNK
APPROVED	DEH
JOB NUMBER	21-0125
DATE	01-22-24
REVISIONS	02-26-24
12-20-24	07-22-24 03-07-24
01-10-25	08-26-24 04-19-24
	10-28-24 05-22-24
	11-22-24 06-24-24

January 10, 2025 6:15:18 p.m.
Drawing: 21-0125 SP 7-11 EXHIBIT.DWG

SHEET 1 OF 1

© COTLEUR & HEARING, INC.
These drawings are the property of the architect and are not to be used for extensions or on other projects except by agreement in writing with the architect. Immediately report any discrepancies to the architect.