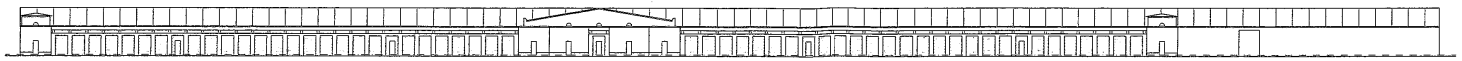

2 FRONT ELEVATION

SCALE: 1/32" = 1' - 0"

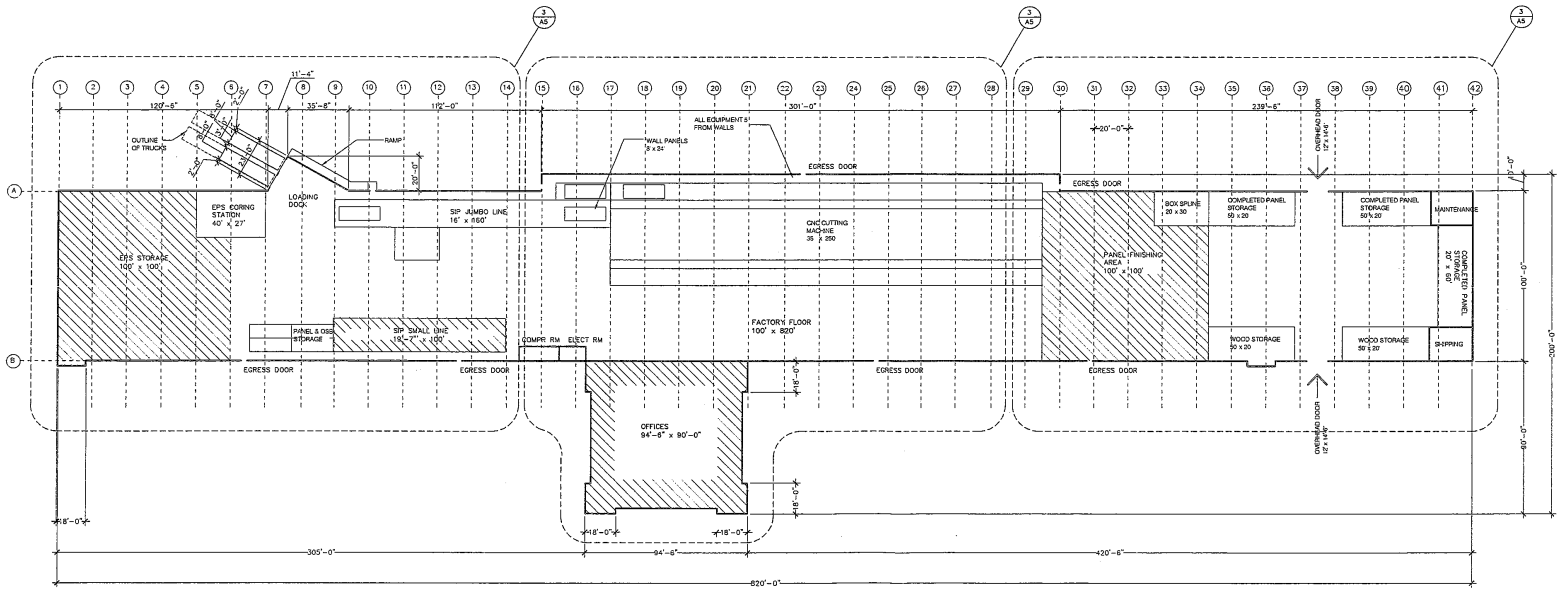

1 FIRST FLOOR PLAN

SCALE: 1/32" = 1' - 0"

Project

SIP Energy Solutions
Factory & Offices

Franklin, Connecticut

Russell Guérin Architects, pc

150 Brush Hill Road
Lyme, Connecticut 06371
860 . 434 . 9689 mail@russellguerin.com

Ownership and conditions of use:

Drawings and specifications, as instruments of professional service, are and shall remain the property of the Architect. Documents are not to be used, in whole or in part, for other projects or purposes or by any other parties that those authorized by contract without the specific written authorization of the Architect. The use of this document is contingent on payment to the architect for services rendered. Non-payment shall give the Architect the authority to bar document use by any and all parties. If Owner disputes any Architect's invoice for services, it is required that the Owner advise the Architect in writing within ten (10) days. Remaining, undisputed portions are due and payable upon receipt. The Owner shall indemnify the Architect against any claims alleging damages or delays incurred in the event the Architect exercises the right to bar document use for non-payment. Contractors must check all dimensions on site, only figured dimensions are to be worked from. Discrepancies must be reported to the Architect immediately before proceeding.

© 2012 Russell Guérin Architects, P.C.

Drawing Title

First Floor Plan
and Front Elevation

Reference No	
Scale	1/32" = 1' - 0"
Date	24 February 2012
Drawn by	RJG

Drawing No

A - 2