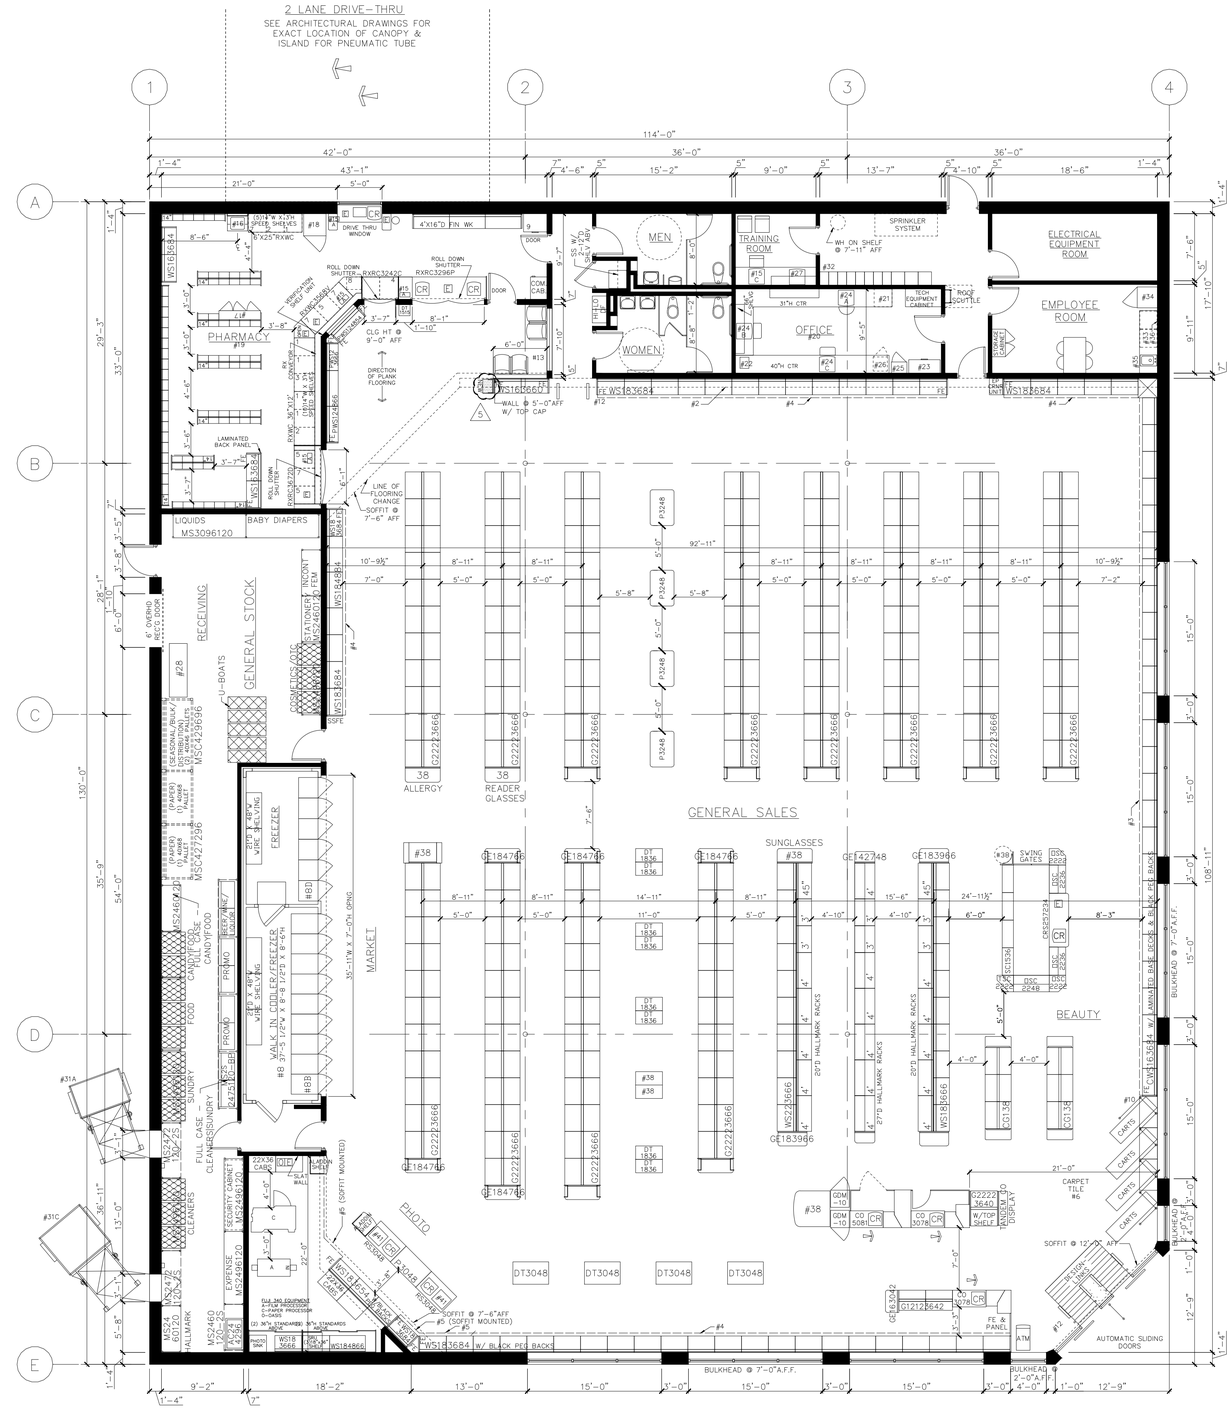


1 FIXTURE FLOOR PLAN
1/8" = 1'-0"

3-30-05 SS (D103)

FIRST CHECKSET UPDATE STOCK ROOM TO SHOW NEW SHELVING; UPPATE PHOTO DELET SLAT WALL, ADD PHOTO MENU BOARD, ADD SECOND ALADDIN MACHINE IN PLACE OF THE PICTURE MAKER AND RELOCATE TO OTHER SIDE OF THE CHECKOUT COUNTER PER PHOTO FINISHING; SHOW NEW CRX CABINET IN PHARMACY AND NEW WALL SHELVING PER HEALTH SERVICES; SHOW NEW WATCH TOWER AND COSMETIC TABLE; MISC FIXTURE UPDATES. ADD EAS SYSTEM TO RESTROOM CORRIDOR PER STORE OPERATIONS.

12-20-04 SS (D102)

UPDATE TO SHOW COOLER DOORS PER STORE OPERARIONS. UPDATE PHOTO TO SHOW OASIS NOTE AND PHOTO MENU BAORD PER STORE OPERATIONS.

PROTOTYPE: R114130 (06-08-2004)

FIXTURE COLOR LEGEND

WT	WHITE
PT	PUTTY
AB	ARCHITECTURAL BRONZE
TP	TAUPE
GM	GUNMETAL GREY
SR	SILVER

GENERAL NOTES

GENERAL SALES AREA:
1. PLEASE PROVIDE PROPER A.D.A. CLEARANCES ON BOTH SIDES OF ALL DOORS
2. MIRROR ON REAR WALL
3. BEAUTY CORNICE
4. SALES AREA CORNICE (FIXTURE MOUNTED)
5. PHOTO CORNICE (FIXTURE MTD UNLESS NOTED)
6. CARPET TILES & DESIGN LINKS FURNISHED AND INSTALLED BY WALGREENS (WHEN SHOWN)
7. MASTER-BILT REACH-IN REFRIGERATION: (PROVIDE 2" AIR SPACE BETWEEN COOLERS AND FREEZERS)
 OPEN FRONT, MEDIUM TEMP. COOLERS (ADD 2" AT EACH END, FOR END PANELS)
 A. __ MD-06: 6'-0"W X 42 7/8"D
 B. __ MD-08: 8'-0"W X 42 7/8"D
 MODEL BEL-ENDLESS REACH-IN FREEZERS (ADD 2" AT EACH END, FOR END PANELS)
 C. __ BEL-5-24: 10'-1 3/8"W X 38 3/4"D
 D. __ TAF-48HD: 52"W X 35 1/2"D
 E. __ SMB-580 WINE COOLER: 70"W X 32"D X 76.5"H
8. MASTER-BILT WALK-IN COOLER: PROVIDE
 __ #1000R COOLMASTER DOORS
 26 3/4" X 73" EACH AND
 6 #100FR FREEZEMASTER DOORS
 26 3/8" X 73" EACH BY ANTHONY
 A. __ DOOR(S): FOR EACH DOOR PROVIDE (7) __"D BEV-O-FLOW GRAVITY SHELVES; UPPER (5) WITH SLIDES AND LOWER (2) WITH ROLLERS COMPLETE WITH UPRIGHTS
 B. __ DOOR(S): FOR EACH DOOR PROVIDE 36"D B-O-F NYLA-LITE SHELVING SYSTEM
 C. __ DOOR(S): __"D ROLLER CONVEYOR AT FLOOR LEVEL
 D. 6 DOOR(S): FOR EACH DOOR PROVIDE 27"D ANTHONY SHELVES
 E. __ DOOR(S): FOR EACH DOOR PROVIDE (2) 27"D ANTHONY SHELVES AND (4) 36"D MERCHANDISER SHELVES
 F. __ DOOR(S): __"D DOUBLE DECK ROLLER CONVEYOR
9. ICE CHEST BY VENDOR
10. CART RAILS W/ DISPLAY SHELF & SLAT WALL ABOVE
11. PROVIDE A 6"H BLACK VINYL BASE AT ALL CHECKOUTS
12. ELECTRONIC ARTICLE SURVEILLANCE SYSTEM

PHARMACY DEPARTMENT:
13. PATIENT SEATING AREA: (4) SEATS
14. PROVIDE ELECTRIC FOR FUTURE ROBOTICS
15. COMPUTER TERMINAL
 15A: INTERCOM PLUS TERMINAL
 15C: TRAINING TERMINAL (IN TRAINING ROOM)
16. RX SINK AND CABINET
17. CRX CABINET
18. RX REFRIGERATOR
19. PROVIDE A CARPETED FLOOR WITH A RUBBER RUNNER. RX UNDERCOUNTER INSERTS:
 #1 - RX 3 DRAWER VIAL INSERT
 #2 - RX 3 DRAWER FILE INSERT
 #3 - RX OPEN INSERT
 #4 - RX CONSULTATION COUNTER UNIT
 #5 - RX PRINTER INSERT
 #6 - RX 5 DRAWER FILE INSERT
 #7 - RX OPEN INSERT WITH CPU SHELF
 #8 - RX OPEN CABINET
 #9 - RX 10 DRAWER FILE CABINET

OFFICE:
20. PROVIDE TILED FLOOR & VINYL WALLCOVERING
21. UNDER COUNTER SHELF UNIT
22. PRINTER
23. LATERAL FILE
24. OFFICE COMPUTERS
 24A: P.O.S. TERMINAL
 24B: AS400 TERMINAL
 24C: OFFICE P.C.
25. TILL LOCKER
26. SAFE
27. TV & VCR (IN TRAINING ROOM)

STOCKROOM:
28. NEST-A-FLEX CONVEYOR
29. GRAVITY CONVEYOR
30. POWER ROLLER CONVEYOR
31. SEE ARCHITECTURAL DRAWINGS FOR EXACT LOCATION & POSITIONING OF COMPACTORS
 31A: TRASH COMPACTOR
 31B: BALER
 31C: CARDBOARD COMPACTOR

EMPLOYEE ROOM:
32. EMPLOYEE LOCKERS: (3) COAT LOCKERS W/ PERFORATED DOORS, (6) 6 TIER BOX LOCKERS & (2) 2 TIER BOX LOCKERS W/ SAFETY VIEW DOORS
33. 6'-0"W X 2'D EMPLOYEE COUNTER W/ (1) CABINET
34. EMPLOYEE ROOM REFRIGERATOR (PROVIDE 32" CLEARANCE WHEN NEXT TO COUNTER)
35. EMPLOYEE ROOM SINK (IN COUNTER)
36. 5'-0" MIRROR CENTERED ON WALL ABOVE COUNTER

MISCELLANEOUS:
37. "E" - ELECTRICAL OUTLET FOR FUTURE USE
38. VENDOR RACKS: REMOVE BASE DECK & SHOES; (END PANEL TO REMAIN)
39. PROVIDE OPENING FOR ONE-WAY GLASS (SEE INTERIOR ELEVATION FOR LOCATION)
40. NEWSPAPER RACK BY VENDOR
41. PICTURE CARE PLUS TERMINAL

REVISIONS 1-4:
FY17 PHR AND SIMPLIFY ARE SEPARATE PROGRAMS RUNNING CONCURRENTLY

PROJECT DATA

TYPE					
NEW LOCATION	☐	SECURITY	☐	MARKET	■
NEW LOCATION EXIST'G BLDG	☐	PHOTO	■	LIQUOR	☐
REMODEL	■	PHARMACY	■	24 HOUR	☐

SQUARE FOOT AREA SUMMARY

DEPARTMENT		SALES	STOCK	SERVICE	TOTAL EXIST'G	TOTAL NEW
GEN SALES	NEW	9617	1655	1354		12626
	EXIST'G	9617	1655	1354	12626	
MARKET	NEW	900	0	0		900
	EXIST'G	900	0	0	900	
RX	NEW	840	0	0		840
	EXIST'G	840	0	0	840	
RX WAIT'G	NEW	204	0	0		204
	EXIST'G	204	0	0	204	
PHOTO	NEW	250	0	0		250
	EXIST'G	250	0	0	250	
WINE + BEER	NEW	0	0	0		0
	EXIST'G	0	0	0	0	
CLINIC	NEW	0	0	0		0
	EXIST'G	0	0	0	0	
HHC	NEW	0	0	0		0
	EXIST'G	0	0	0	0	
BSMT	NEW	0	0	0		0
	EXIST'G	0	0	0	0	
2ND FLOOR	NEW	0	0	0		0
	EXIST'G	0	0	0	0	
TOTAL NEW		11811	1655	1354		14820
TOTAL EXST'G		11811	1655	1354	14820	

TOTAL AREA: FIRST FLOOR 14820 SQ.FT.

TOTAL AREA: OTHER LEVELS 0 SQ.FT.

GROSS AREA INCLUDING ALL DEPARTMENTS & ALL LEVELS: 14820 SQ.FT.

SUMMARY OF CHANGES

LINEAL FOOTAGE

	EXISTING	PROPOSED	CHANGE
TOTAL LINEAL FOOTAGE (NOT INCLUDING LIQUOR STORE)	1,363 ln ft	1,297 ln ft	-4.8%
SHELVING	1,210 ln ft	1,144 ln ft	-5.5%
GREETING CARDS	120 ln ft	120 ln ft	0%
SEASONAL	0 ln ft	0 ln ft	##
COOLERS	20 ln ft	20 ln ft	0%
FREEZERS	13 ln ft	13 ln ft	0%
LOOK BOUTIQUE	0 ln ft	0 ln ft	##
UP-MARKET	0 ln ft	0 ln ft	####
TOTAL LIQUOR STORE LINEAL FOOTAGE	0 ln ft	0 ln ft	####
LIQUOR STORE SHELVING	0 ln ft	0 ln ft	##
LIQUOR STORE COOLERS	0 ln ft	0 ln ft	##
LIQUOR STORE FREEZERS	0 ln ft	0 ln ft	####
STOCK ROOM SHELVING	0 cu ft	0 cu ft	####
PHARMACY LINEAL FOOTAGE	100 ln ft	100 ln ft	0%
STOCK ROOM OPTIMIZER		0.00%	

PROMO FOOTAGE

	EXISTING	PROPOSED	CHANGE
END STAND QTY	30	22	-8 qty
SIDE PANEL QTY	50	50	0 qty
TABLE QTY	14	14	0 qty
QUEUEING	10	10	0 ln ft
BEAUTY	22	22	0 ln ft

SQUARE FOOTAGE

	EXISTING	PROPOSED	CHANGE
BUILDING SQ. FT.	14,820 sq ft	14,820 sq ft	0%
STOCK SQ. FT.	1,071 sq ft	1,071 sq ft	0%
RX INTERIOR SQ. FT.	840 sq ft	840 sq ft	0%
HEALTHCARE SQ. FT.	1,044 sq ft	1,044 sq ft	0%
DAILY LIVING SQ. FT.	10,463 sq ft	10,463 sq ft	0%

FIXTURE LEGEND

G GONDOLA (EA. SIDE)	1919 D.	36 W.	66 * H.	WT COLOR	
GE GONDOLA END	19 D.	47 W.	66 * H.	WT COLOR	
WS WALL SHLVG	19 D.	36 W.	84 * H.	WT COLOR	

ALL OTHER FIXTURES ARE TYPICALLY CALLED OUT DEPTH BY WIDTH.

EXAMPLE: DT 30 48 DISPLAY D. W. TABLE

*DOES NOT INCLUDE STANDARDS, WOOD GROUNDS OR FINISHED END PANELS

REMODEL & HATCH LEGEND

EXISTING NEW RESET

BUSINESS OWNER APPROVAL

		DATE
DAILY LIVING	F. LASTNAME	XX/XX/XX
PHARMACY SERVICES	F. LASTNAME	XX/XX/XX
BRANDING	F. LASTNAME	XX/XX/XX
STORE OPERATIONS	F. LASTNAME	XX/XX/XX
STORE PLANNING	M. ALBULESCU	06/12/17

Walgreens
FACILITIES PLANNING
DESIGN AND ENGINEERING
200 WILMOT ROAD
DEERFIELD, IL 60015-5105

I HEREBY CERTIFY THAT THIS PLAN AND SPECIFICATION WAS PREPARED BY ME OR UNDER MY DIRECT SUPERVISION AND THAT I AM A DULY REGISTERED ARCHITECT OR ENGINEER UNDER THE LAWS OF THE STATE OF ILLINOIS AND SIGNIFIED BY MY HAND AND SEAL.

NO.	DATE	BY	REVISIONS
1	10/26/16	N/HN	SEE PREVIOUS D111 FOR PRIOR/OUTDATED REVISIONS
2	04/20/17	N/HN	FY17 PHR PROGRAM
3	05/30/17	AA	FY17 PHR PROGRAM - UPDATE STRATEGY
4	06/09/17	N/HN	FOR RETAILER SCOPE OF WORK
5	02/12/22	RSR	STR#300191 - NEW RX HEARING AID BATTERY DISPLAY
		RSR	SIMPLIFY PROGRAM FIXTURE SCOPE DOCUMENTS

FIXTURE FLOOR PLAN

STORE NUMBER 09611

WALGREENS
841 BLOOMINGTON ROAD
CHAMPAIGN, ILLINOIS
FY17 PHR & SIMPLIFY PROGRAMS

FILE NAME: 09611.D111-07-30MAY17
DATE: 9/07/04
DRAWN BY: A.AGUDELO/WOLF
SP CONTACT: M. ALBULESCU

D-111