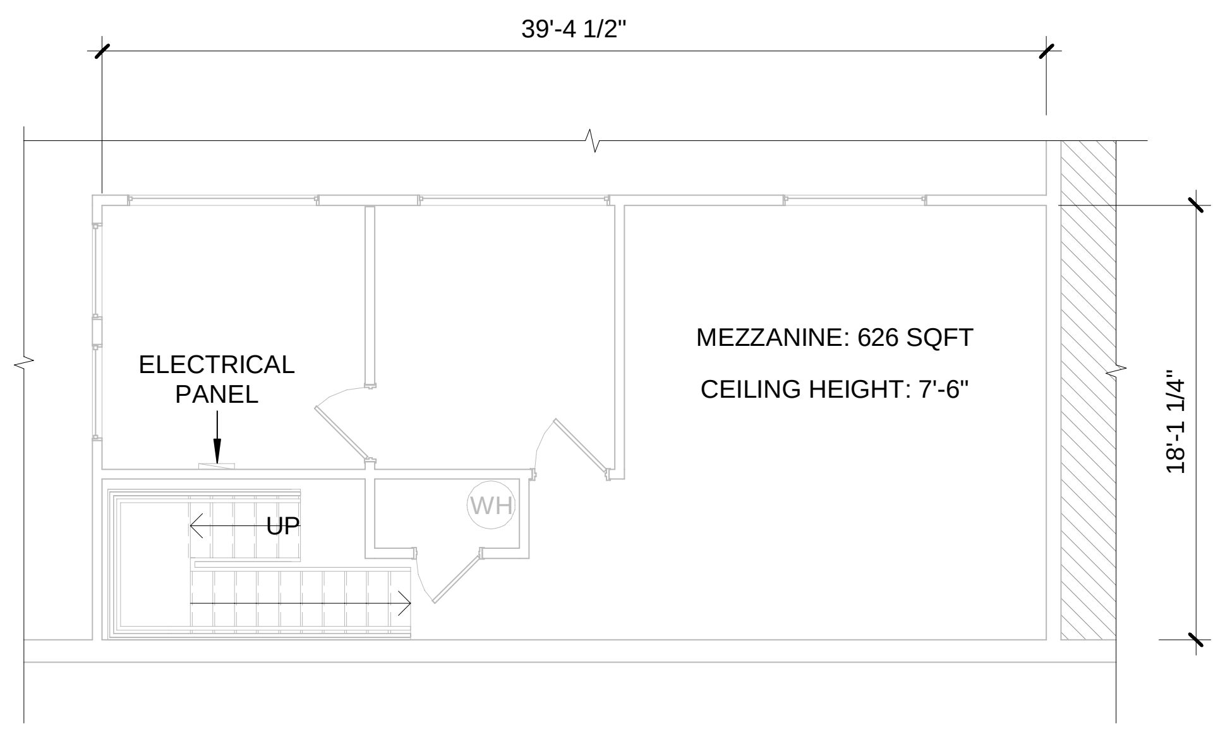

2 SPACE #8-9 - MEZZANINE
As indicated

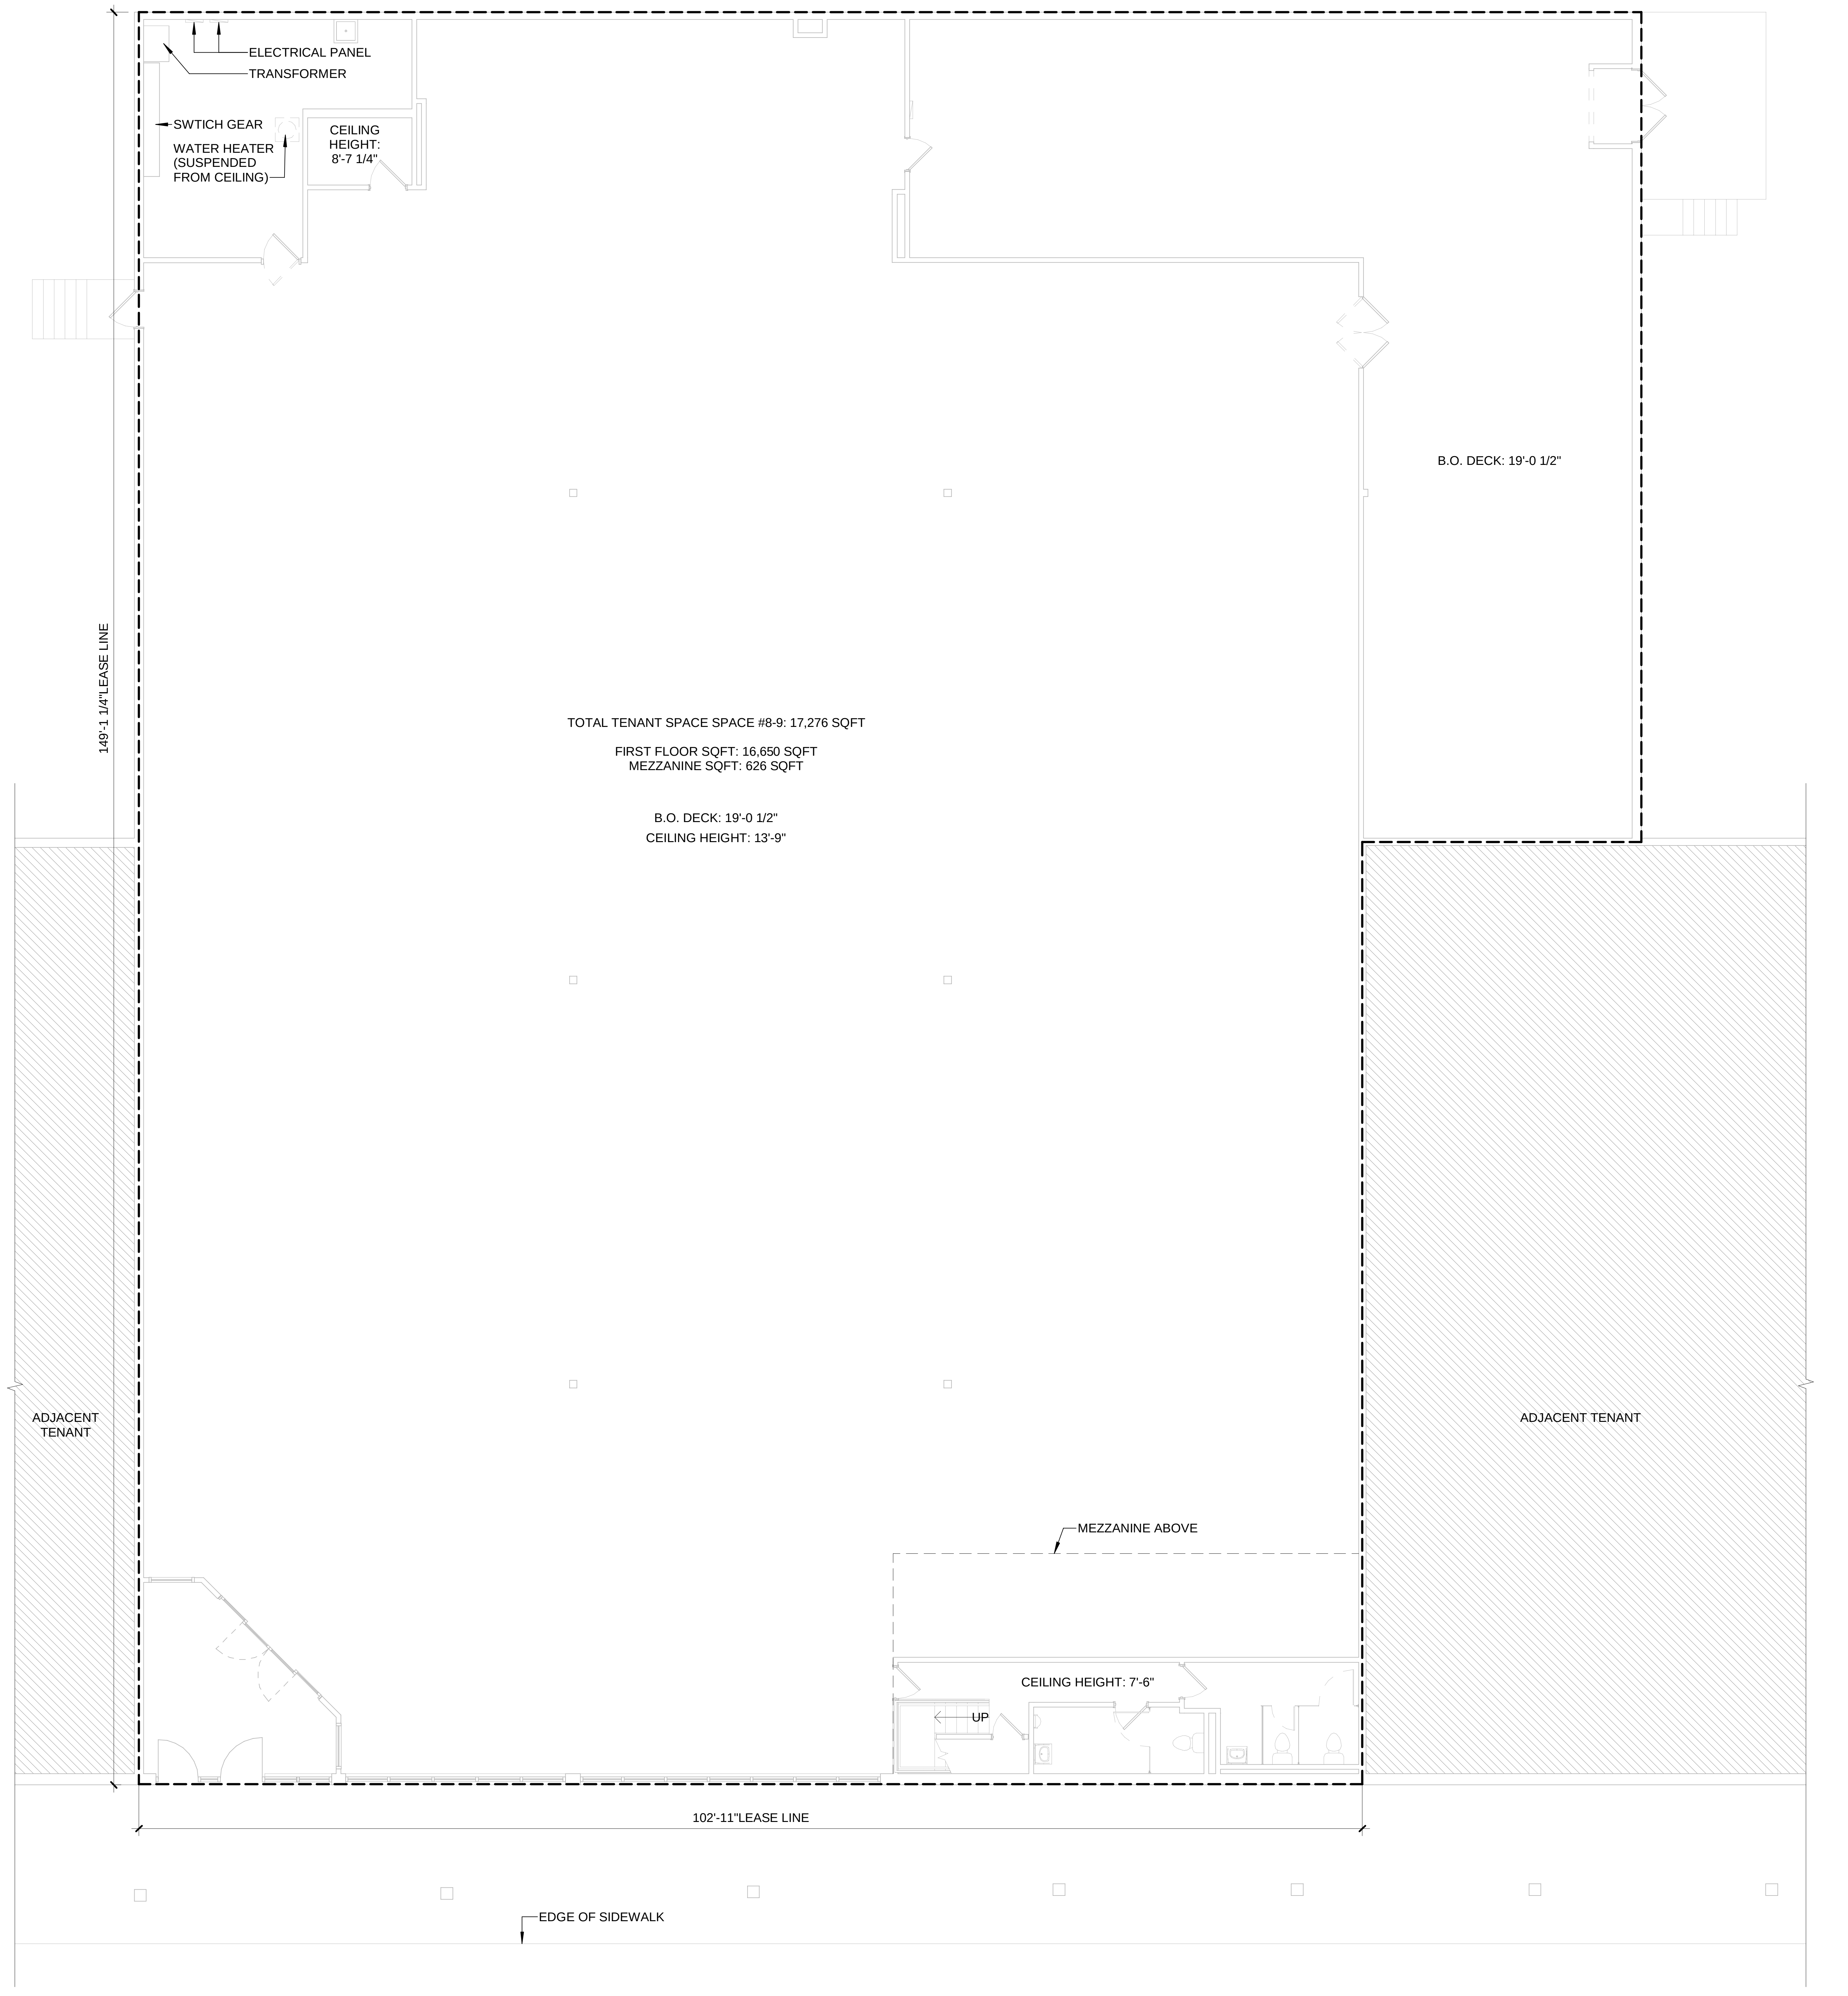

1 SPACE #8-9 - FIRST FLOOR PLAN
As indicated

OWNER

BRIDGE33

601 UNION STREET, SUITE 1115
SEATTLE, WA 98101

ARCHITECT

PHASE ZERO DESIGN
architects | interior designers

8 WILCOX STREET
SIMSBURY, CONNECTICUT 06070
PHONE: (860) 264-1624
FAX: (860) 264-1628
www.phasezerodesign.com

PROJECT TITLE

BRIDGE 33 CAPITOL

SPACE #8-9

586 NASHUA STREET
MILFORD, NH 03055

LOD Submittal Review

☐ Approved ☐ Approved As Corrected

☐ Rejected ☐ Revise And Resubmit

THE BASE BUILDING INFORMATION DEPICTED ON THIS DRAWING IS PRELIMINARY AND SUBJECT TO CHANGE. ALL FINAL INFORMATION, DIMENSIONS, UTILITY LOCATIONS, ACTUAL FIELD CONDITIONS, ETC., MUST BE FIELD VERIFIED BY TENANT PRIOR TO THE DEVELOPMENT AND COMPLETION OF THE TENANT FIT-OUT DRAWINGS.

By: ______________________________

Date: ______________________________

REV	DATE	COMMENTS

PRELIMINARY DRAWING
SUBJECT TO FIELD VERIFICATION

- ALL DIMENSIONS ARE SUBJECT TO FIELD VERIFICATION.

5 EXISTING STOREFRONT
SCALE: N.T.S.

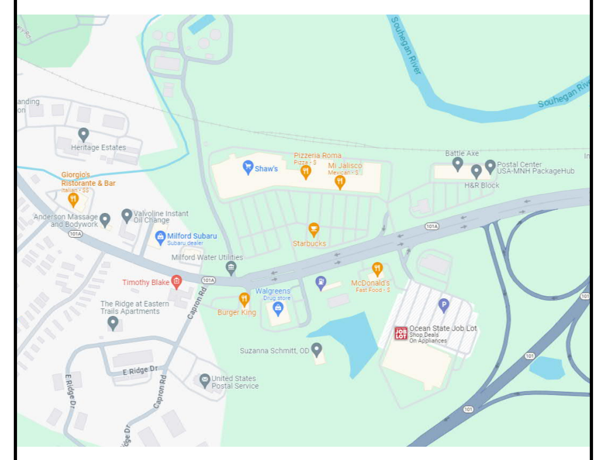

4 VICINITY PLAN
SCALE: N.T.S.

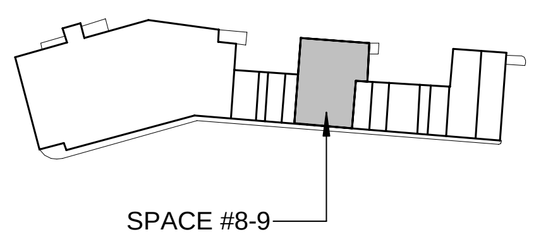

3 KEY PLAN
SCALE: N.T.S.

DISCLAIMER:

THIS DRAWING IS THE PROPERTY OF PHASE ZERO DESIGN AND IS NOT TO BE REPRODUCED OR COPIED IN WHOLE OR IN PART. THIS DRAWING IS TO BE USED FOR THIS SPECIFIC PROJECT ONLY AND NOT TO BE USED ON ANY OTHER PROJECT. THIS DRAWINGS SHALL BE RETURNED TO PHASE ZERO DESIGN UPON WRITTEN REQUEST

Copyright (c) by Phase Zero Design Corp.
All Rights Reserved.

DATE: 12/7/2023 9:24:14 AM
PROJECT NO: 22354

DRAWING NO.
LOD 1

DRAWING TITLE
LOD

DRAWN BY: SKP
CHECKED BY: MW