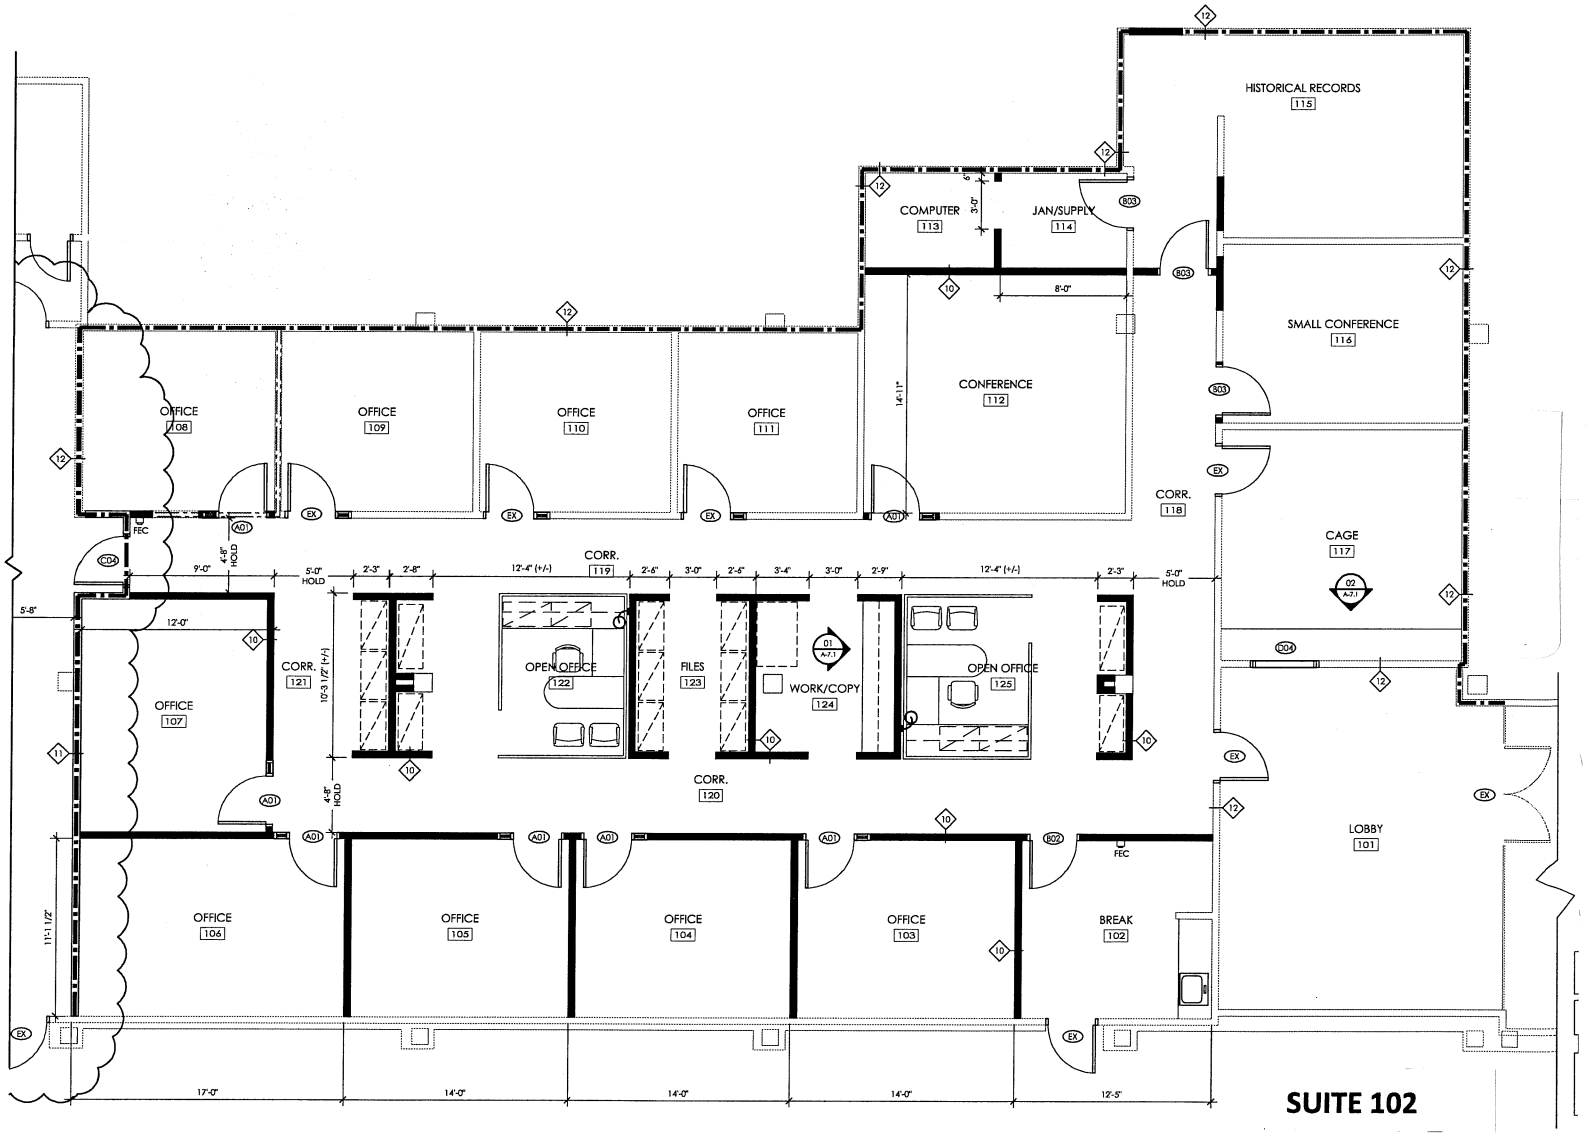

FLOOR PLAN
Scale: 1/4" = 1'-0"

PROJECT NORTH

COPYRIGHT © NOTICE – 2006 hendon + hunsinger architects, PC