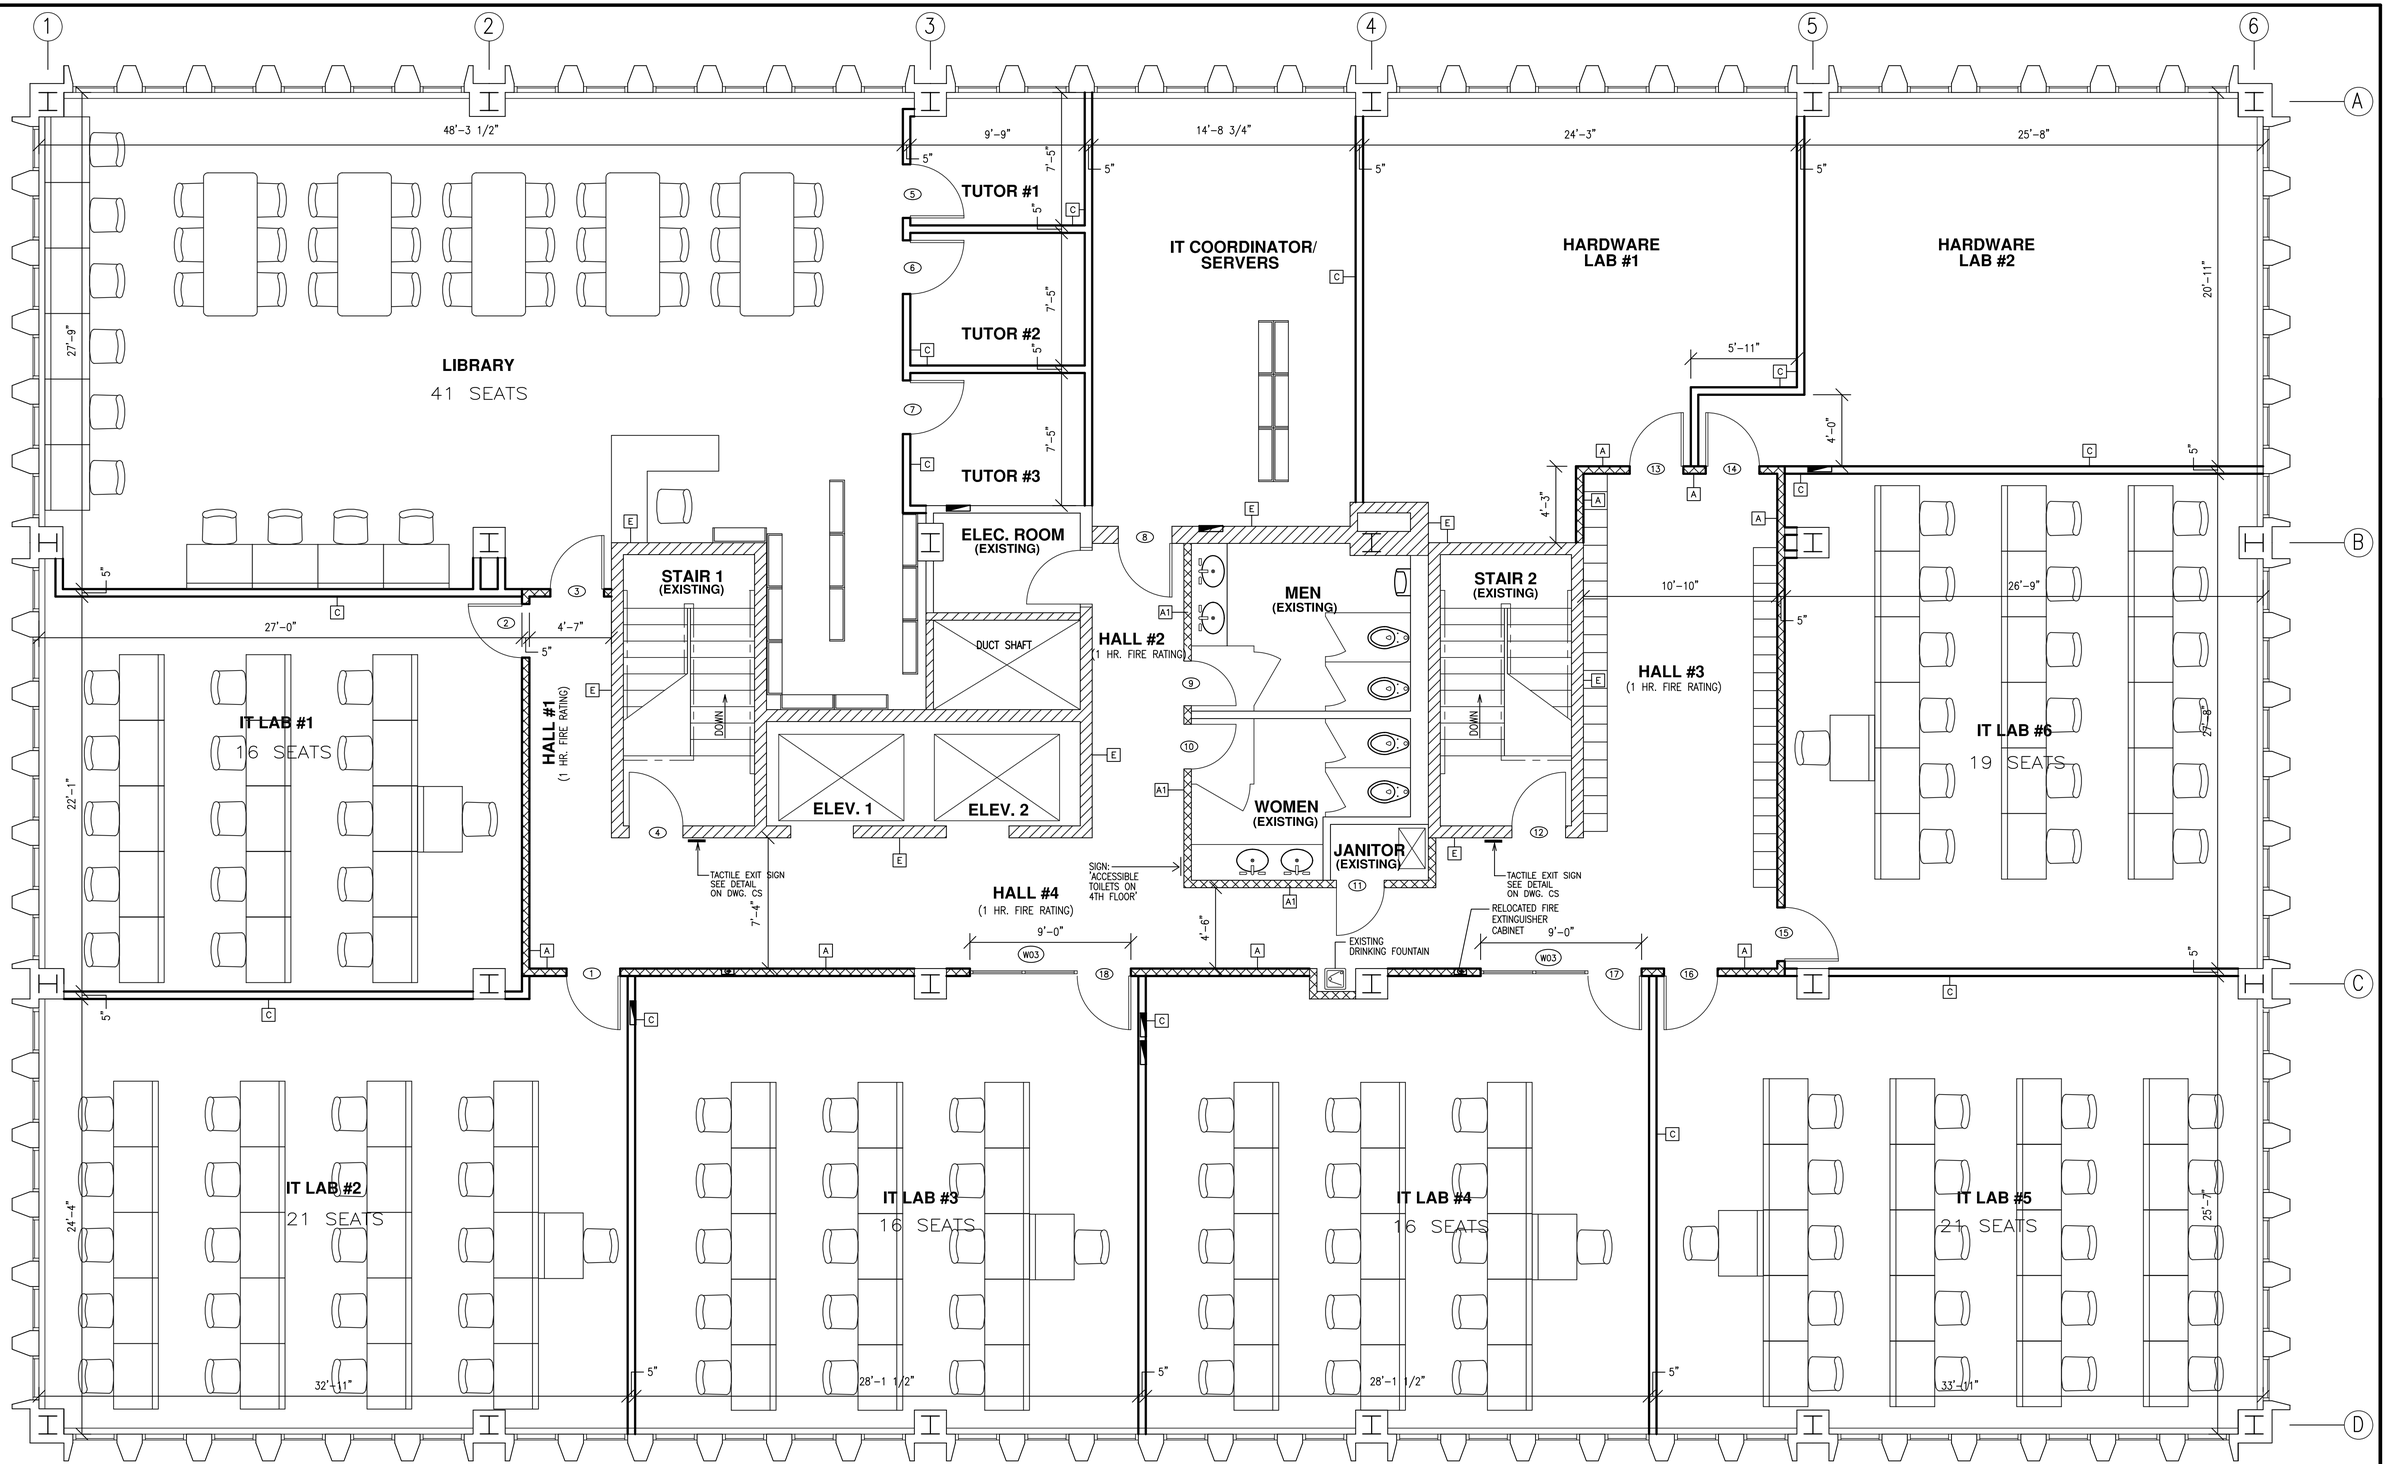


REMODELING NOTES

1. EXISTING BASEBOARD HEATING UNITS ON ALL EXTERIOR WALLS SHALL REMAIN. PROVIDE METAL COVERS WHERE PARTITIONS ARE REMOVED. PAINT ALL COVERS
2. PATCH ALL EXISTING WALLS WHERE EXISTING PARTITIONS ARE REMOVED.
3. REPLACE ALL PLUMBING FIXTURE VALVES IN EXISTING TOILET ROOMS WITH AUTOMATIC VALVES.

WALL LEGEND

ALL PARTITIONS ARE EXISTING, UNLESS NOTED OTHERWISE

- A — NEW PARTITION – 3 5/8" METAL STUDS @ 16" O.C. W/ 5/8" GYP. BD. EACH SIDE TO DECK ABOVE. 1 HR. FIRE RATING/ UL DESIGN NO. U465
- A1 — EXISTING PARTITION – 3 5/8" METAL STUDS @ 16" O.C. W/ 5/8" GYP. BD. EACH SIDE TO DECK ABOVE. 1 HR. FIRE RATING/ UL DESIGN NO. U465
- B — FILL OPENING IN EXISTING DRYWALL PARTITION W/ METAL STUD FRAMING AND GYP. BD. TO MATCH EXISTING PARTITION 1 HR. FIRE RATING/ UL DESIGN NO. U465
- B1 — FILL OPENING IN EXISTING DRYWALL PARTITION W/ METAL STUD FRAMING AND GYP. BD. TO MATCH EXISTING PARTITION
- C — NEW PARTITION – 3 5/8" METAL STUDS @ 16" O.C. W/ 5/8" GYP. BD. EACH SIDE TO 6" ABOVE CEILING
- D — EXISTING PARTITION – 3 5/8" METAL STUDS @ 16" O.C. W/ 5/8" GYP. BD. EACH SIDE TO 6" ABOVE CEILING. EXTEND TO DECK ABOVE. 1 HR. FIRE RATING/ UL DESIGN NO. U465
- E — EXISTING MASONRY SHAFT WALL.

REVISIONS

STATE OF OHIO
KEVIN M. MORAND
7331
REGISTERED ARCHITECT

MORAND ARCHITECTS, INC.
1276 WEST THIRD STREET
CLEVELAND, OHIO 44113
OFFICE: 216-861-2100 FAX 216-861-2614
E-MAIL: KEVIN@KMORAND.COM

ALTERATIONS FOR:
BRYANT & STRATTON COLLEGE
35350 CURTIS BLVD.
3RD FLOOR
EASTLAKE, OHIO

REMODELING PLAN
3 RD. FLOOR ALTERATIONS

DATE: 1-23-08
SCALE:
DRAWN: M.A.G.
JOB No.

A.2