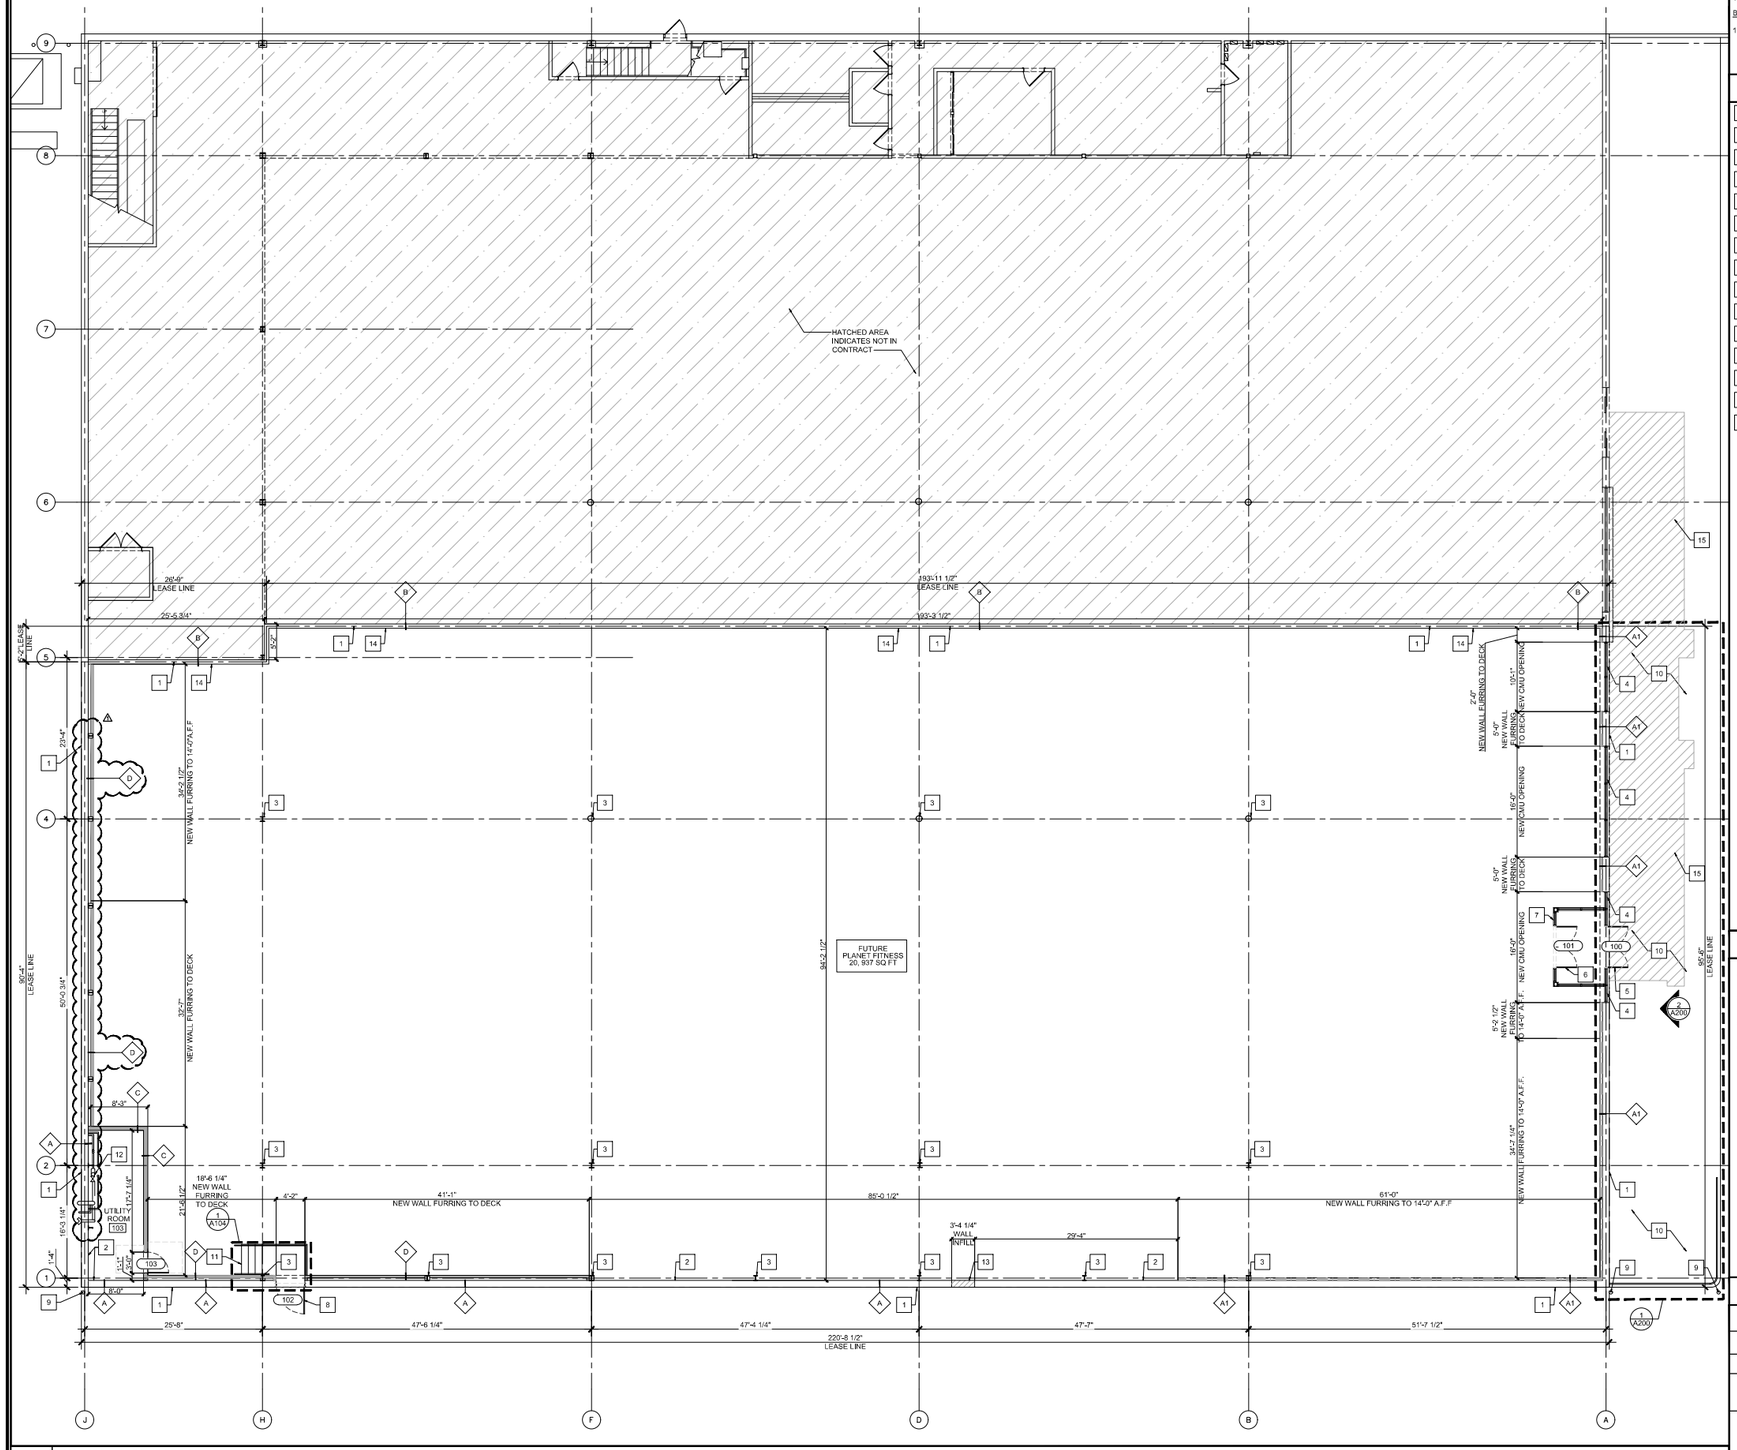

HATCHED AREA INDICATES NOT IN CONTRACT
FUTURE PLANET FITNESS 20, 937 SQ FT
UTILITY ROOM 103
NEW WALL FURRING TO DECK
NEW WALL FURRING TO 14'-0" A.F.F.
NEW CMU OPENING
NEW WALL FURRING TO 14'-0" A.F.F.
NEW WALL FURRING TO DECK
NEW WALL FURRING TO 14'-0" A.F.F.
NEW WALL FURRING TO DECK
NEW WALL FURRING TO 14'-0" A.F.F.
NEW CMU OPENING
NEW WALL FURRING TO DECK
NEW WALL FURRING TO 14'-0" A.F.F.
NEW WALL FURRING TO DECK
NEW WALL FURRING TO 14'-0" A.F.F.
NEW WALL FURRING TO DECK
NEW WALL FURRING TO 14'-0" A.F.F.
NEW WALL FURRING TO 14'-0" A.F.F.
NEW WALL FURRING TO 14'-0" A.F.F.
3'-4 1/4" WALL INFILL
29'-4"
LEASE LINE
LEASE LINE
LEASE LINE