

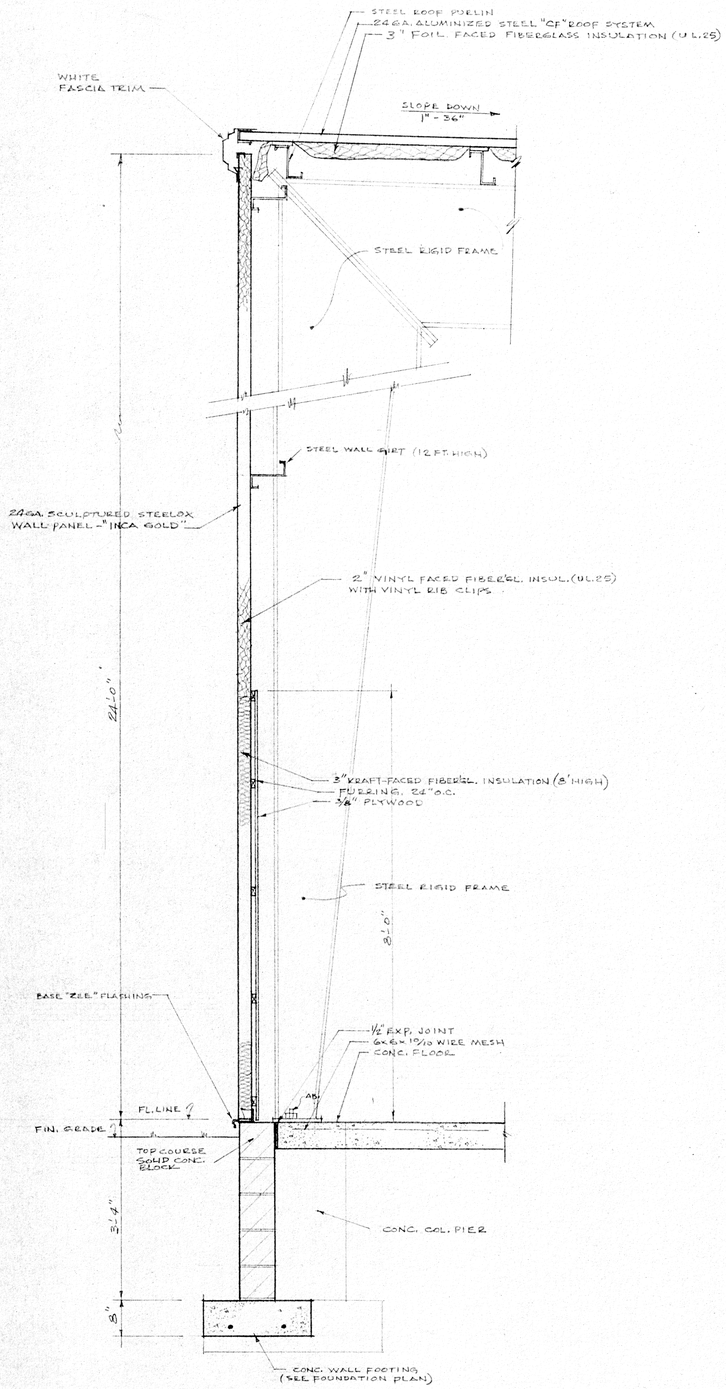


SECTION "A" 3/4" = 1'-0"

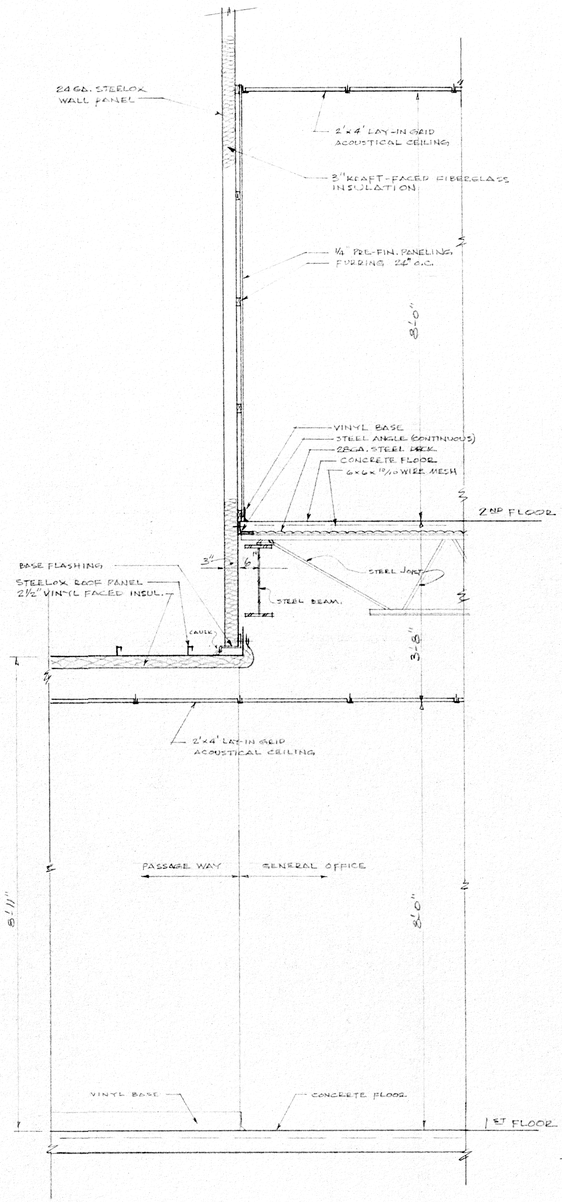

SECTION "B" 3/4" = 1'-0"

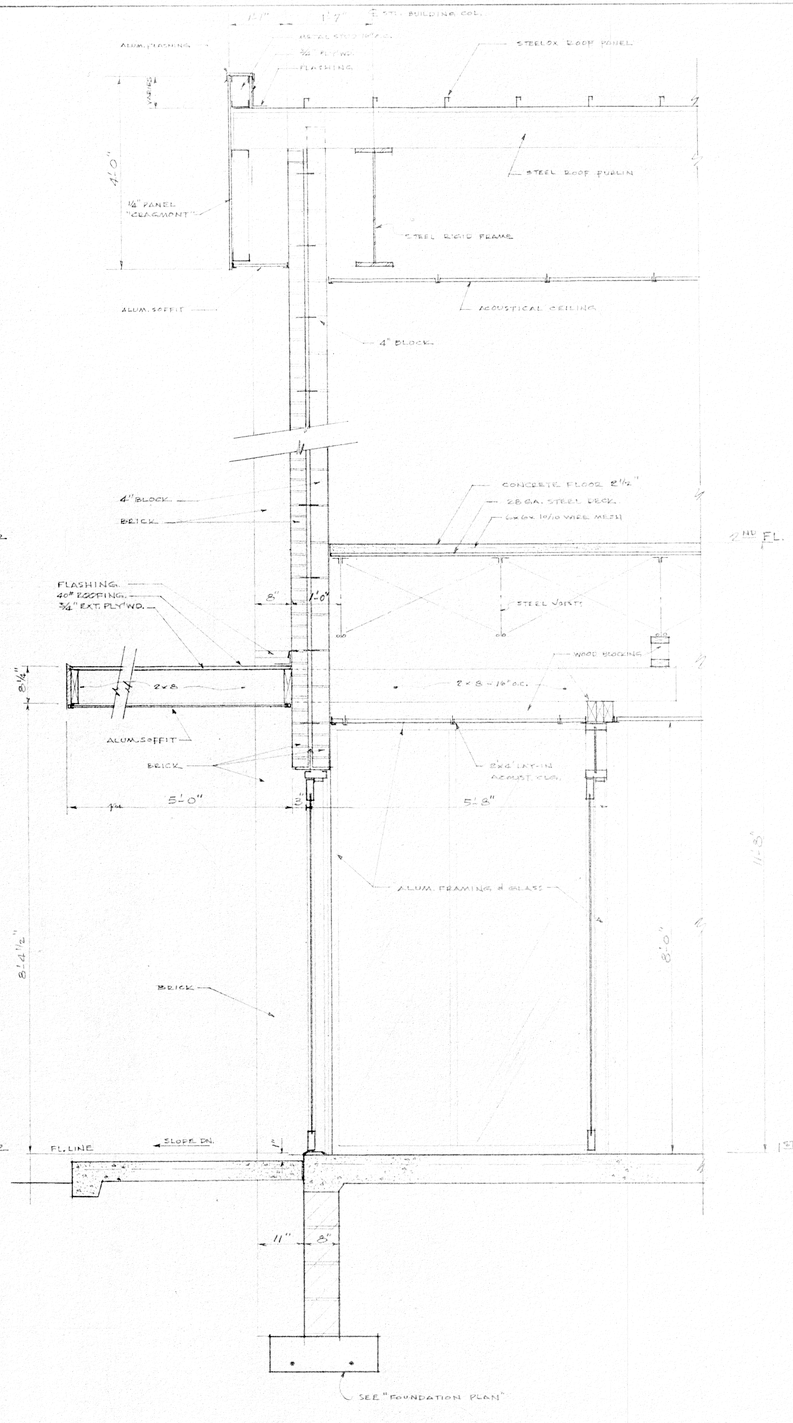

SECTION "C" 3/4" = 1'-0"

COMMONWEALTH OF PENNSYLVANIA
REGISTERED
F. P. Schreckengost
ENGINEER
ERIE

NEW OFFICE AND METAL PARTS STORAGE BUILDING FOR
ERIE BEARINGS INC.
1432 EAST 12TH. ST.
ERIE, PA.

KOLB + ASSOCIATES
GENERAL CONTRACTORS
1703 PENINSULA DR. — ERIE, PA. 16505

JOB NO.	DWN.	DATE	APPROVED	DWG. NO.
636-161	dfl	7-25-80		5 OF 6