
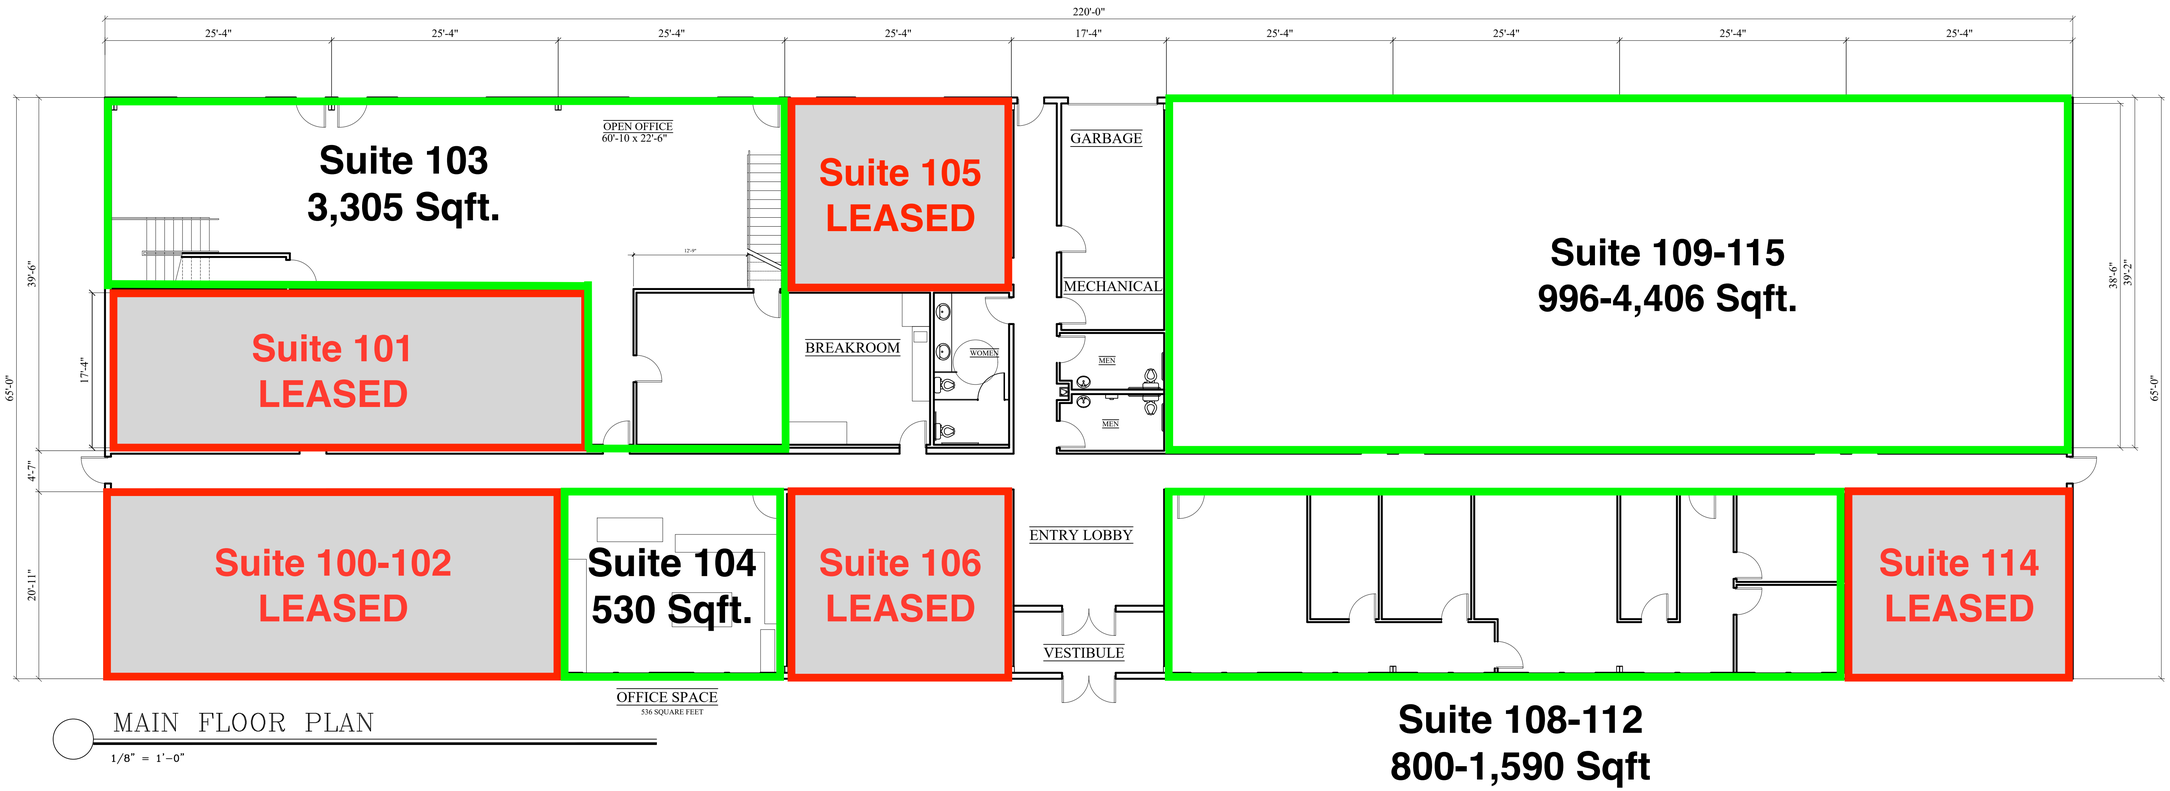


MAIN FLOOR PLAN

1/8" = 1'-0"

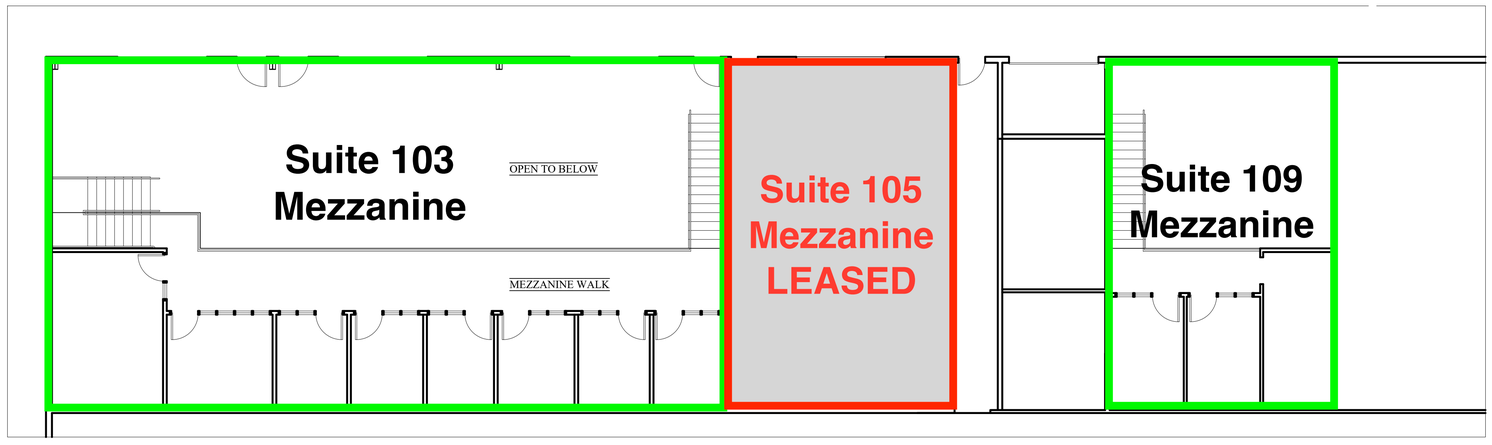

MEZZANINE PLAN

1/8" = 1'-0"

TRImension DESIGN
815 WASHINGTON ST. LAKE CITY, MN 55041
PHONE: (651) 345-9144

These drawings, specifications,design and concepts are and shall remain the property of TRImension Design and shall not be used in conjunction with any other work or project in whole or part without the written permission of TRImension Design. Visual contact with this notation shall constitute evidence of these restrictions.

DRAWN BY: CHRIS PETERSON
DATE: 7-28-22
COMMENTS:
JOB NUMBER:
REVISIONS:

ARCHITECTURAL DRAWINGS FOR:

7TH STREET BUSINESS CENTER

LAKE CITY, MINNESOTA

I hereby certify that this plan was prepared by me or under my direct supervision and that I am a duly Registered Architect under the laws of the state of Minnesota.

Reg. #40507

date:

A.1

DRAWING
1 OF