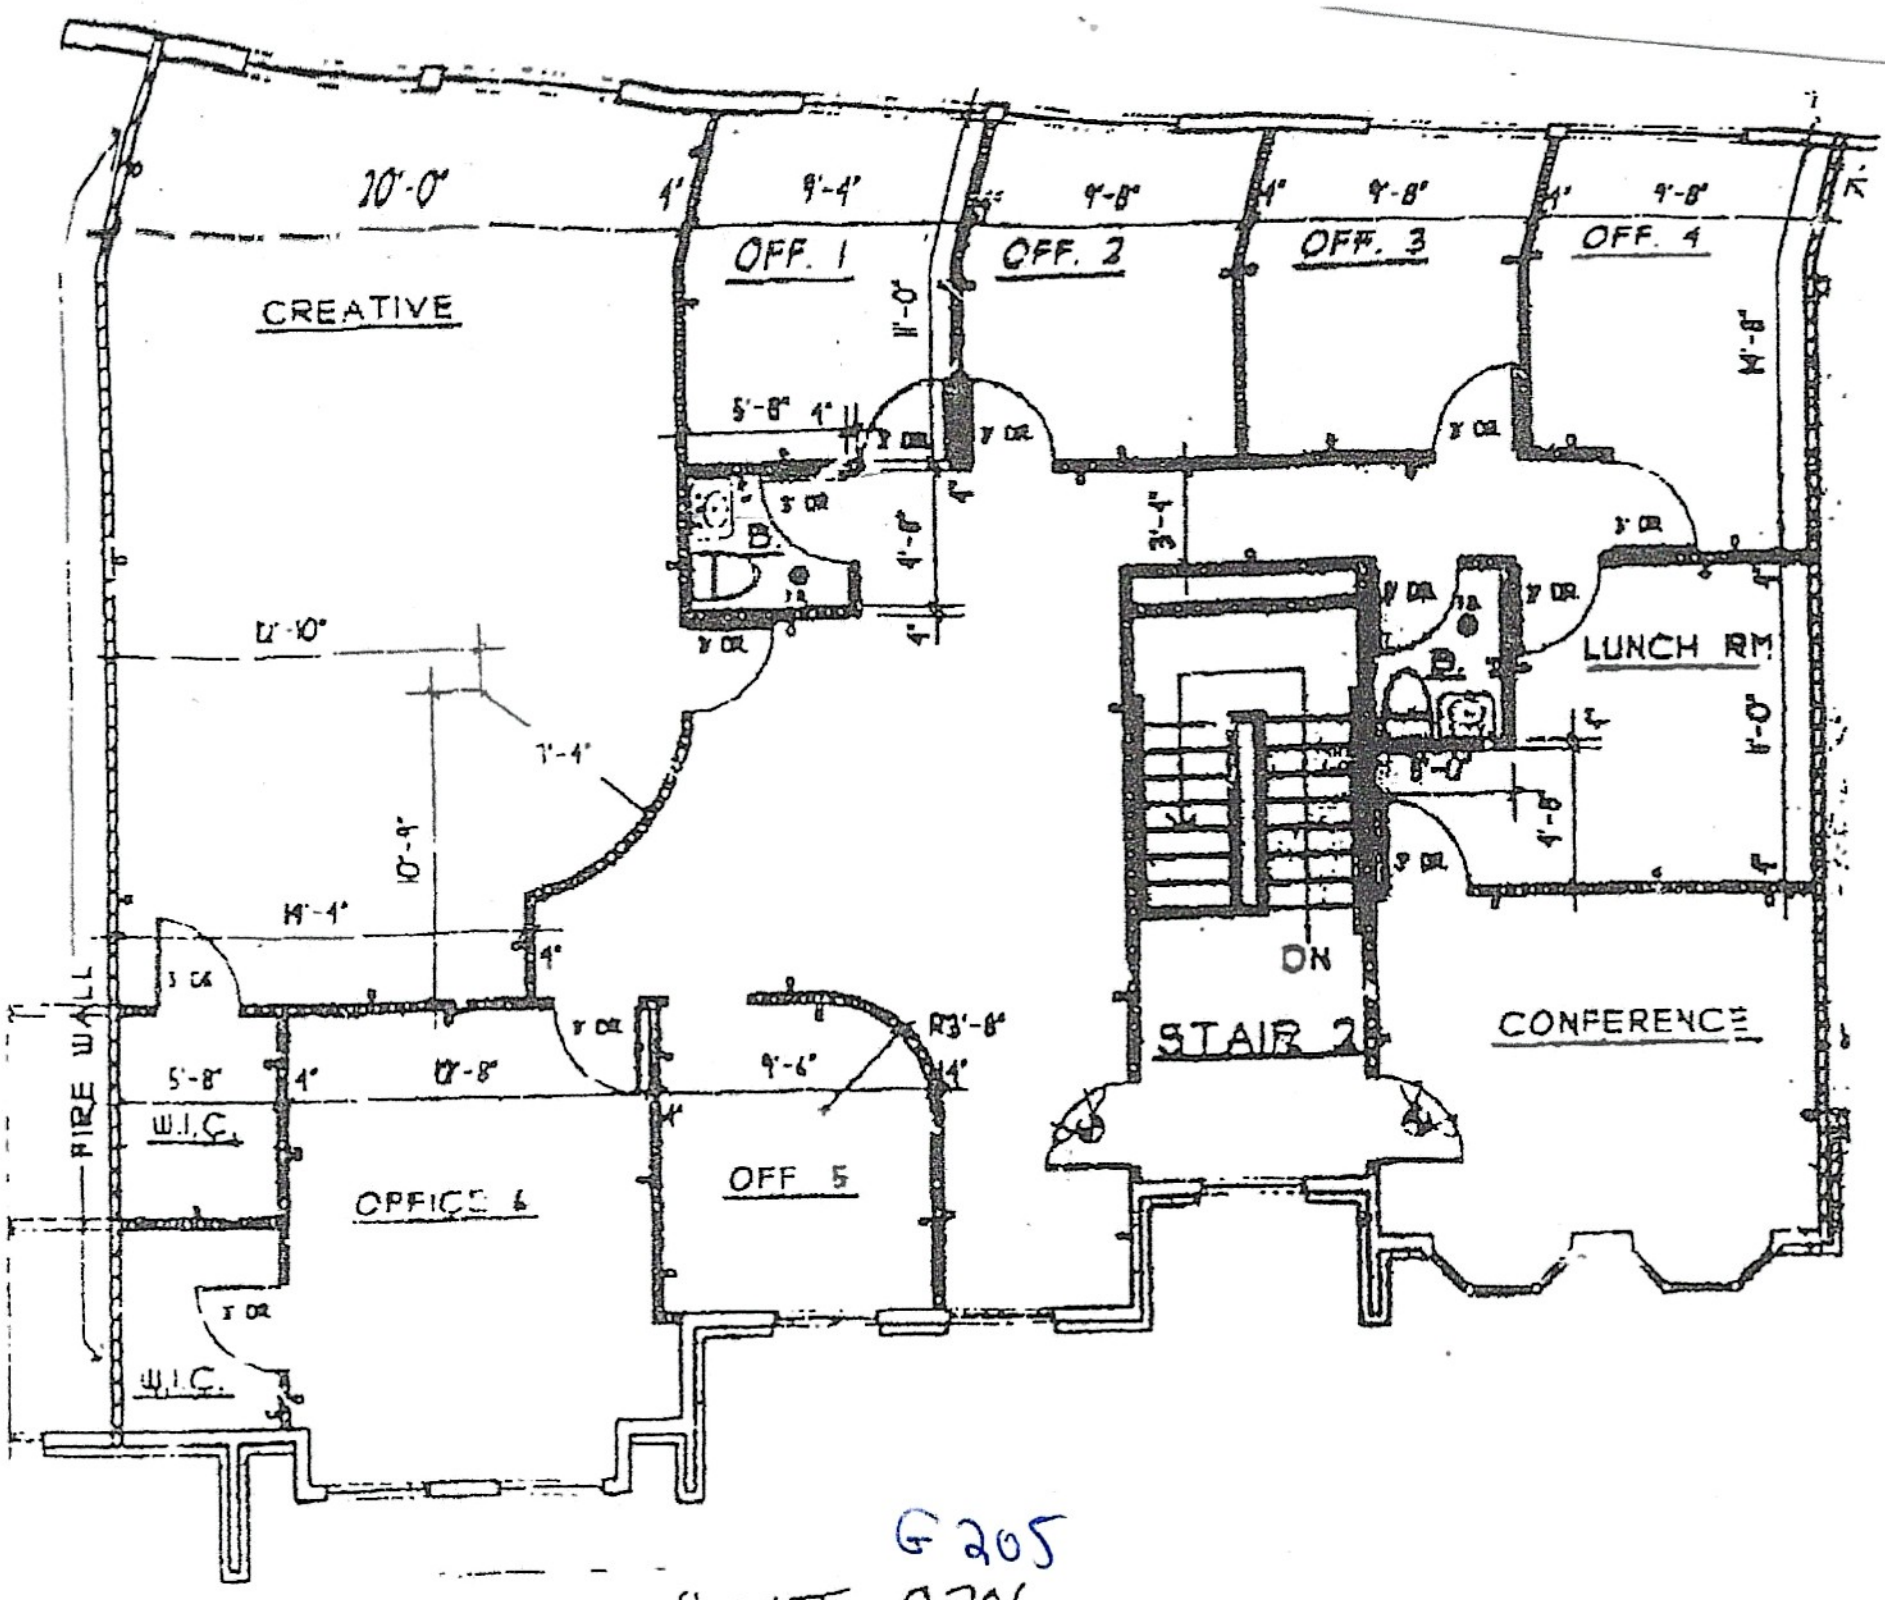

SECOND FLOOR PLAN

SCALE 1/8" = 1'-0"

271 Rte 46 W, Fairfield

To: Tracy

* For information purposes only *