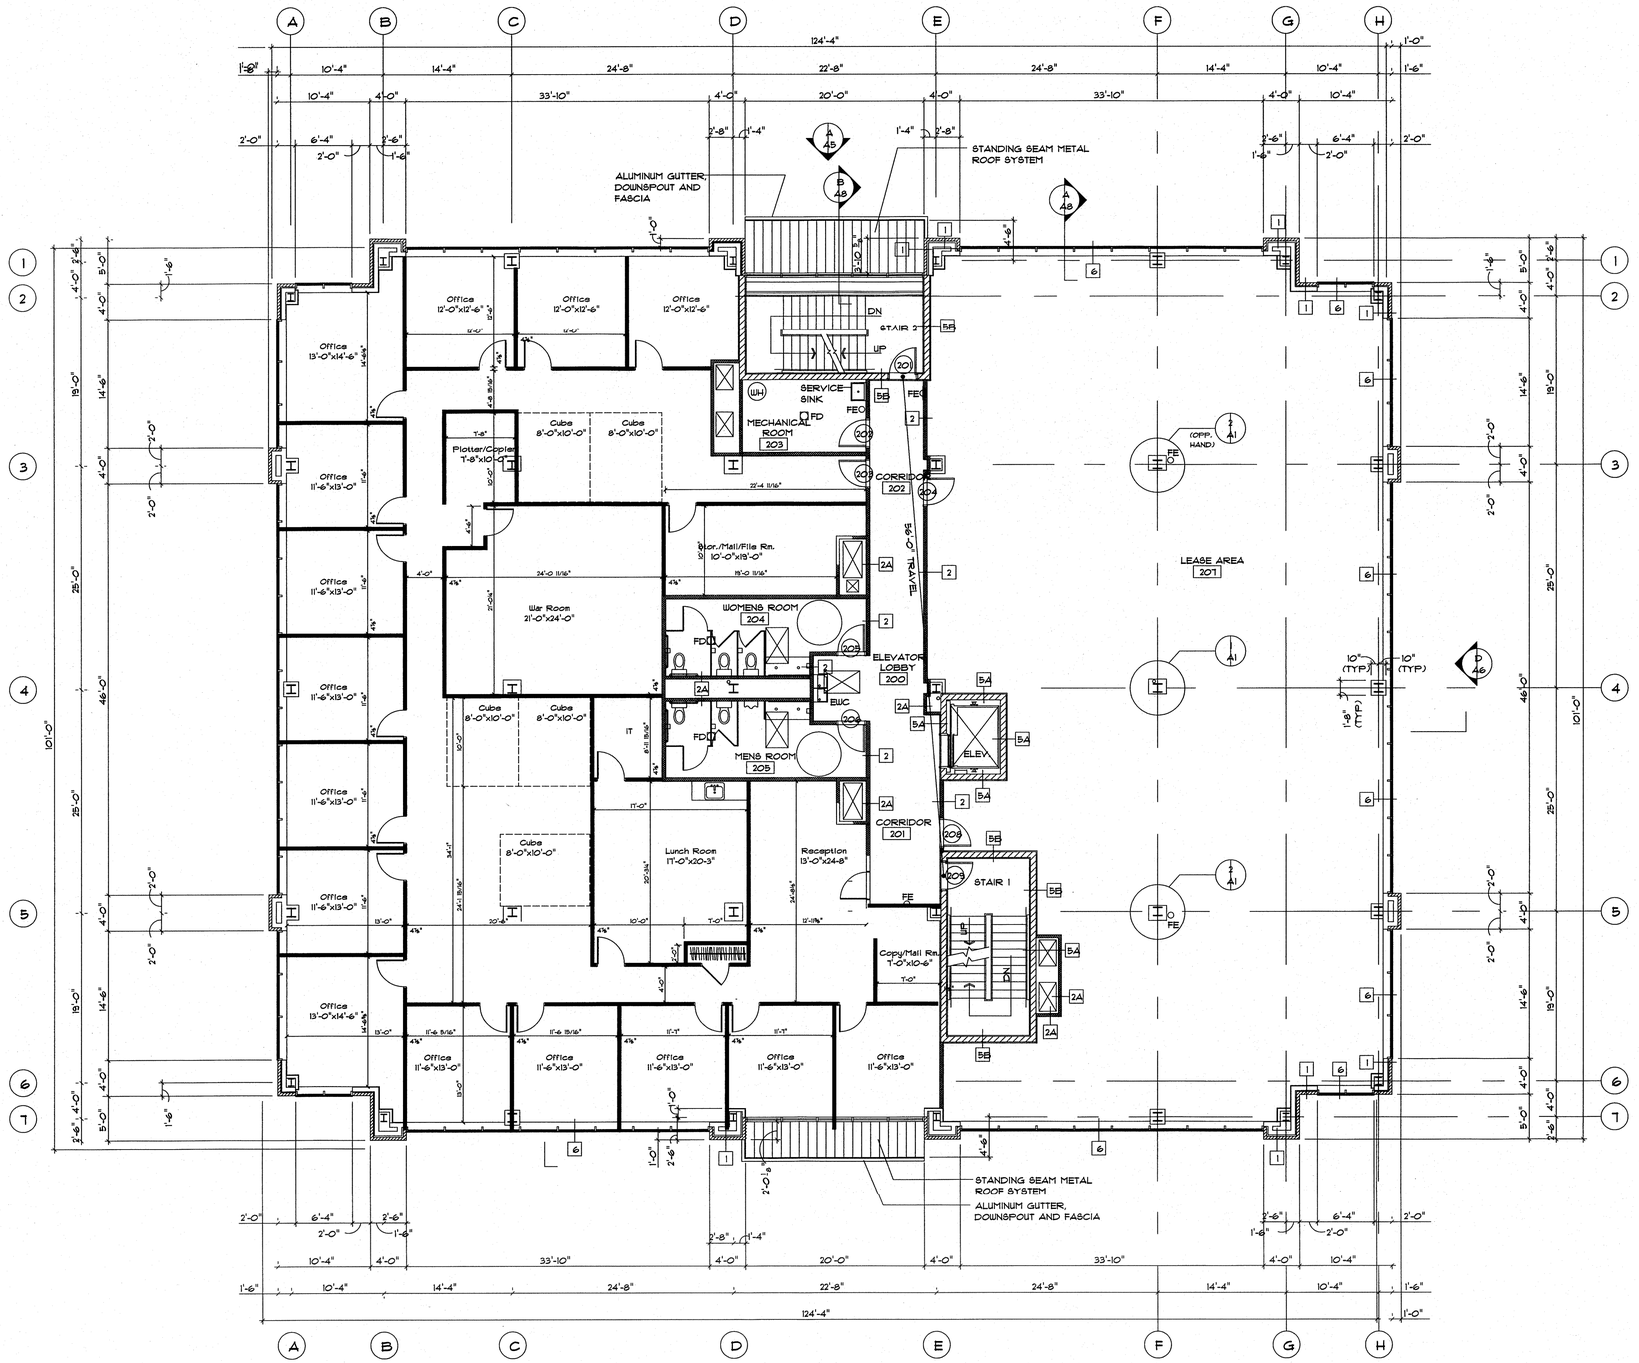


CALLED NORTH

SECOND FLOOR PLAN

SCALE: 1/8" = 1'-0"

LEGEND

- WALL WITH SOUND BATT INSULATION
- FE — FIRE EXTINGUISHER (RECESSED)
- ○ FE — FIRE EXTINGUISHER (SURFACE MOUNTED).
- WALL TYPE - SEE DRAWING A-14

RLSA ssociates Architects

www.rlsarchitects.com
rls@rlsarchitects.com
412.680.5769

403 Heights Drive
Gibsonia, PA
15044

Scale: As Noted
Drawn By: LS
Checked By: RLS

Issued:
4.18.12 Tenant Review

Revised:
6.21.12 Revised
6.25.12 Revised

Proposed Offices For:

Mountaineer Keystoneated

Pine Corporate Center Building #2
6031 Wallace Road Extension Wexford, PA 15090

PINE 2
SUITE 200

6,498 RSF

Second Floor Plan


A-1

PINE 2

2500 RSF

2ND FL

SUITE 201

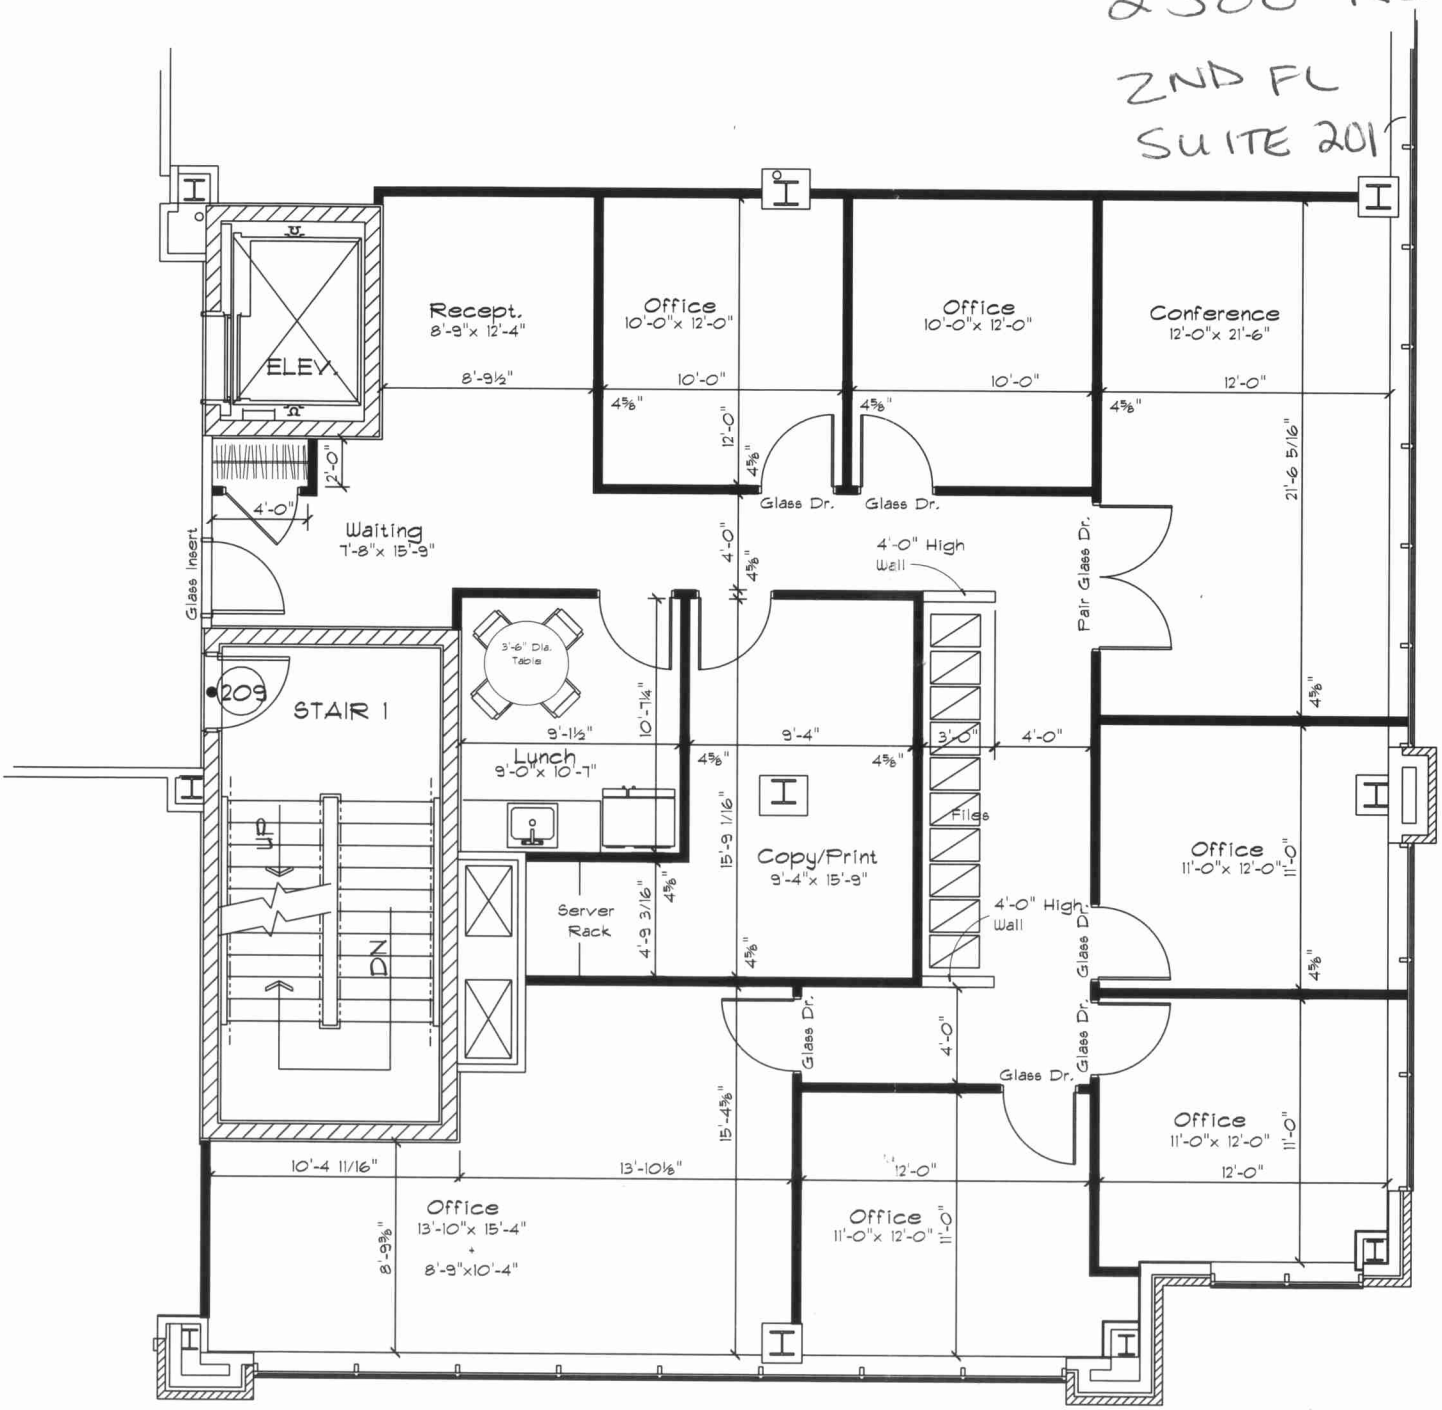


Proposed Offices For:

FNB

Pine Corporate Center Building #2
Second Floor
6031 Wallace Road Extension
Wexford, PA 15090

REV. 6.4.12
REV. 6.1.12
5.3.12

1/8"=1'-0"

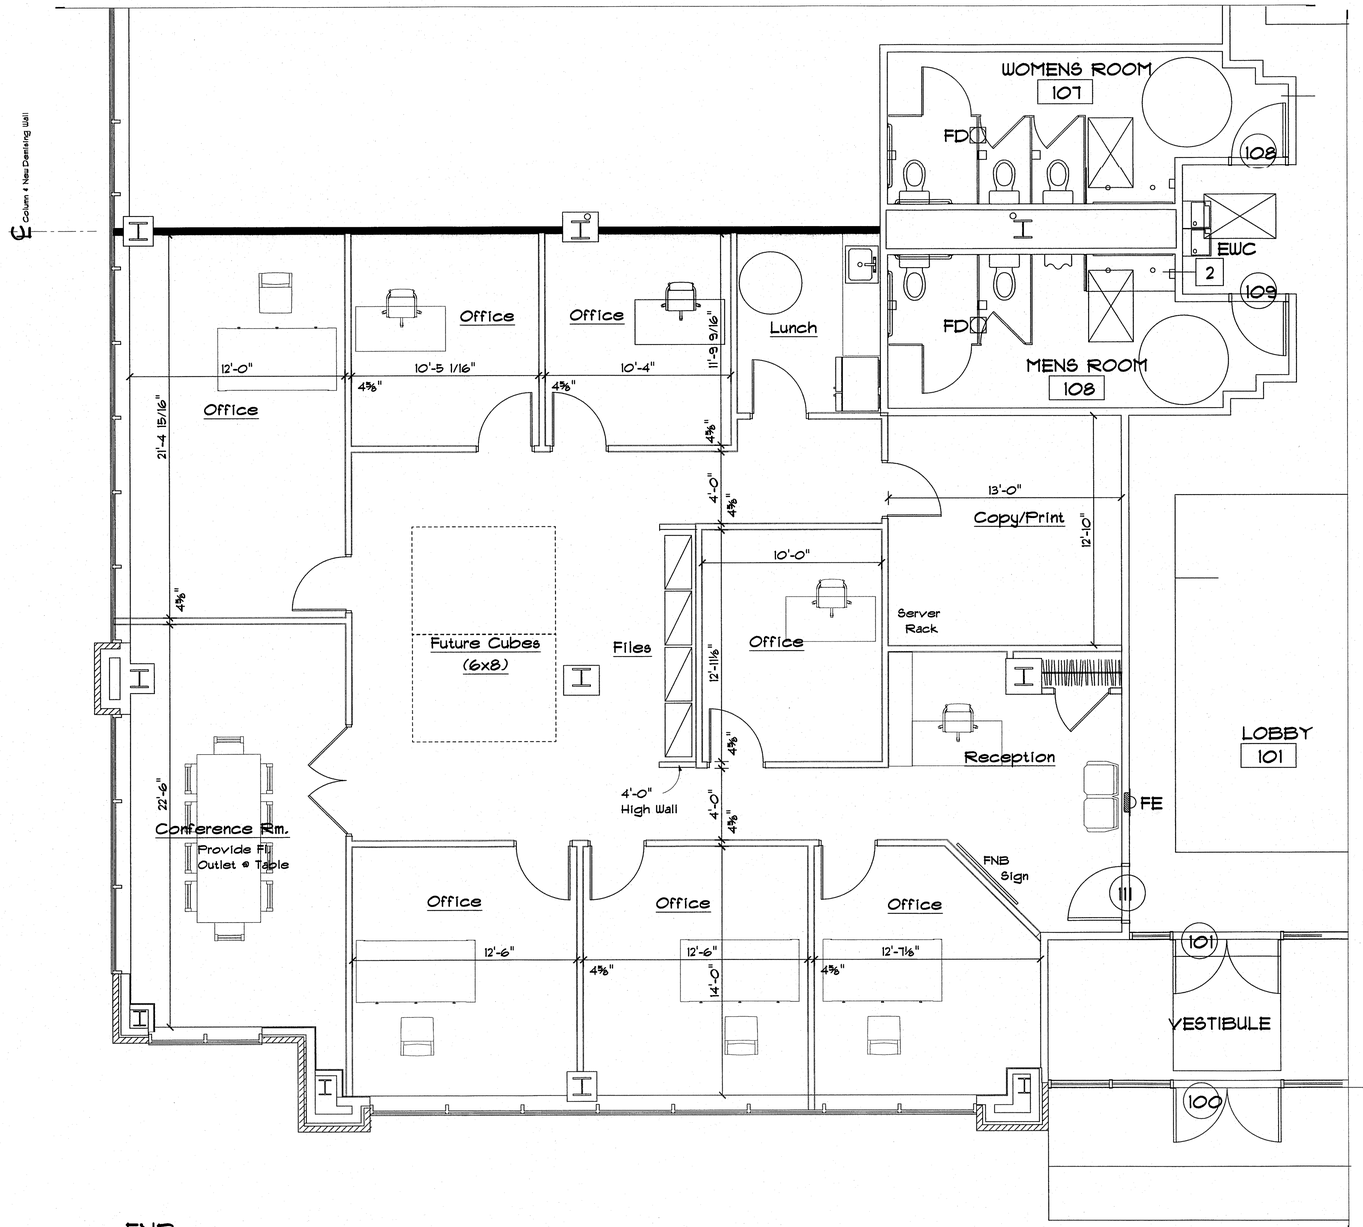

FNB Partial First Floor Plan
Pine Corporate Center Building #2 First Fl.
6031 Wallace Road Extension
Wexford, PA 15090

1/8" = 1'-0"

PINE 2
SUITE 100
3,200 RSF

RLSA ssociates Architects

www.rlsarchitects.com
rls@rlsarchitects.com
412.680.5769

403 Heights Drive
Gibsonia, PA
15044

Scale: As Noted
Drawn By: LS
Checked By: RLS

Issued:
1-5-15 Const.

Revised:

Offices For:
FNB
Pine Corporate Center First Floor Building #2
6031 Wallace Road Extension
Wexford, PA 15090

First Floor Plan

Copyright © 2013 R L S Associates Architects.
All rights reserved.
This drawing and design is the sole property of R L S Associates Architects. Reproduction of this drawing or design without the express written consent of R L S Associates Architects is prohibited by law.

A-1