


INDUSTRIAL SPACE FOR LEASE

±39,929 SF



3755 E. Post Road, Suite 100 & 110
Las Vegas, NV 89120 USA

Prologis Arrowhead
Commerce Center 15

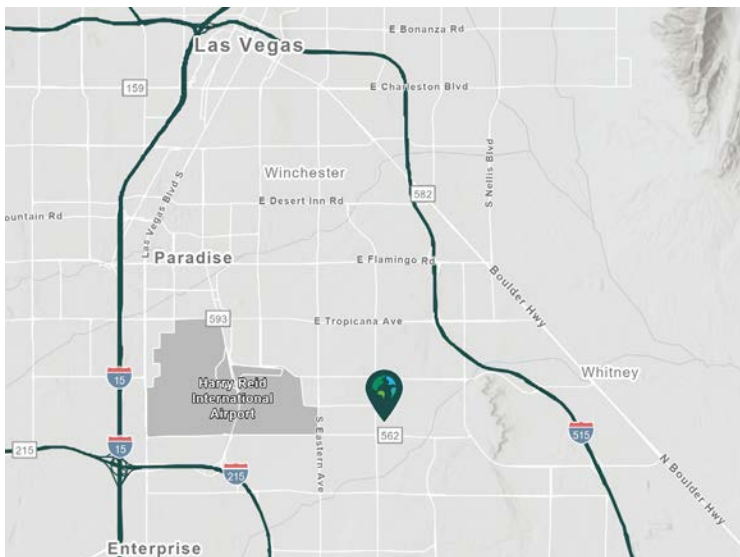

- Southwest corner of Post Road and Sandhill Road
- Freeway access via Sunset Road and the Airport Connector
- Zoned M-D (Clark County)
- Airport Submarket

Property Features

Available Space	±39,929 SF
Office SF	±2,800 SF
Building SF	±140,056 SF
Clear Height	30'
Dock Doors	10
Drive-in Doors	3
Lighting	LED Motion Sensor
Sprinkler	ESFR
Electrical Service	400 amps, 277/480 volt, 3-phase power (upgradable)




Unlock the full potential of your warehouse with one strategic, single-source partner.



= Leased = Available

For illustration purposes only. Not to scale.

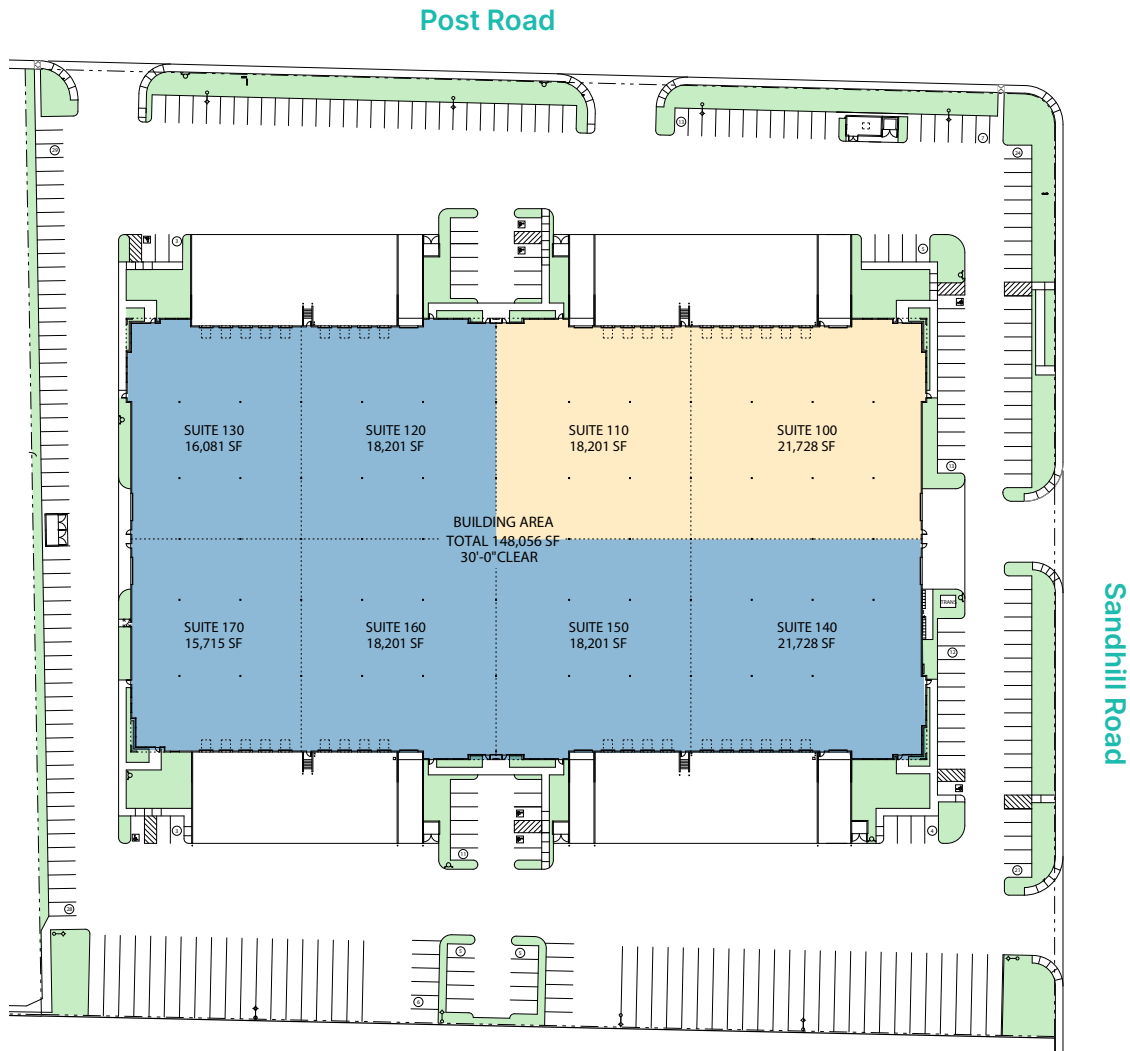

Colliers
Spencer Pinter

Executive Vice President
spencer.pinter@colliers.com
ph +1 702 836 3776
License # NV-S.0039013

Colliers
Chris Lane, SIOR, CCIM

Executive Vice President
chris.lane@colliers.com
ph +1 702 836 3728
License # NV-S.0166896

Colliers
Dan Doherty, SIOR

Vice Chairman
dan.doherty@colliers.com
ph +1 702 836 3707
License # NV-S.0024287

Prologis
Renee Carroll

Senior Leasing Manager
rcarroll@prologis.com
ph +1 702 891 9503
License # NV-S.0202501




Unlock the full potential of your
warehouse with one strategic,
single-source partner.



▲ = Dock High Door

◆ = Grade Level Door

For illustration purposes only. Not to scale.

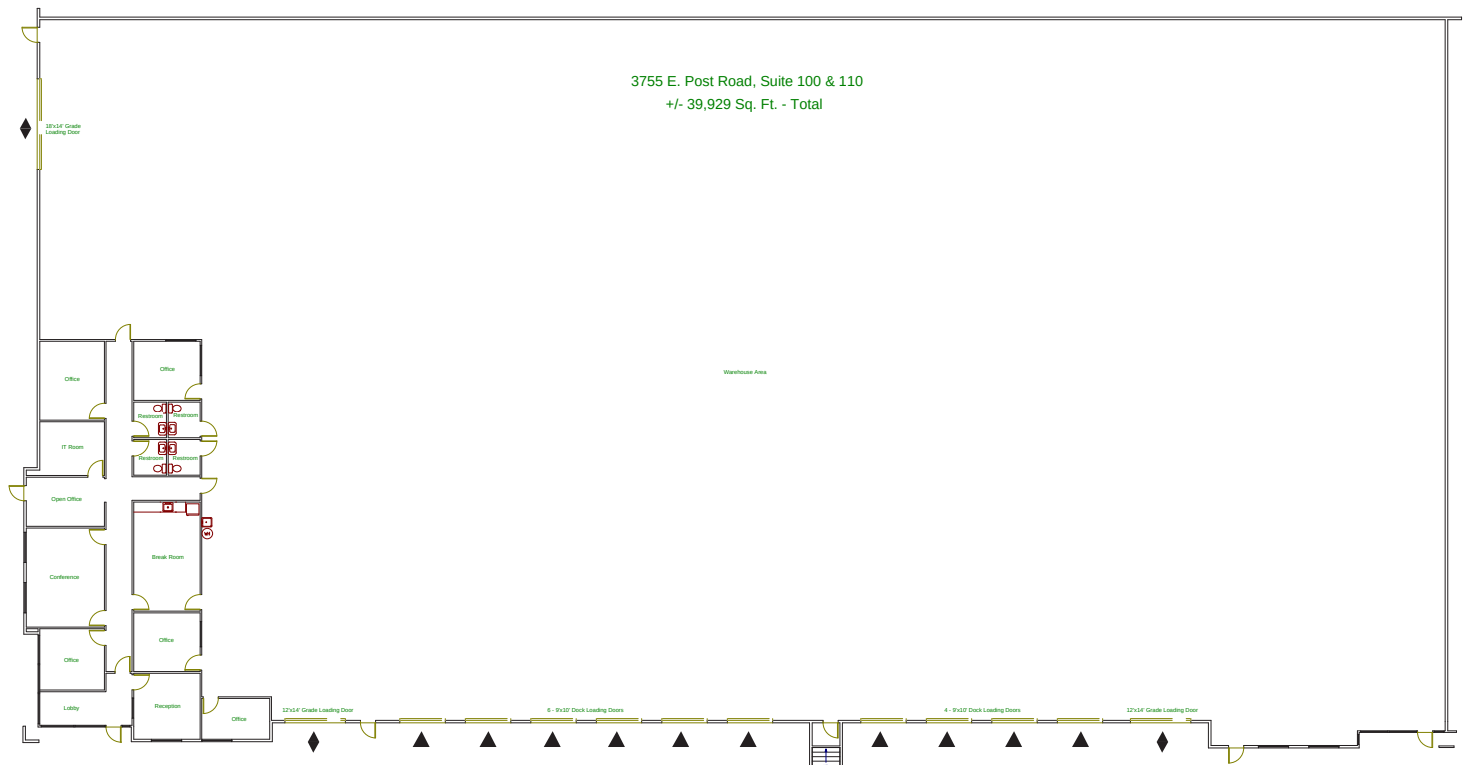

Colliers
Spencer Pinter

Executive Vice President
spencer.pinter@colliers.com
ph +1 702 836 3776
License # NV-S.0039013

Colliers
Chris Lane, SIOR, CCIM

Executive Vice President
chris.lane@colliers.com
ph +1 702 836 3728
License # NV-S.0166896

Colliers
Dan Doherty, SIOR

Vice Chairman
dan.doherty@colliers.com
ph +1 702 836 3707
License # NV-S.0024287

Prologis
Renee Carroll

Senior Leasing Manager
rcarroll@prologis.com
ph +1 702 891 9503
License # NV-S.0202501

Worry less about
your real estate
expenses and focus
more on your business.

Don't be blindsided by
unexpected costs or a surprise
bill at year-end. Get greater
cost certainty through the term
of your lease. There is NO annual
reconciliation with the
exception of property taxes.*



Simplified leasing process



Greater cost certainty



Trusted property maintenance



No operating or capital
expense surprises



No reconciliation for
common area maintenance



Shortened 11-page lease
with no complex legal jargon

*property taxes excluded

Simplify Your Lease, Simplify Your Life

Prologis' Clear Lease includes fixed base rent as well as fixed operating expenses,* including both capital and non-capital expenses, throughout the initial lease term. We make your lease easier allowing for you to focus on streamlining your operations.

Clear Lease		Typical Lease Triple Net (NNN)
✓ Fixed and no unexpected costs or surprises	Common Area Maintenance (CAM) Landscaping Fire protection Snow removal Common utilities Roof repair	✗ Variable and reconciled
✓ Fixed and no unexpected costs or surprises	Capital Repairs and Replacements Parking lot repair and replacement Exterior building paint Roof replacement	✗ Variable and reconciled
✓ Fixed and no unexpected costs or surprises	Management Fee	✗ Variable
✓ Fixed and no unexpected costs or surprises	Property Insurance and Liability Insurance Fees	✗ Variable and estimated annually
✓ Fixed and no unexpected costs or surprises	Office HVAC and Warehouse Heating Maintenance Repair and replacement	✗ Tenant contracts and pays directly
✓ Fixed and no unexpected costs or surprises	Dock Doors Bi-annual maintenance	✗ Tenant contracts and pays directly