


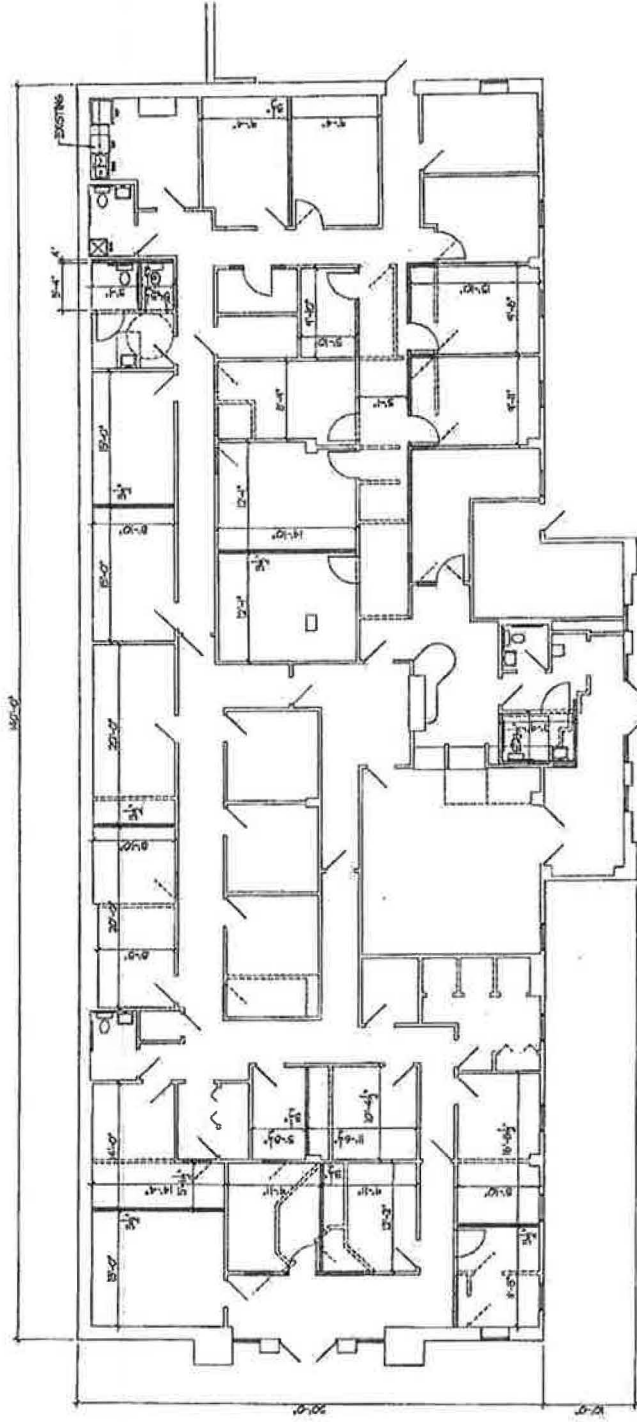

7,380 S.F.

PROPOSED FLOOR PLAN

1/8" = 1'-0"