


PROXIMITY PLAN

SUITE 350 - MARKETING PLAN

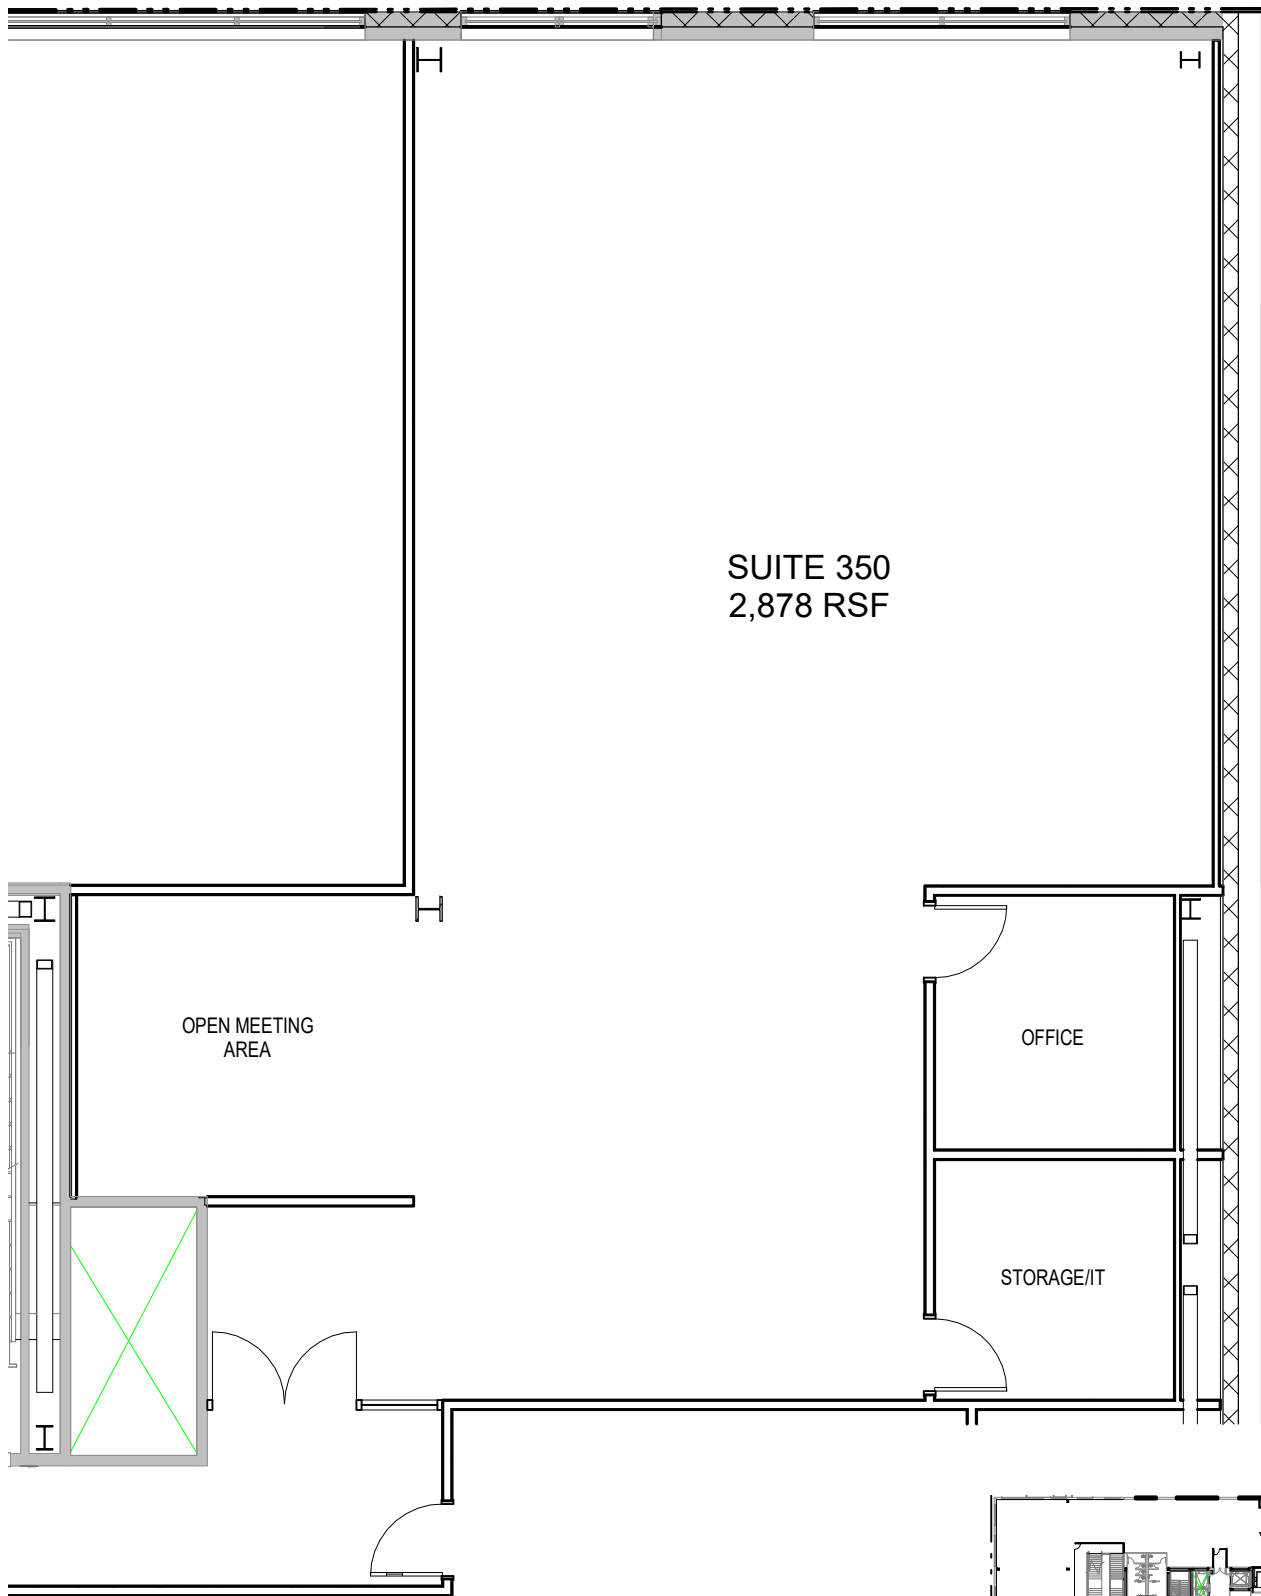

PROJECT
CATALYST

3513 BRIGHTON BLVD.
DENVER, CO 80216

DRAWING
STE 350 - MARKETING PLAN

PROJECT NO: 16115.00

SCALE: As indicated

ISSUE / DATE
08/27/2020

SHEET
STE350

© 2020 DAVIS PARTNERSHIP, P.C.