



BUILDING 1: 1401 JOYCE AVENUE COLUMBUS, OH
BUILDING 2: 1285 JOYCE AVENUE, COLUMBUS, OH

**UP TO 623,320 SF
AVAILABLE**

**TWO-BUILDING
CLASS A LOGISTICS CENTER**

Central Columbus Commerce 71 is a Class A industrial development located in the rapidly growing business hub of Columbus, OH. The two-building development can accommodate up to 623,320 SF of industrial space in an advantageous, central location less than 10 minutes from Downtown Columbus' labor pool. Tenants will benefit from ease of access to a variety of domestic and international markets, as the site is seven minutes from John Glenn Columbus International Airport, 25 minutes from cargo-focused Rickenbacker International Airport, and is well-connected to I-670, I-70, and I-71.






CENTRAL COLUMBUS COMMERCE 71

1401 & 1285 JOYCE AVENUE, COLUMBUS, OH

PROPERTY OVERVIEW

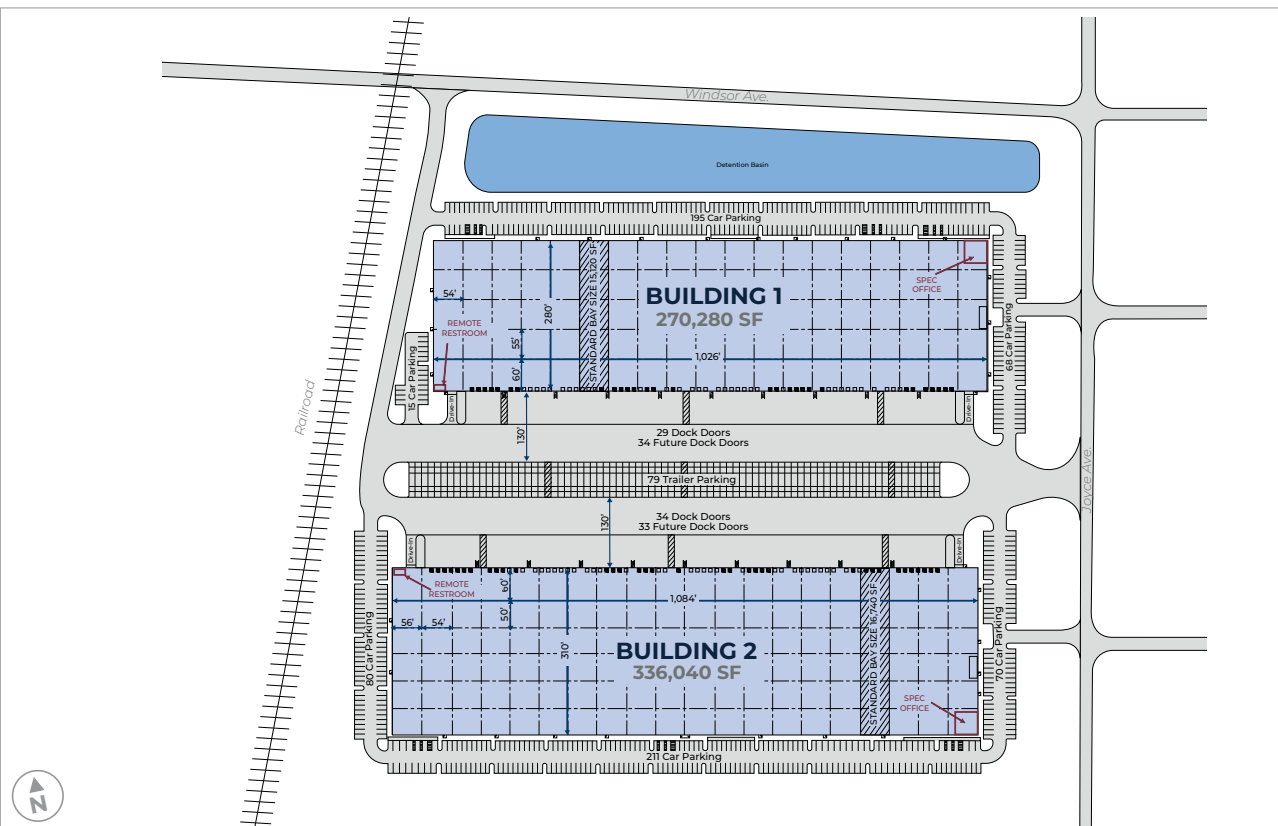

Building 1: 60,480 - 287,280 SF
Building 2: 84,320 - 336,040 SF



79 - trailer parking spaces



36' clear heights



Build-to-suit opportunities



130' truck court



ESFR sprinkler system



Building 1: 278 auto spaces
Building 2: 361 auto spaces



Building 1: 29 dock doors (26 future)
Building 2: 34 dock doors (21 future)



Building 1: 2 drive-in doors
Building 2: 2 drive-in doors

Development



RACHEL AGBA-NOVAK

815 341 8158 (c)
rachel.agba-novak@hillwood.com

Leasing




JOEL YAKOVAC, SIOR

614 657 1812 (o)
joel.yakovac@colliers.com

MICHAEL LINDER, SIOR


614 207 3316 (o)
michael.linder@colliers.com

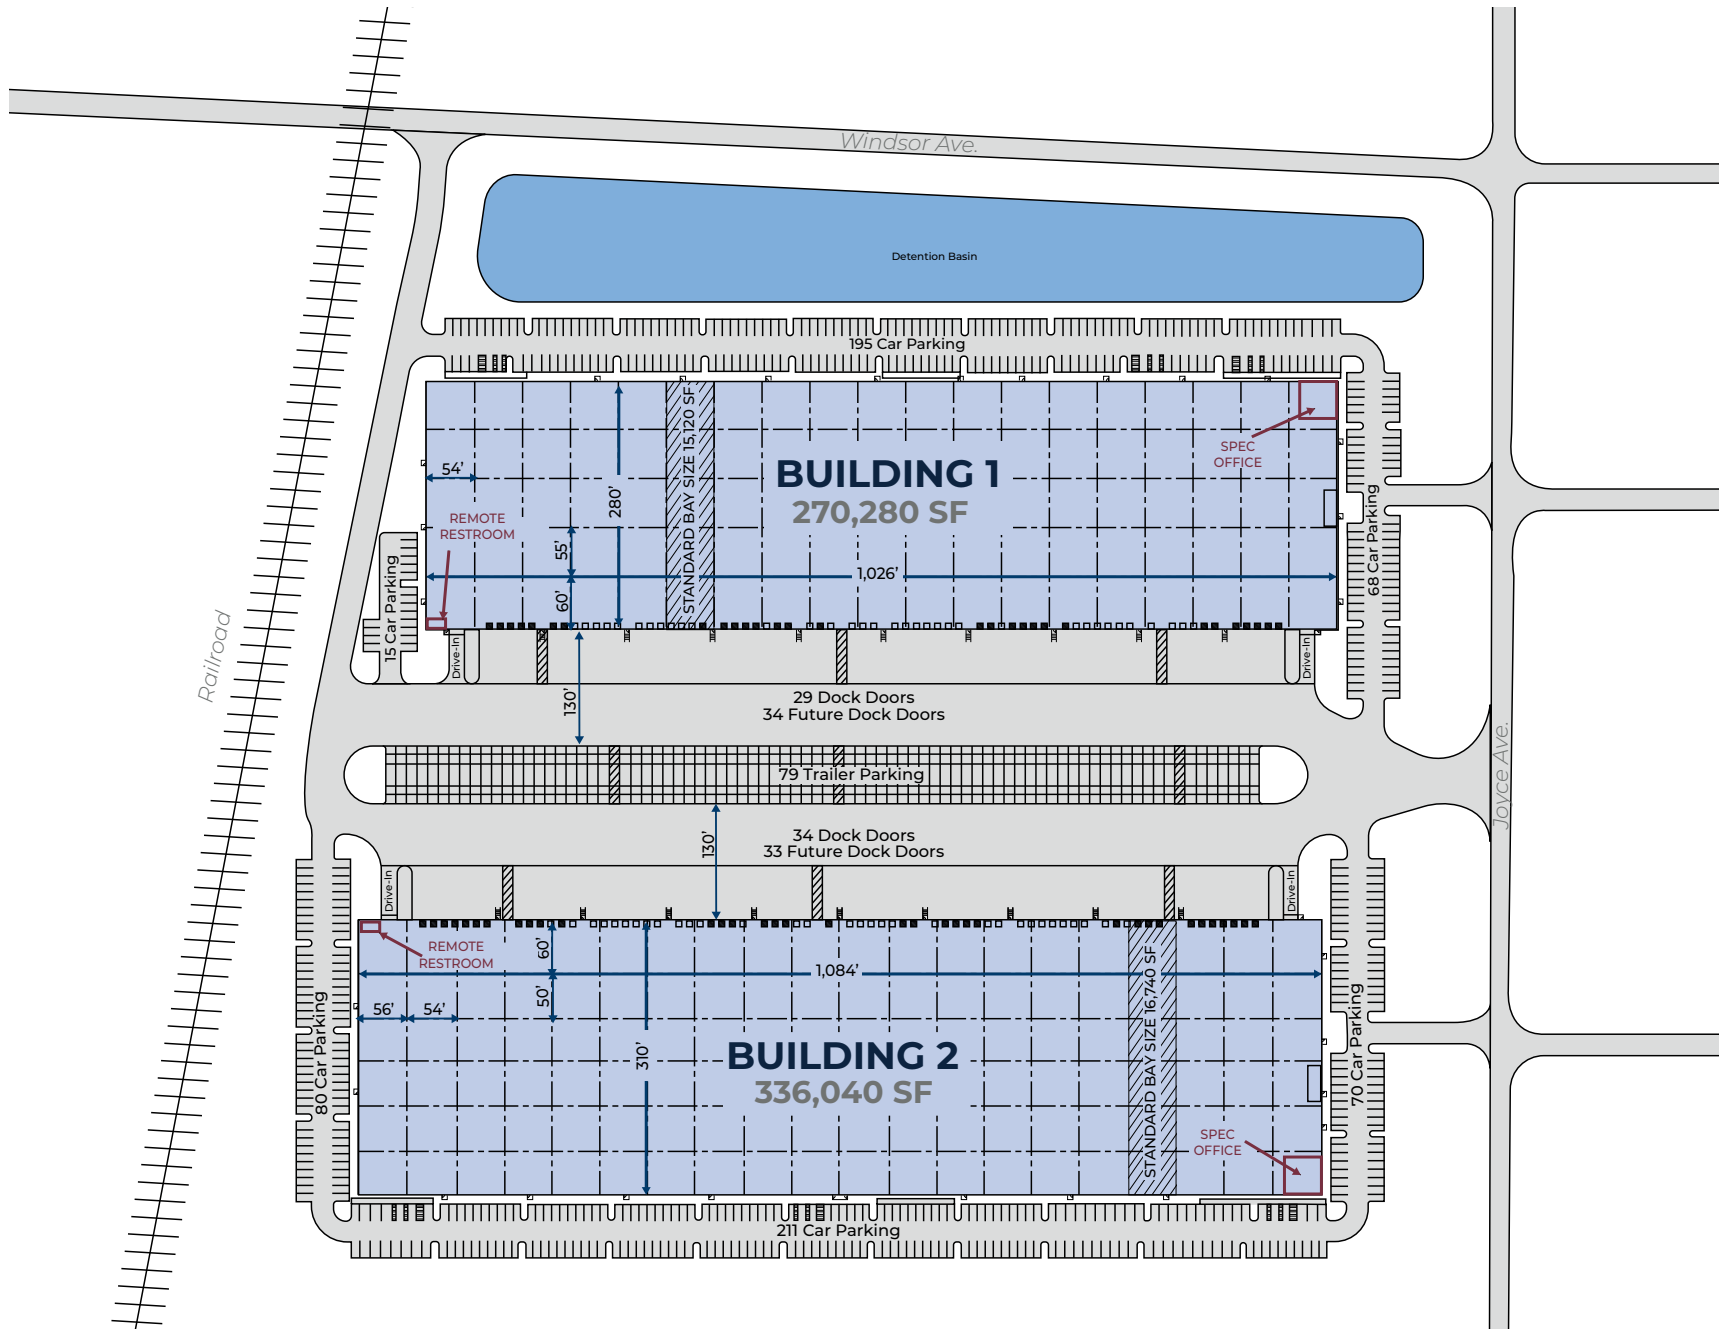

CENTRAL COLUMBUS COMMERCE 71

1401 & 1285 JOYCE AVENUE, COLUMBUS, OH

SITE PLAN

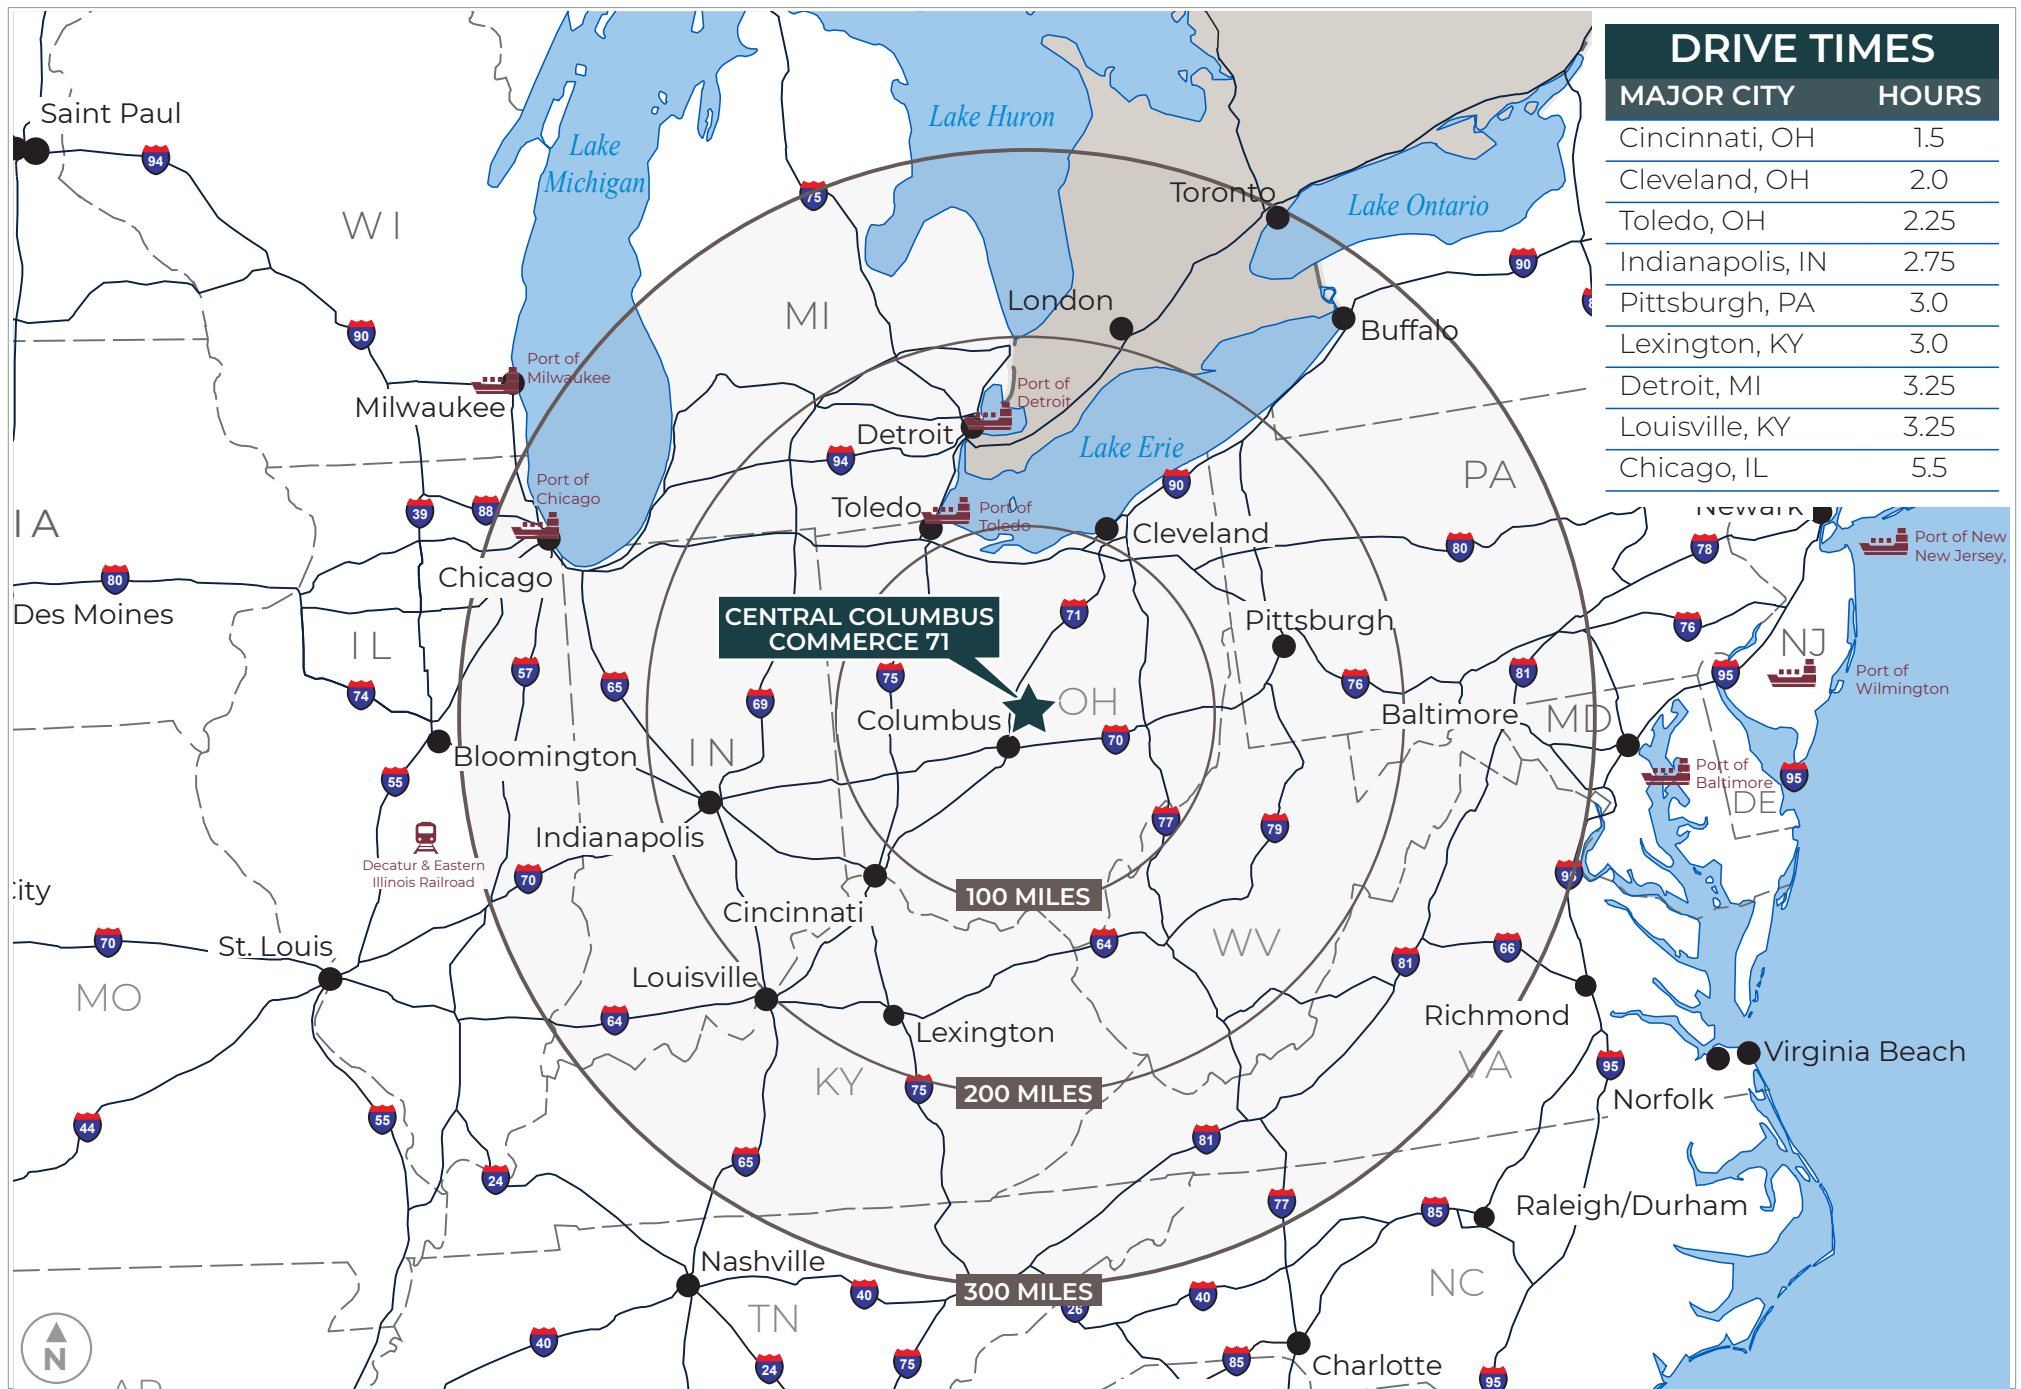

CENTRAL COLUMBUS COMMERCE 71

1401 & 1285 JOYCE AVENUE, COLUMBUS, OH


DRIVE TIMES



CENTRAL COLUMBUS COMMERCE 71

1401 & 1285 JOYCE AVENUE, COLUMBUS, OH

AREA INFORMATION

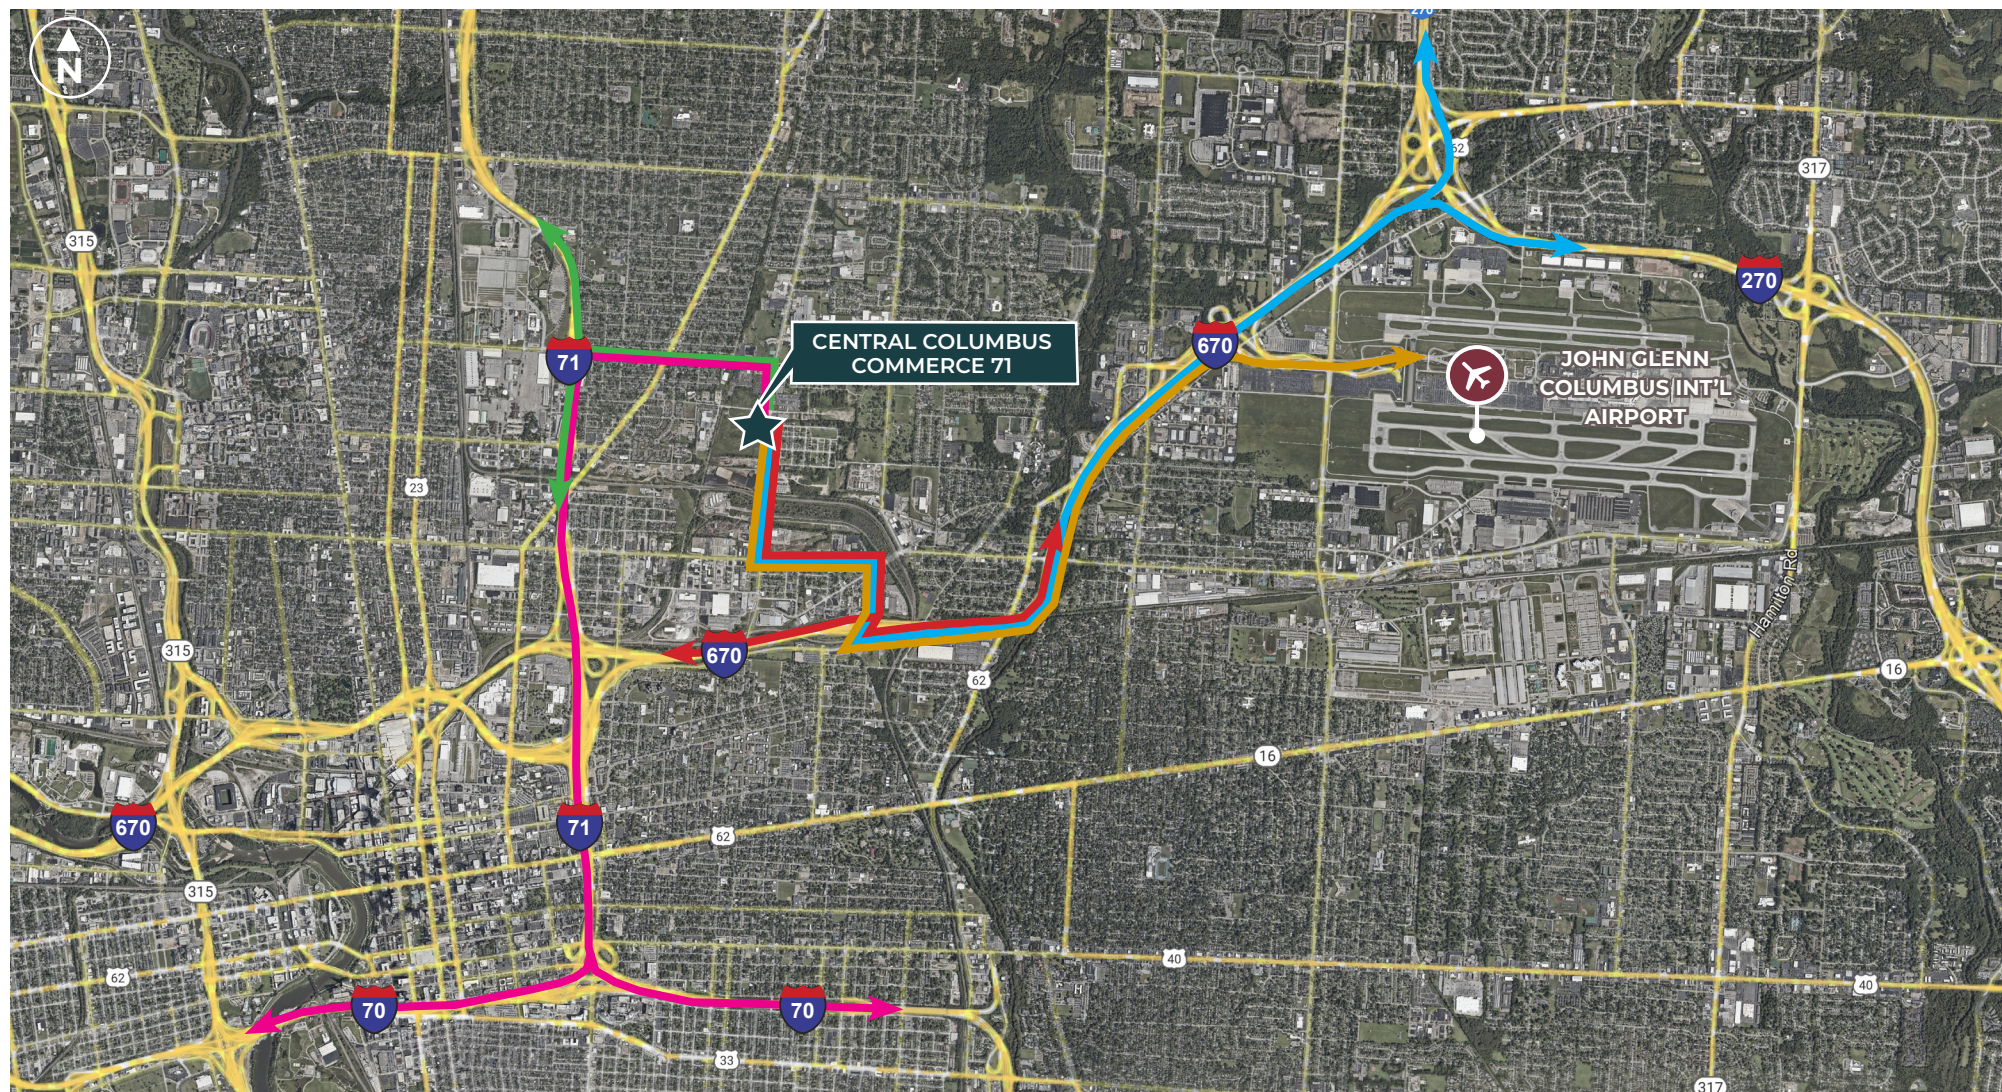

DRIVE TIMES

I-71 via E 17th Ave 
 1.4 mi.  4 min.

I-670 via Joyce Ave and E 5th Ave 
 2.0 mi.  4 min.

I-70 via I-71 S 
 4.1 mi.  6 min.

I-270 via I-670 E 
 6.0 mi.  8 min.


John Glenn Columbus Int'l Airport via I-670 E 
 4.7 mi.  7 min.



CENTRAL COLUMBUS COMMERCE 71

1401 & 1285 JOYCE AVENUE, COLUMBUS, OH

AREA INFORMATION

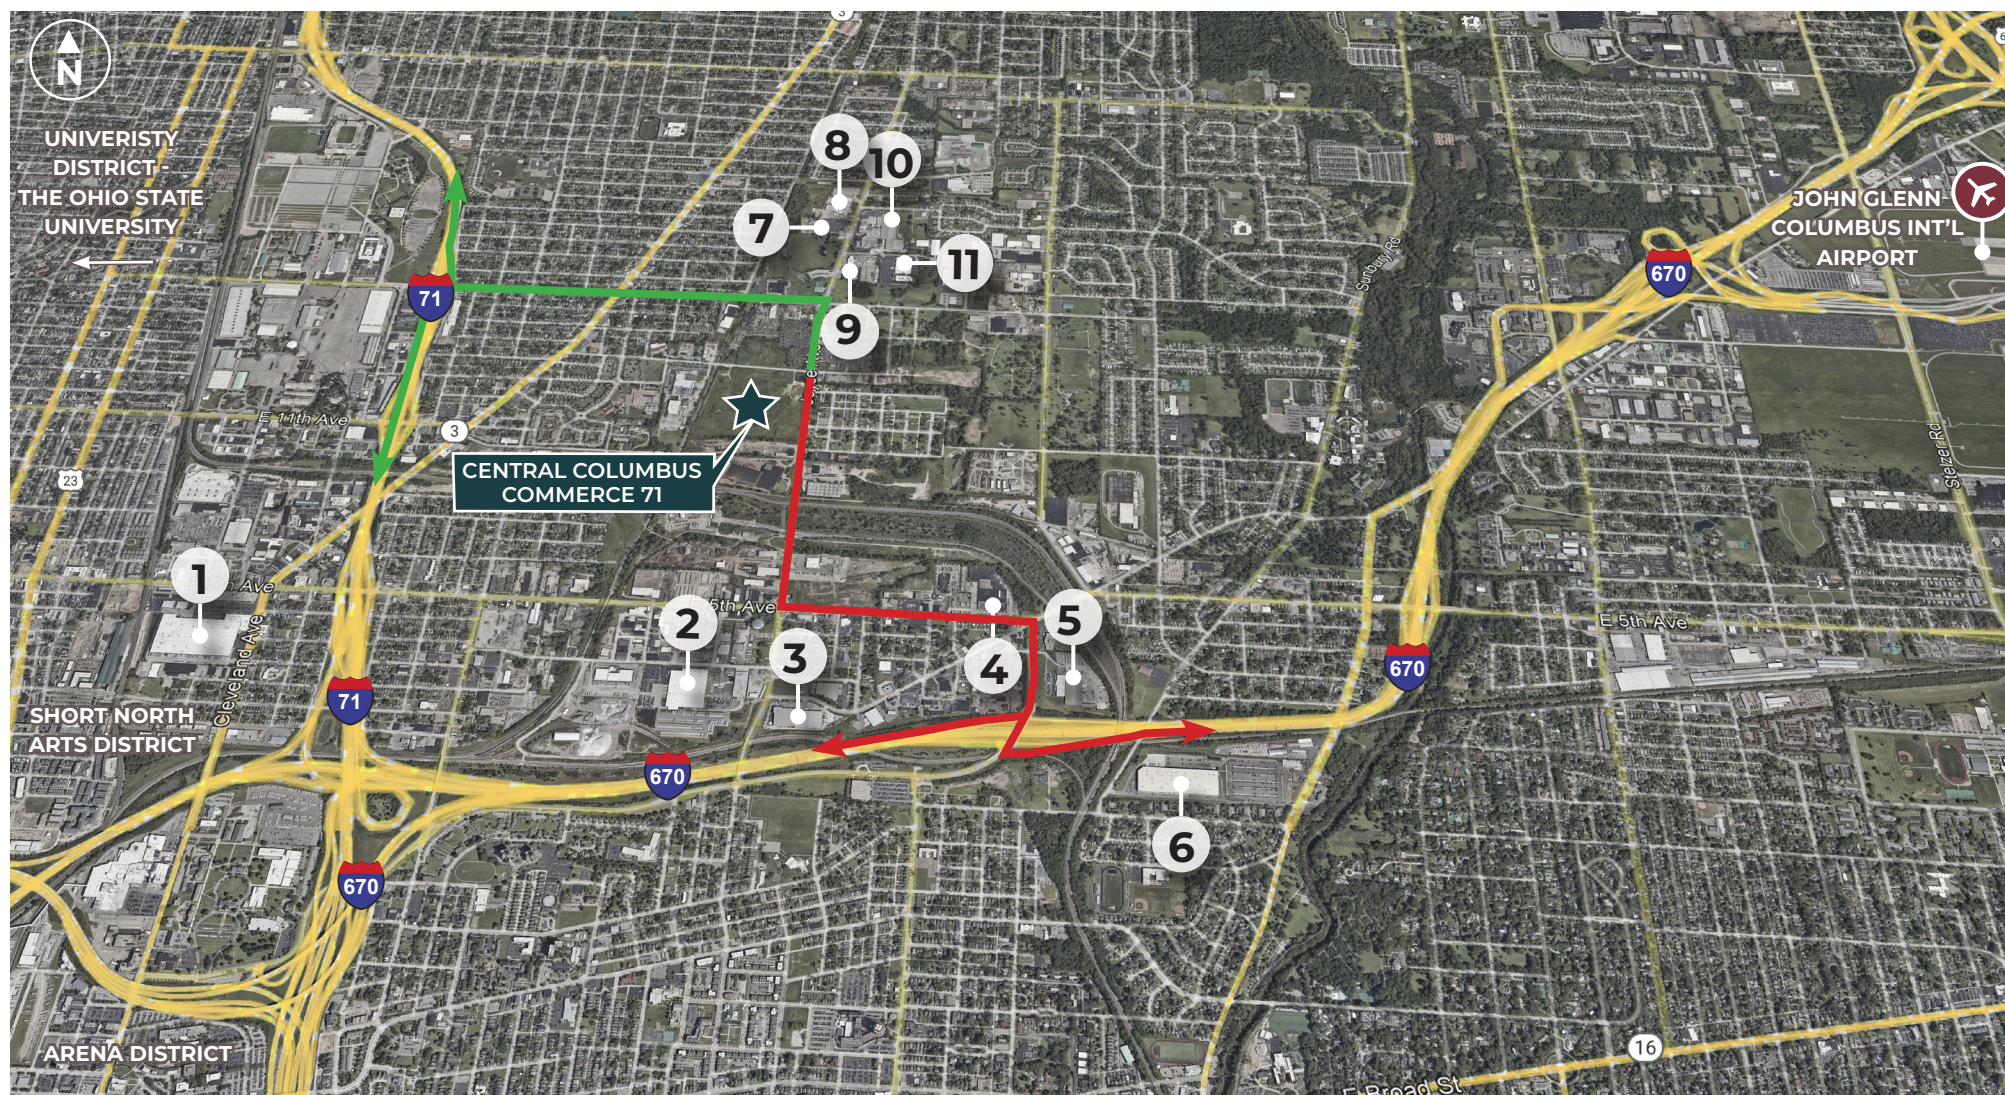

BUSINESSES

- | | | |
|------------------|---------------------------------|---|
| 1. Rogue Fitness | 5. Hamilton Parker | 8. Magnetic Springs Bottled Water Corp. |
| 2. Pepsi | 6. Amazon | 9. ABF Freight |
| 3. Carr Supply | 7. Panacea Products Corporation | 10. Plaskolite |
| 4. Loeb Electric | | 11. Norse Dairy Systems |

DRIVE TIMES

I-670



1.6 mi.



4 min.

I-71



1.5 mi.



4 min.

John Glenn Columbus Int'l Airport



4.7 mi.



7 min.

Downtown Columbus



3.8 mi.



8 min.



CENTRAL COLUMBUS COMMERCE 71

1401 & 1285 JOYCE AVENUE, COLUMBUS, OH

AREA INFORMATION

Columbus is the 14th largest city in the U.S. and is recognized as a very diverse economy, with no one industry representing more than 18% of employment. Over 50 foreign countries have business operations in the Columbus region due to competitively low startup and operating costs, as well as local and state pro-business tax policies. Columbus is an ideal place to conduct and expand business due to the region's convenient location, diverse work force, and flourishing economy.

*50-MILE RADIUS

2.6M

POPULATION

1.3M

EMPLOYEE
POPULATION

\$155B

TOTAL GROSS DOMESTIC
PRODUCT (2021)

SOURCE: ESRI



- The Columbus Regional Airport Authority is strategically managed with passenger-focused operations at John Glenn Columbus International Airport (CMH), and cargo-focused operations at Rickenbacker International Airport (LCK).
- The Columbus Regional Airport Authority and Foreign Trade Zone 138 contribute \$12.9 billion in annual economic activity to Ohio.
- The airports help fuel Ohio's economy, providing \$614M in state and local tax revenue.
- They supply over 58,780 jobs and \$3.1 billion in annual payroll, which is the equivalent of 1 in 25 jobs in the Columbus region.



DEVELOPMENT



RACHEL AGBA-NOVAK

815 341 8158 (c)
rachel.agba-novak@hillwood.com

9550 W. Higgins Rd | Ste 200
Rosemont, IL 60018
hillwood.com

CONTACT



LEASING



JOEL YAKOVAC, SIOR

614 657 1812 (o)
joel.yakovac@colliers.com

2 Miranova Pl #900
Columbus, OH 43215
colliers.com

MICHAEL LINDER, SIOR

614 207 3316 (o)
michael.linder@colliers.com

2 Miranova Pl #900
Columbus, OH 43215
colliers.com



This information has been obtained from sources believed reliable, but has not been verified for accuracy or completeness. You should conduct a careful, independent investigation of the property and verify all information. Any reliance on this information is solely at your own risk. Hillwood and the Hillwood logo are service marks of Hillwood. All other marks displayed on this document are the property of their respective owners, and the use of such logos does not imply any affiliation with or endorsement of Hillwood. Photos herein are the property of their respective owners. Use of these images without the express written consent of the owner is prohibited.