Tenant Premises

Available

SECTION

1/2" = 1'-0"

# FIRST FLOOR PLAN SCALE: 1/8"=1'-0"

FLOOR ELEVATION 55'

LEGEND

FIXTURES

"A" 8' HO STRIP 277 VOLT 2 LAMP
"B" 400 WATT METAL HALIDE WALL PAK
"C" OVER DOOR LIGHT
"D" 8' VAPORTITE 2 LAMP STRIP 277 VOLT
EXIT SIGN "E" 4' LOW PROFILE WRAPAROUND 2 LAMP
"P" 2X4 RECESSED TROFFER 2 LAMP

DEVICES

RECEPTACLE
S SINGLE POLE SWITCH
W WELDING OUTLET
P POWER WASHER OUTLET
S STEAM CLEANER OUTLET

PANEL A 480 VOLT 3Ø POWER PANEL 400 AMP
PANEL B 120/208 3Ø POWER PANEL 200 AMP
T1 75KVA 480-120/208 VOLT TRANSFORMER

TYPICAL TREAD / RISER DETAIL

SCALE: 3/4" = 1'-0"

TYPICAL MEZZANINE RAILING SECTION

# MEZZANINE FLOOR LEVEL

SCALE: 1/8" = 1'-0"

NOTE: MEZZANINE USED EXCLUSIVELY FOR STORAGE WITHOUT PERMANENT OCCUPANCY.

BUILDING SYSTEMS, INC.
APPROVED
AS SUBMITTED
AS NOTED
RESUBMIT WITH CORRECTIONS
DATE

PRELIMINARY

RECEIVED DEC - 5 1997


WEIBEL, RYDZEWSKI, SCHUSTER-ARCHITECTS
387 W. SIXTH STREET, ERIE, PENNSYLVANIA 16507 Phone 814/456-5313
LAKE ERIE WAREHOUSE AND DISTRIBUTION CENTER
5650 WATTSBURG ROAD ERIE, PENNSYLVANIA 16509


# TRUCK SERVICE GARAGE


DATE 12-2-97
SCALE AS NOTED

| REVISIONS | |
|---|---|
| 1 | 7-31-97 |
| 2 | 9-25-97 |
| 3 | 11-21-97 |

PROJECT 97-13A
TRUCK SERVICE GARAGE

SHEET
FIRST FLOOR & MEZZANINE FLOOR PLANS

A2 OF 3

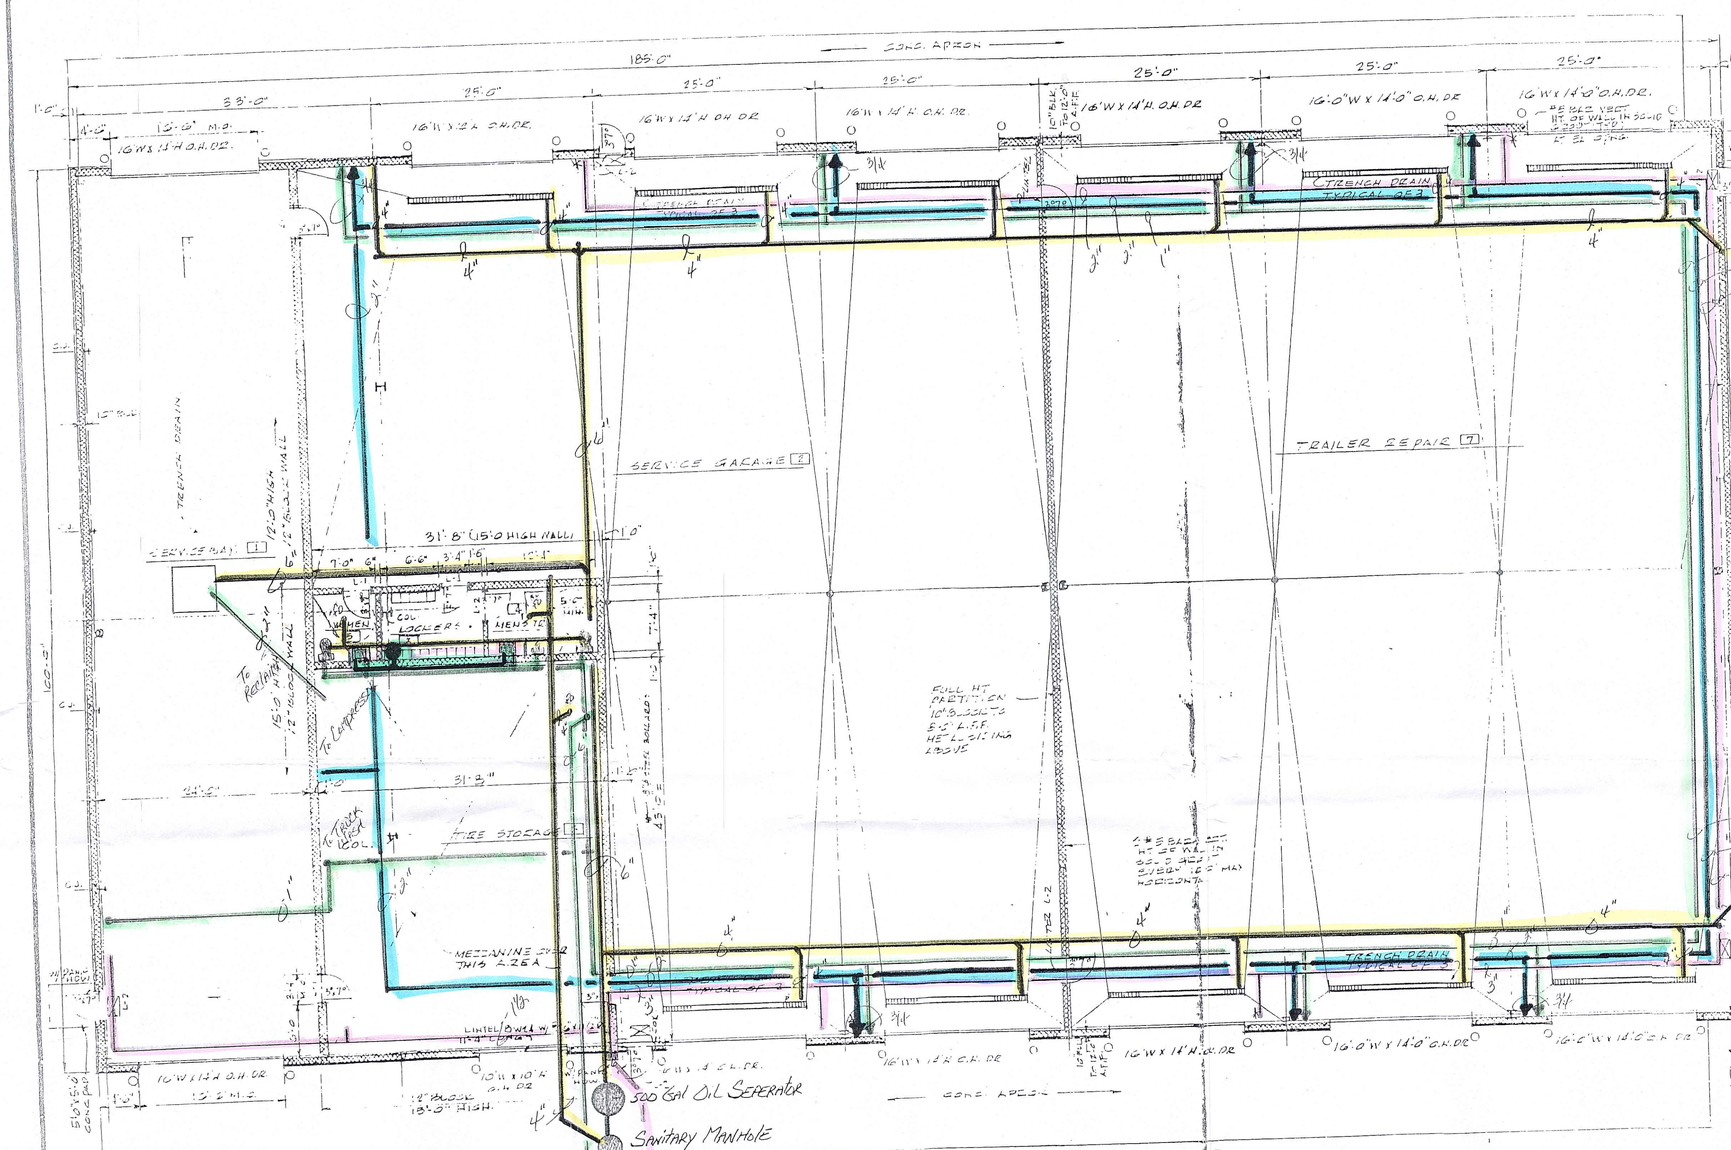


FIRST FLOOR PLAN SCALE 1/8"=1'-0"


LEGEND

X = EXIT SIGN


X = FIRE EXTINGUISHER

LINTELS

LINTEL SCHEDULE

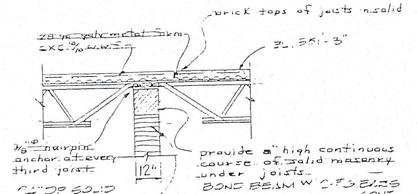



SECTION 1/2"=1'-0"

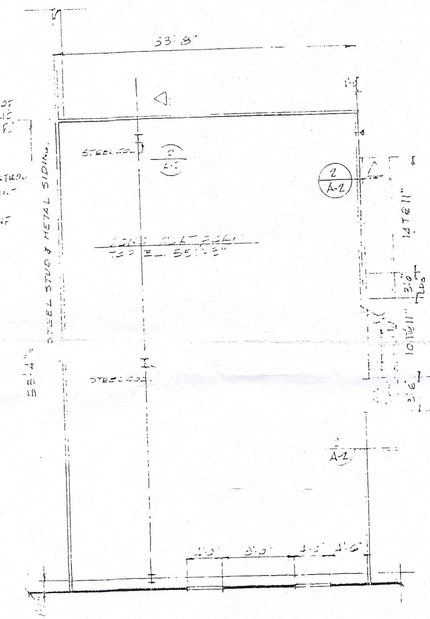


MEZZANINE FLOOR LEVEL


SCALE: 1/8" = 1'-0"

NOTE: MEZZANINE USED EXCLUSIVELY FOR STORAGE WITHOUT PERMANENT OCCUPANCY.

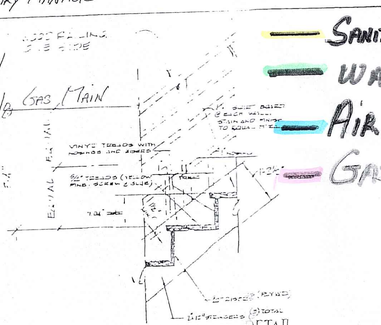


TYPICAL TREAD / RISER DETAIL

SCALE: 3/4" = 1'-0"

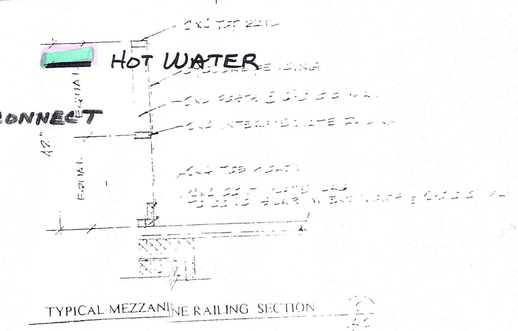


TYPICAL MEZZANINE RAILING SECTION

PRELIMINARY

BUILDING SYSTEMS, INC. APPROVED
- ☐ AS SUBMITTED
- ☒ AS NOTED
- ☐ RE-SUBMIT WITH CORRECTIONS

DATE 12-2-97

REGISTERED ARCHITECT TYPE X3 COMMONWEALTH OF PENNSYLVANIA GERALD NORBERT K. RICHARD PETERS

WATERS ASSOCIATED ARCHITECTS 1000 PEACH STREET ERIE, PENNSYLVANIA 16501 (814) 455-4477

TRUCK SERVICE GARAGE
LAKE ERIE WAREHOUSE ND DISTRIBUTION CENTER
5660 WATTSBURG ROAD ERIE, PENNSYLVANIA 16509

DATE 12-2-97
SCALE AS NOTED

| REVISIONS | | |
|---|---|---|
| 1 | 12-21-97 | |
| 2 | 1-22-98 | |
| 3 | 11-21-97 | |

PROJECT 97-13A
TRUCK SERVICE GARAGE

SHEET FIRST FLOOR PLAN & MEZZANINE FLOOR PLAN

A2 OF 3