



525 W Alameda Drive


Tempe, AZ



41,384 sq ft
available space



28 feet
clear height

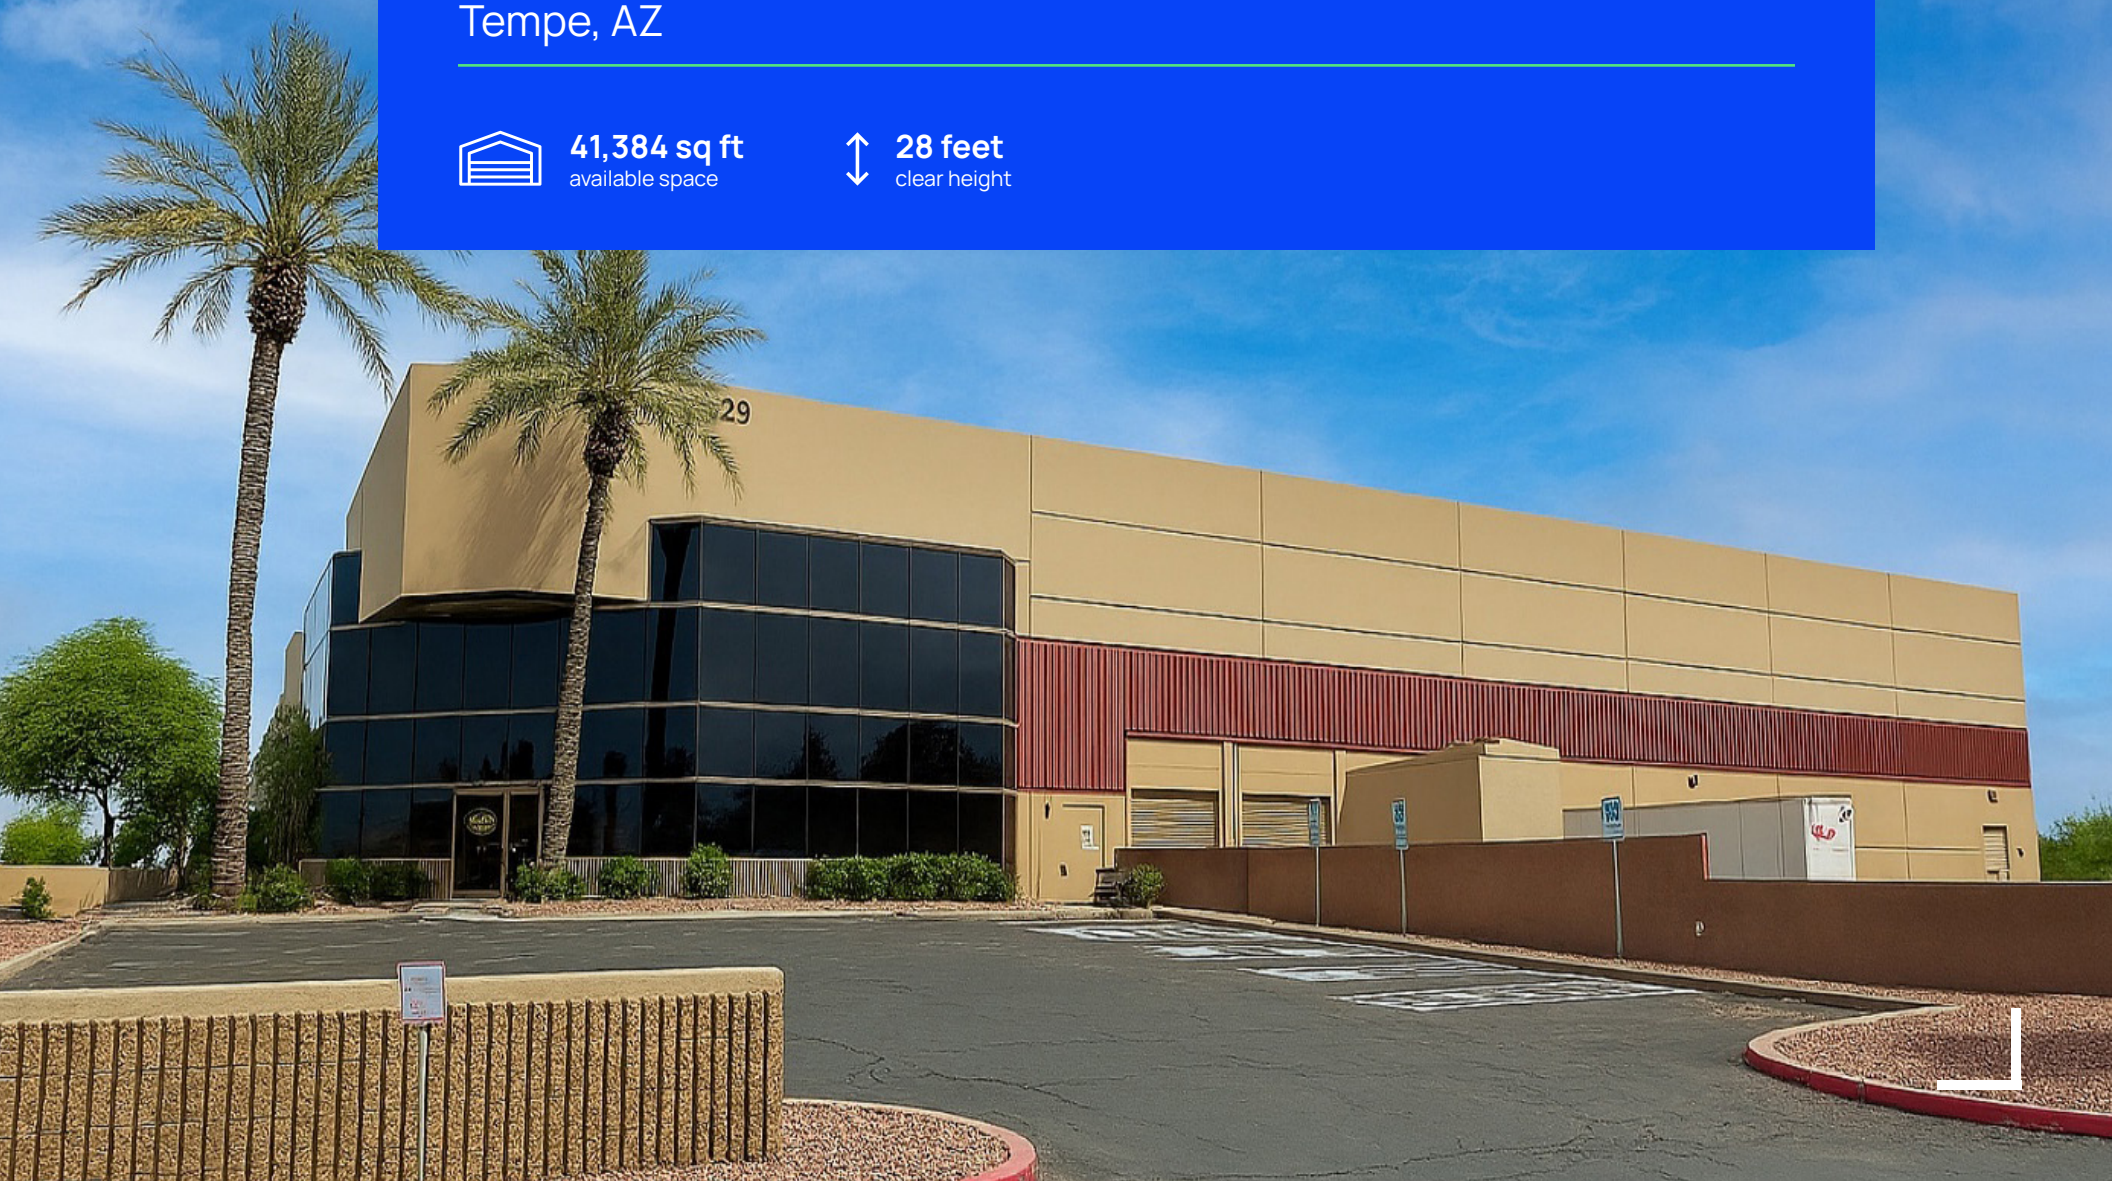

525 W Alameda Drive

Property features and offered space



41,384 SF
Available space



Wet
Sprinklers



6
Dock Doors



95% A/C
HVAC



1
Ramp to Grade Level



Available
Covered Parking



±4,500 SF
Office space




28'
Clear height




±56
Car parking spaces

- ▲ Dock Door
- Grade Level

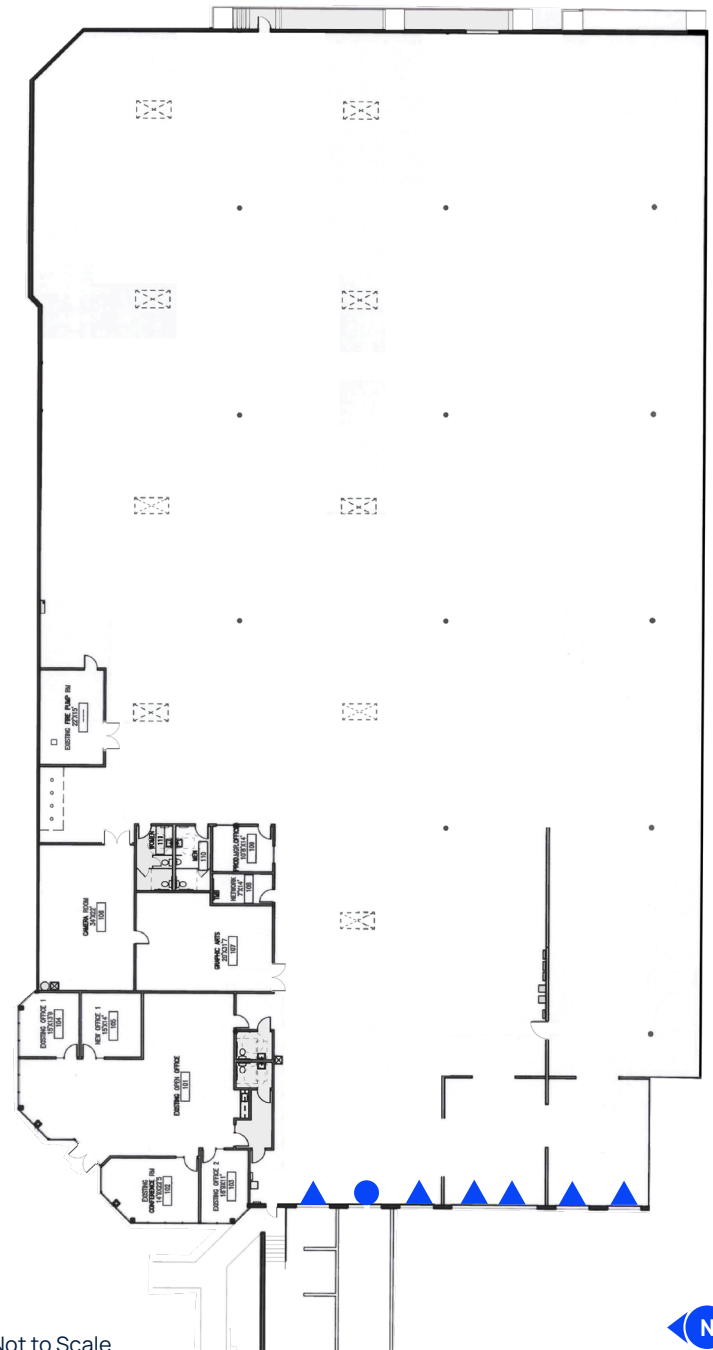

Not to Scale

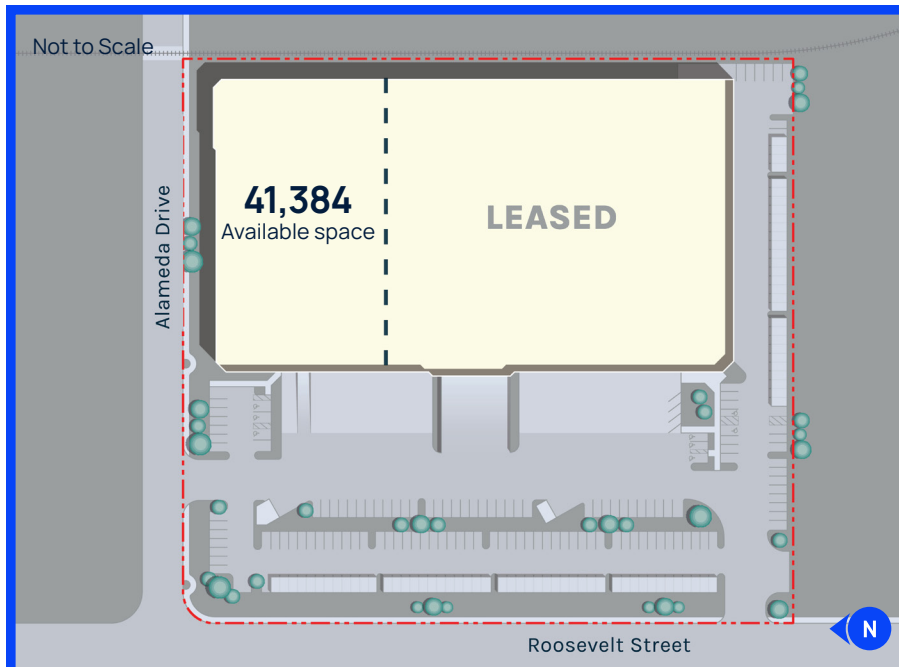

Proven track record

of Marq Logistics



Marq Logistics is a global leader in the development and operation of modern logistics facilities and manages a portfolio of approximately 2,000 properties totaling more than 645 million square feet. With a mission to deliver institutional-quality logistics facilities and a consistent, best-in-class experience to customers around the world, Marq's highly specialized and dedicated team provides a powerful combination of global scale with local expertise.

Learn more about Marq at www.marqlogistics.com, and view our current properties at www.glp.com.

Rob Martensen

SIOR, CCIM, Vice Chair

+1 602 222 5082
rob.martensen@colliers.com

Chris Reese

SIOR, Vice President

+1 480 748 1834
chris.reese@colliers.com

Sam Jones

Vice President

+1 602 222 5146
sam.jones@colliers.com

Colliers