



1719 W LOUISIANA ST | 1719 W LOUISIANA ST, MCKINNEY, TX 75069

Features

Prime half-acre pad site in booming McKinney, TX — shovel-ready for neighborhood retail or service commercial development, situated along W Louisiana St in an established corridor surrounded by dense residential rooftops and within minutes of US-75.

FOR LEASE & SALE

AVAILABLE ACRES: .49

TOTAL ACRES: .49

CONTACT FOR MORE INFORMATION

Traffic Counts

W Louisiana St	22,587 VPD
US-75 Frontage	12,982 VPD

Demographics

YEAR: 2026

1 MILE

3 MILE

5 MILE

Total Population	12,662	75,547	174,678
Total Households	5,214	28,299	63,302
5 Year Population Change	8.98%	9.76%	12.54%
Average Household Income	\$132,349	\$143,829	\$170,405

Area Retailers & Businesses



Taylor Black

Senior Vice President

214.720.3661

tblack@weitzmangroup.com

Tomas Llano

Associate

214.720.6621

tllano@weitzmangroup.com

The information was obtained from sources deemed reliable; however, Weitzman has not verified it and makes no guarantees, warranties or representations as to the completeness or accuracy thereof. The presentation of this real estate information is subject to errors; omissions; change of price; prior sale or lease, or withdrawal without notice. You and your advisors should conduct a careful independent investigation of the property to determine if it is suitable for your intended purpose.


weitzman®

BUILDING INFORMATION

BUILDING SF	4,510 SF
TOTAL PARKING PROVIDED	24 PARKING SPOTS PROVIDED

GENERAL SITE PLAN NOTES

- THE GENERAL CONTRACTOR SHALL NOTIFY THE ARCHITECT OF ANY DISCREPANCIES BETWEEN THE DRAWINGS, THESE NOTES AND FIELD CONDITIONS BEFORE COMMENCING ANY WORK AND REQUEST CLARIFICATION IN WRITING.
- REF CIVIL DRAWINGS FOR SITE INFORMATION AND MEASUREMENTS, ARCHITECTURAL SITE PLAN IS CONCEPTUAL ONLY.
- FINAL SITE SIGNAGE SHALL BE CONFIRMED BY OWNER PRIOR TO SIGNAGE PURCHASE AND INSTALLATION. GC TO VERIFY BEFORE CONSTRUCTION BY SUBMITTAL.
- CONNECT MAIN ROOF DRAINS TO STORM DRAINAGE SYSTEM. OVERFLOWS TO DISCHARGE TO DAYLIGHT. REFER TO PLUMBING FOR ADDITIONAL INFORMATION.
- ALL DROP-OFFS OF 30' OR MORE SHALL HAVE GUARDRAILS.

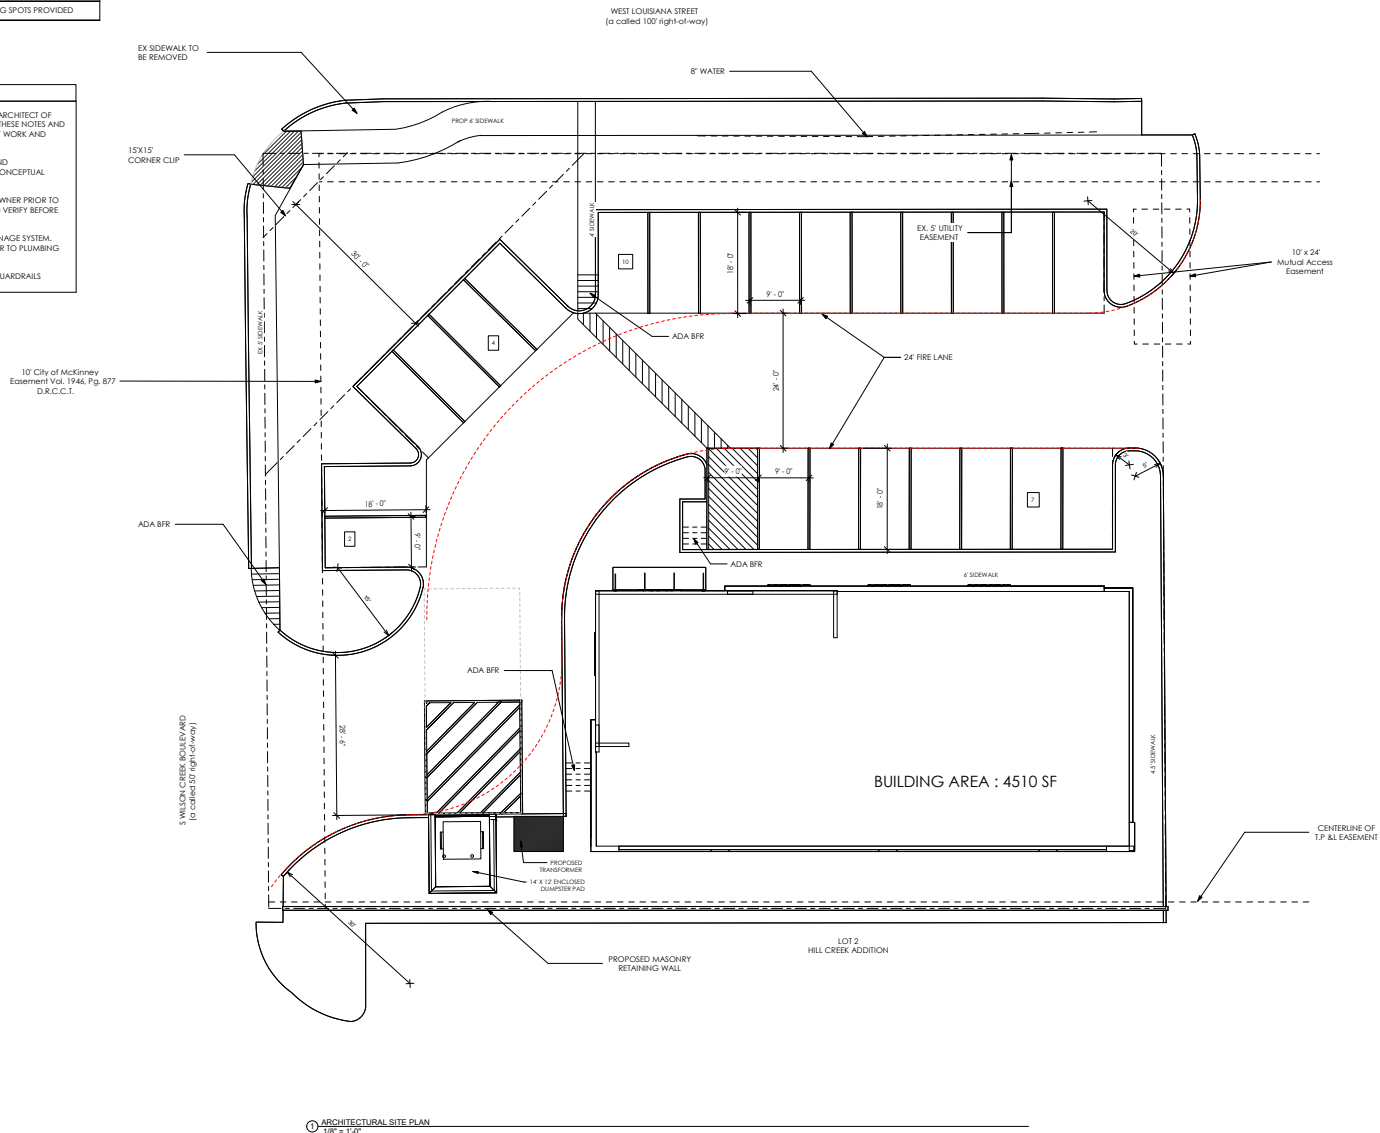

1 ARCHITECTURAL SITE PLAN
1/8" = 1'-0"



TYPE SIX
DEVELOPMENT SERVICES, LLC
2015 MAIN STREET #150
CARPENTERS, TX 76011
972.277.9025

RETAIL AT W LOUISIANA STREET
MCKINNEY

PROJECT #23038

ARCHITECT

D. HAYES HINKLE

ISSUE DATE

04.23.24

ISSUED FOR

#	Revision	Date

SHEET NAME

SITE PLAN


SHEET NUMBER

AS1.0

THIS DOCUMENT IS
INCOMPLETE AND MAY
NOT BE USED FOR
REGULATORY APPROVAL,
PERMIT, OR
CONSTRUCTION.

D. HAYES HINKLE - 20067

RECEIVED 04/23/24

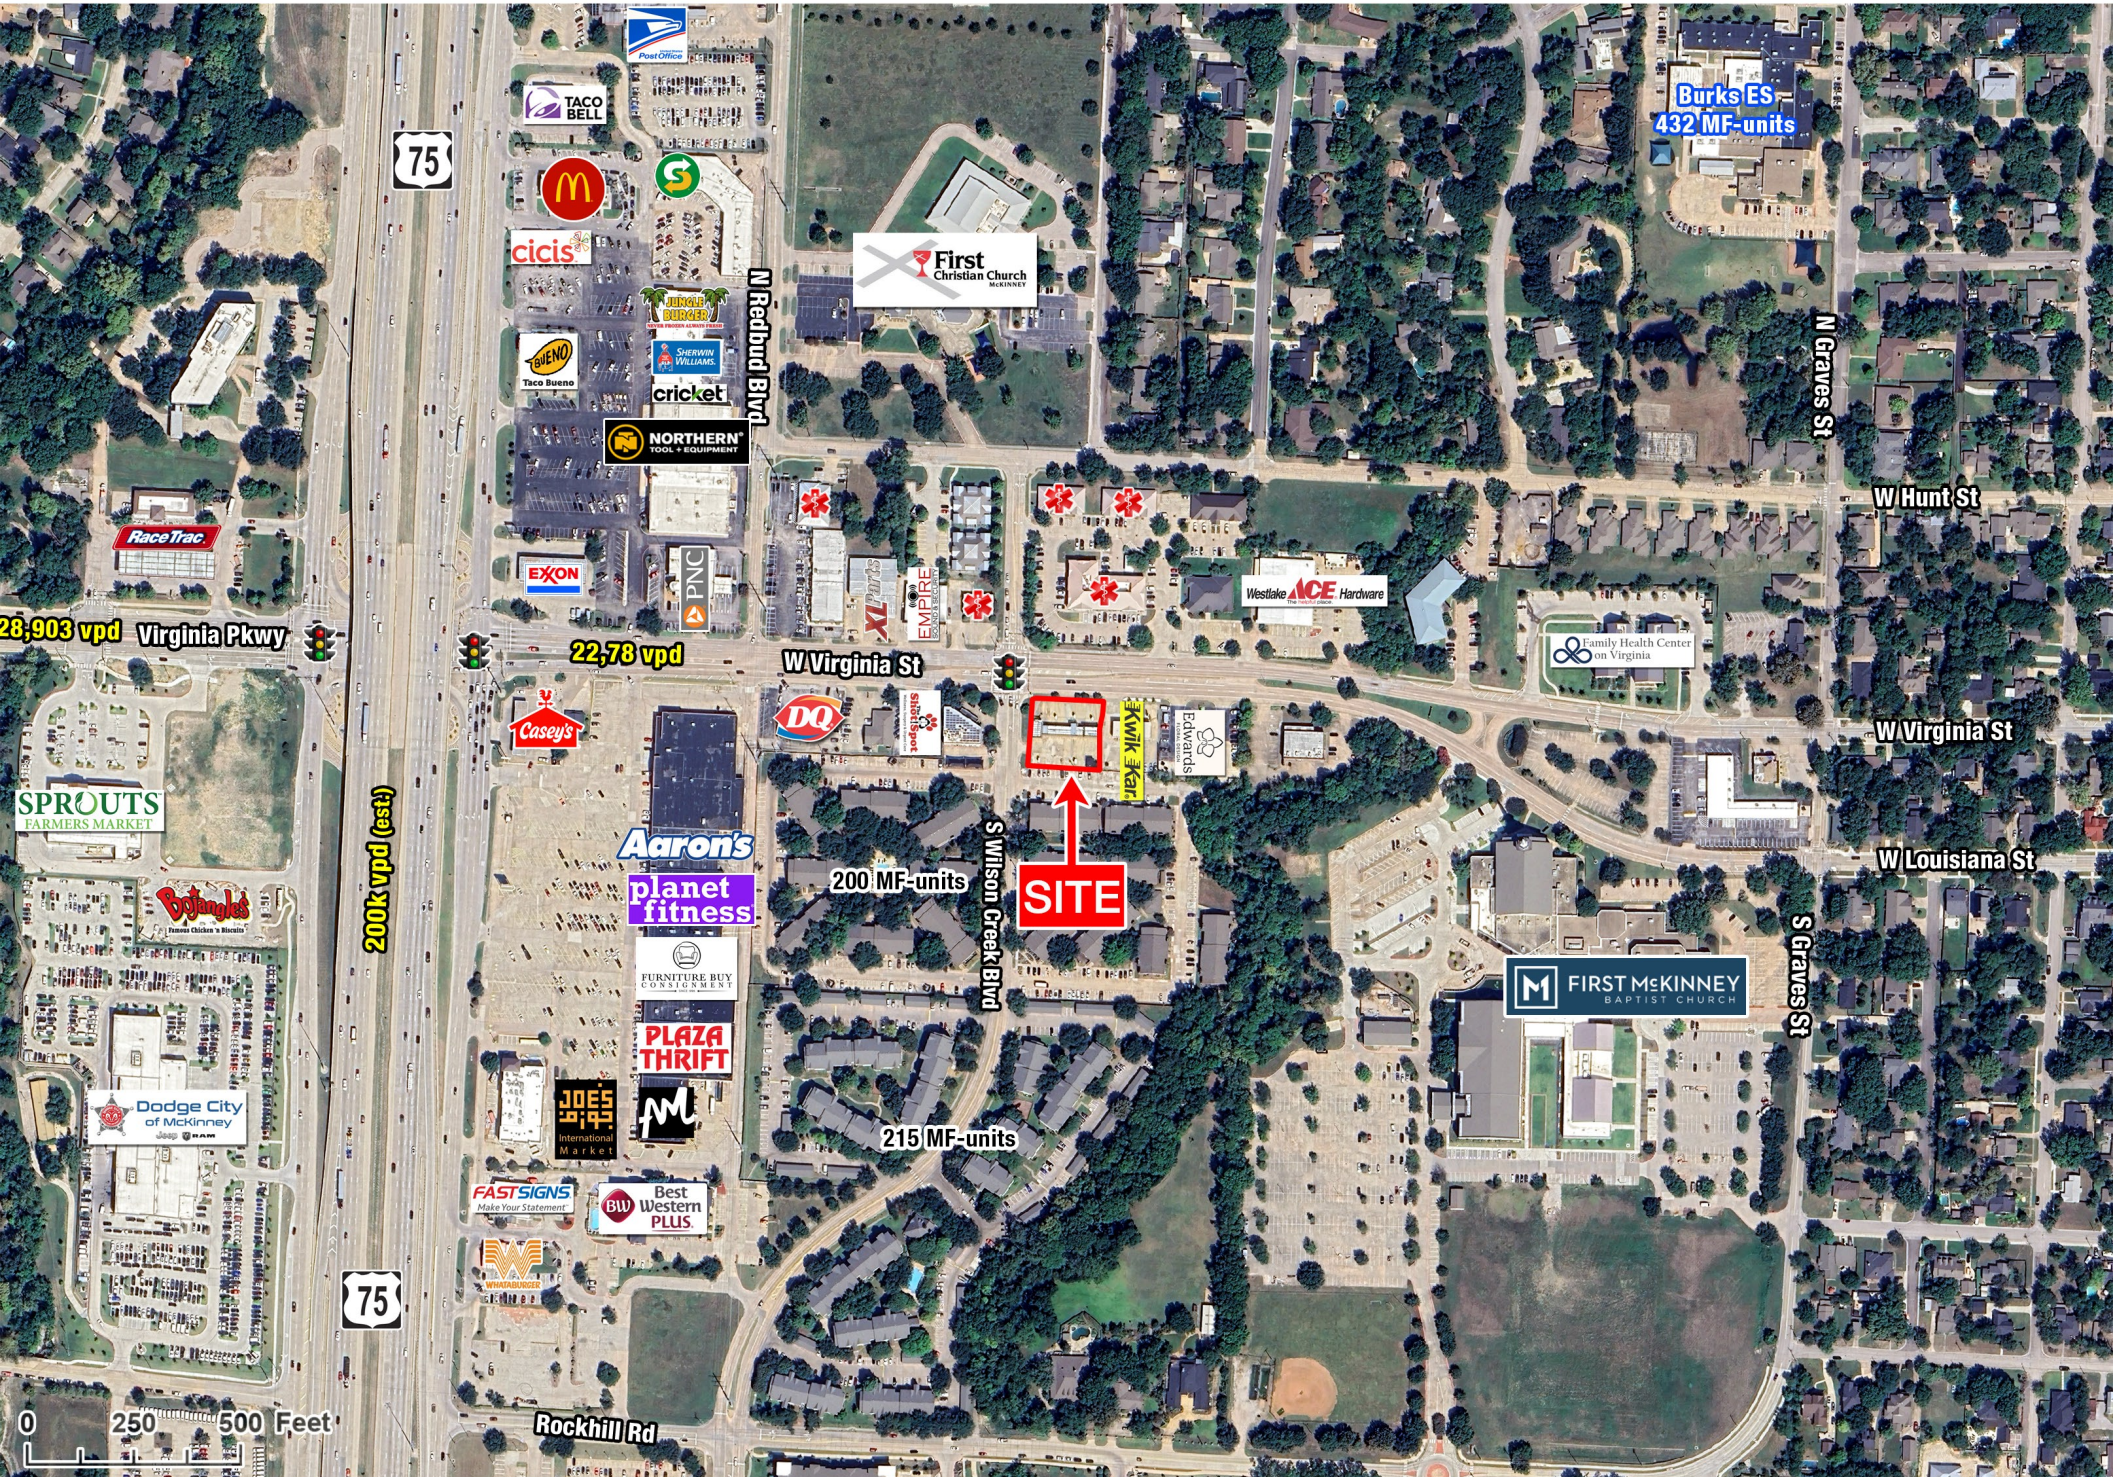

The information was obtained from sources deemed reliable; however, Weitzman has not verified it and makes no guarantees, warranties or representations as to the completeness or accuracy thereof. The presentation of this real estate information is subject to errors; omissions; change of price; prior sale or lease, or withdrawal without notice. You and your advisors should conduct a careful independent investigation of the property to determine if it is suitable for your intended purpose. R:P/DAL/FA/75 & West Virginia St-McKinney 1mi April 2026

1719 W LOUISIANA ST | MCKINNEY, TX 75069



The information was obtained from sources deemed reliable; however, Weitzman has not verified it and makes no guarantees, warranties or representations as to the completeness or accuracy thereof. The presentation of this real estate information is subject to errors; omissions; change of price; prior sale or lease, or withdrawal without notice. You and your advisors should conduct a careful independent investigation of the property to determine if it is suitable for your intended purpose.

weitzman®

1719 W LOUISIANA ST | MCKINNEY, TX 75069



The information was obtained from sources deemed reliable; however, Weitzman has not verified it and makes no guarantees, warranties or representations as to the completeness or accuracy thereof. The presentation of this real estate information is subject to errors; omissions; change of price; prior sale or lease, or withdrawal without notice. You and your advisors should conduct a careful independent investigation of the property to determine if it is suitable for your intended purpose.

weitzman[®]

1719 W LOUISIANA ST | MCKINNEY, TX 75069



The information was obtained from sources deemed reliable; however, Weitzman has not verified it and makes no guarantees, warranties or representations as to the completeness or accuracy thereof. The presentation of this real estate information is subject to errors; omissions; change of price; prior sale or lease, or withdrawal without notice. You and your advisors should conduct a careful independent investigation of the property to determine if it is suitable for your intended purpose.

weitzman[®]

INFORMATION ABOUT BROKERAGE SERVICES

Texas law requires all real estate license holders to give the following information about brokerage services to prospective buyers, tenants, sellers and landlords.



TYPES OF REAL ESTATE LICENSE HOLDERS:

- **A BROKER** is responsible for all brokerage activities, including acts performed by sales agents sponsored by the broker.
- **A SALES AGENT** must be sponsored by a broker and works with clients on behalf of the broker.

A BROKER'S MINIMUM DUTIES REQUIRED BY LAW (A client is the person or party that the broker represents):

- Put the interests of the client above all others, including the broker's own interests;
- Inform the client of any material information about the property or transaction received by the broker;
- Answer the client's questions and present any offer to or counter-offer from the client; and
- Treat all parties to a real estate transaction honestly and fairly.

WRITTEN AGREEMENTS ARE REQUIRED IN CERTAIN SITUATIONS:

A license holder who performs brokerage activity for a prospective buyer of residential property must enter into a written agreement with the buyer before showing any residential property to the buyer or if no residential property will be shown, before presenting an offer on behalf of the buyer. This written agreement must contain specific information required by Texas law. For more information on these requirements, see

section 1101.563 of the Texas Occupations Code.

Even if a written agreement is not required, to avoid disputes, all agreements between you and a broker should be in writing and clearly establish:

- (i) the broker's duties and responsibilities to you and your obligations under the agreement;**
- and (ii) the amount or rate of compensation the broker will receive and how this amount is determined.**

A LICENSE HOLDER CAN REPRESENT A PARTY IN A REAL ESTATE TRANSACTION:

AS AGENT FOR OWNER (SELLER/LANDLORD):

The broker becomes the property owner's agent through an agreement with the owner, usually in a written listing to sell or property management agreement. An owner's agent must perform the broker's minimum duties above and must inform the owner of any material information about the property or transaction known by the agent, including information disclosed to the agent by the buyer or buyer's agent. **An owner's agent fees are not set by law and are fully negotiable.**

AS AGENT FOR BUYER/TENANT: The broker becomes the buyer/tenant's agent by agreeing to represent the buyer, usually through a written representation agreement. A buyer's agent must perform the broker's minimum duties above and must inform the buyer of any material information

about the property or transaction known by the agent, including information disclosed to the agent by the seller or seller's agent. **A buyer/tenant's agent fees are not set by law and are fully negotiable.**

AS AGENT FOR BOTH - INTERMEDIARY: To act as an intermediary between the parties the broker must first obtain the written agreement of *each party* to the transaction. The written agreement must state who will pay the broker and, in conspicuous bold or underlined print, set forth the broker's obligations as an intermediary. A broker who acts as an intermediary:

- Must treat all parties to the transaction impartially and fairly;
- May, with the parties' written consent, appoint a different license holder associated with the broker to each party (owner and buyer) to communicate with, provide opinions and advice to, and carry out the instructions of each party to the transaction.
- Must not, unless specifically authorized in writing to do so by the party, disclose
 - that the owner will accept a price less than the written asking price;
 - that the buyer/tenant will pay a price greater than the price submitted in a written offer; and
 - any confidential information or any other information that a party specifically

instructs the broker in writing not to disclose, unless required to do so by law.

A LICENSE HOLDER CAN SHOW PROPERTY TO A BUYER/TENANT WITHOUT REPRESENTING THE BUYER/TENANT IF:

- The broker has not agreed with the buyer/tenant, either orally or in writing, to represent the buyer/tenant;
- The broker is not otherwise acting as the buyer/tenant's agent at the time of showing the property;
- The broker does not provide the buyer/tenant opinions or advice regarding the property or real estate transactions generally; and
- The broker does not perform any other act of real estate brokerage for the buyer/tenant.

Before showing a residential property to an unrepresented prospective buyer, a license holder must enter into a written agreement that contains the information required by section 1101.563 of the Texas Occupations Code. The agreement may not be exclusive and must be limited to no more than 14 days.

LICENSE HOLDER CONTACT INFORMATION: This notice is being provided for information purposes. It does not create an obligation for you to use the broker's services. Please acknowledge receipt of this notice below and retain a copy for your records.

Weitzman

Licensed Broker /Broker Firm Name or Primary Assumed Business Name

Robert E. Young, Jr.

Designated Broker of Firm

Robert E. Young, Jr

Licensed Supervisor of Sales Agent/ Associate

Taylor James Wesley Black

Sales Agent/Associate's Name

402795

License No.

292229

License No.

292229

License No.

671754

License No.

twgre@weitzmangroup.com

Email

byoung@weitzmangroup.com

Email

byoung@weitzmangroup.com

Email

tblack@weitzmangroup.com

Email

(214) 954-0600

Phone

(214) 720-6688

Phone

(214) 720-6688

Phone

(214) 720-3661

Phone

Buyer/Tenant/Seller/Landlord Initials

Date

INFORMATION ABOUT BROKERAGE SERVICES

Texas law requires all real estate license holders to give the following information about brokerage services to prospective buyers, tenants, sellers and landlords.



TYPES OF REAL ESTATE LICENSE HOLDERS:

- **A BROKER** is responsible for all brokerage activities, including acts performed by sales agents sponsored by the broker.
- **A SALES AGENT** must be sponsored by a broker and works with clients on behalf of the broker.

A BROKER'S MINIMUM DUTIES REQUIRED BY LAW (A client is the person or party that the broker represents):

- Put the interests of the client above all others, including the broker's own interests;
- Inform the client of any material information about the property or transaction received by the broker;
- Answer the client's questions and present any offer to or counter-offer from the client; and
- Treat all parties to a real estate transaction honestly and fairly.

WRITTEN AGREEMENTS ARE REQUIRED IN CERTAIN SITUATIONS:

A license holder who performs brokerage activity for a prospective buyer of residential property must enter into a written agreement with the buyer before showing any residential property to the buyer or if no residential property will be shown, before presenting an offer on behalf of the buyer. This written agreement must contain specific information required by Texas law. For more information on these requirements, see

section 1101.563 of the Texas Occupations Code.

Even if a written agreement is not required, to avoid disputes, all agreements between you and a broker should be in writing and clearly establish:

- (i) the broker's duties and responsibilities to you and your obligations under the agreement;**
- and (ii) the amount or rate of compensation the broker will receive and how this amount is determined.**

A LICENSE HOLDER CAN REPRESENT A PARTY IN A REAL ESTATE TRANSACTION:

AS AGENT FOR OWNER (SELLER/LANDLORD):

The broker becomes the property owner's agent through an agreement with the owner, usually in a written listing to sell or property management agreement. An owner's agent must perform the broker's minimum duties above and must inform the owner of any material information about the property or transaction known by the agent, including information disclosed to the agent by the buyer or buyer's agent. **An owner's agent fees are not set by law and are fully negotiable.**

AS AGENT FOR BUYER/TENANT: The broker becomes the buyer/tenant's agent by agreeing to represent the buyer, usually through a written representation agreement. A buyer's agent must perform the broker's minimum duties above and must inform the buyer of any material information

about the property or transaction known by the agent, including information disclosed to the agent by the seller or seller's agent. **A buyer/tenant's agent fees are not set by law and are fully negotiable.**

AS AGENT FOR BOTH - INTERMEDIARY: To act as an intermediary between the parties the broker must first obtain the written agreement of *each party* to the transaction. The written agreement must state who will pay the broker and, in conspicuous bold or underlined print, set forth the broker's obligations as an intermediary. A broker who acts as an intermediary:

- Must treat all parties to the transaction impartially and fairly;
- May, with the parties' written consent, appoint a different license holder associated with the broker to each party (owner and buyer) to communicate with, provide opinions and advice to, and carry out the instructions of each party to the transaction.
- Must not, unless specifically authorized in writing to do so by the party, disclose
 - that the owner will accept a price less than the written asking price;
 - that the buyer/tenant will pay a price greater than the price submitted in a written offer; and
 - any confidential information or any other information that a party specifically

instructs the broker in writing not to disclose, unless required to do so by law.

A LICENSE HOLDER CAN SHOW PROPERTY TO A BUYER/TENANT WITHOUT REPRESENTING THE BUYER/TENANT IF:

- The broker has not agreed with the buyer/tenant, either orally or in writing, to represent the buyer/tenant;
- The broker is not otherwise acting as the buyer/tenant's agent at the time of showing the property;
- The broker does not provide the buyer/tenant opinions or advice regarding the property or real estate transactions generally; and
- The broker does not perform any other act of real estate brokerage for the buyer/tenant.

Before showing a residential property to an unrepresented prospective buyer, a license holder must enter into a written agreement that contains the information required by section 1101.563 of the Texas Occupations Code. The agreement may not be exclusive and must be limited to no more than 14 days.

LICENSE HOLDER CONTACT INFORMATION: This notice is being provided for information purposes. It does not create an obligation for you to use the broker's services. Please acknowledge receipt of this notice below and retain a copy for your records.

Weitzman

Licensed Broker /Broker Firm Name or Primary Assumed Business Name

Robert E. Young, Jr.

Designated Broker of Firm

Robert E. Young, Jr

Licensed Supervisor of Sales Agent/ Associate

Tomas Llano

Sales Agent/Associate's Name

402795

License No.

292229

License No.

292229

License No.

806208

License No.

twgre@weitzmangroup.com

Email

byoung@weitzmangroup.com

Email

byoung@weitzmangroup.com

Email

tllano@weitzmangroup.com

Email

(214) 954-0600

Phone

(214) 720-6688

Phone

(214) 720-6688

Phone

(214) 720-6621

Phone

Buyer/Tenant/Seller/Landlord Initials

Date