




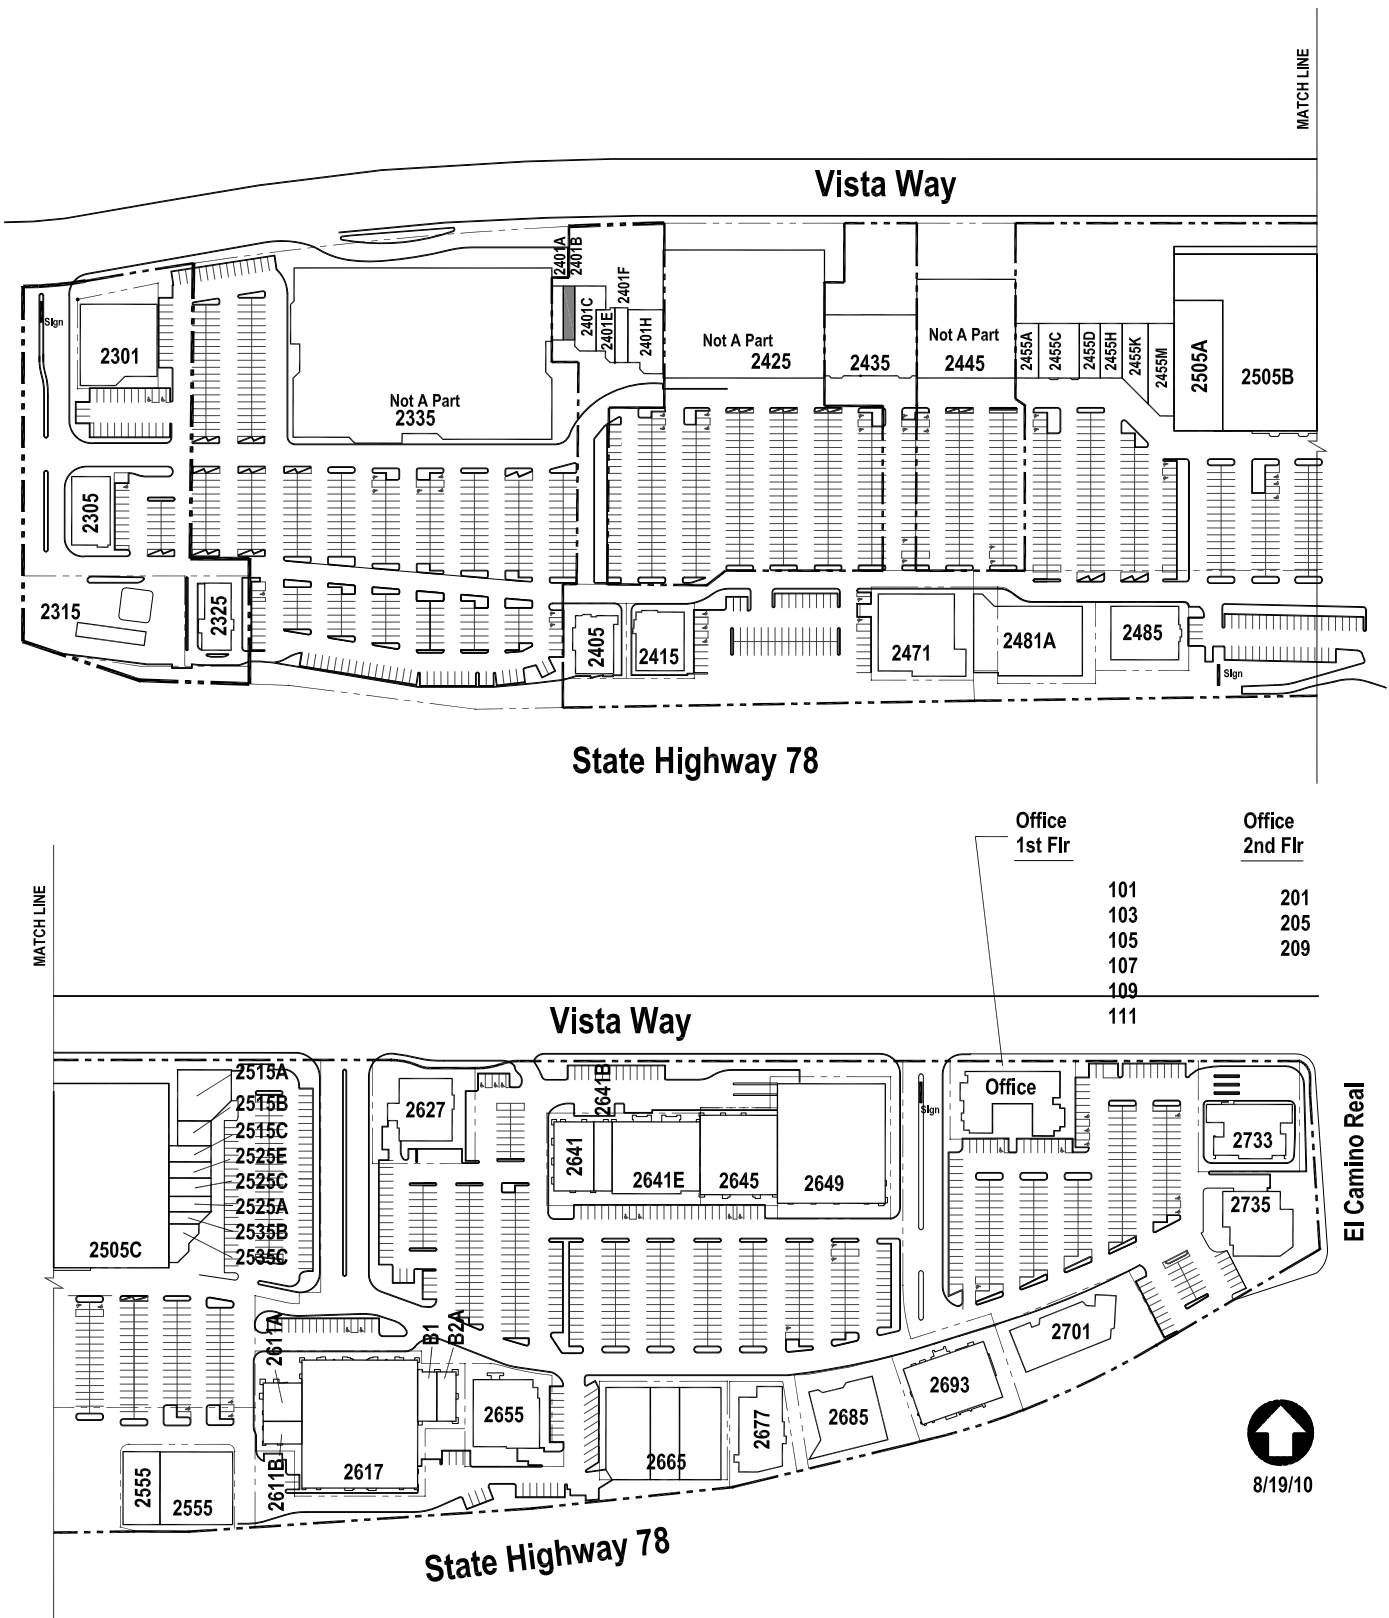

2 SITE KEY PLAN
1" = 250'

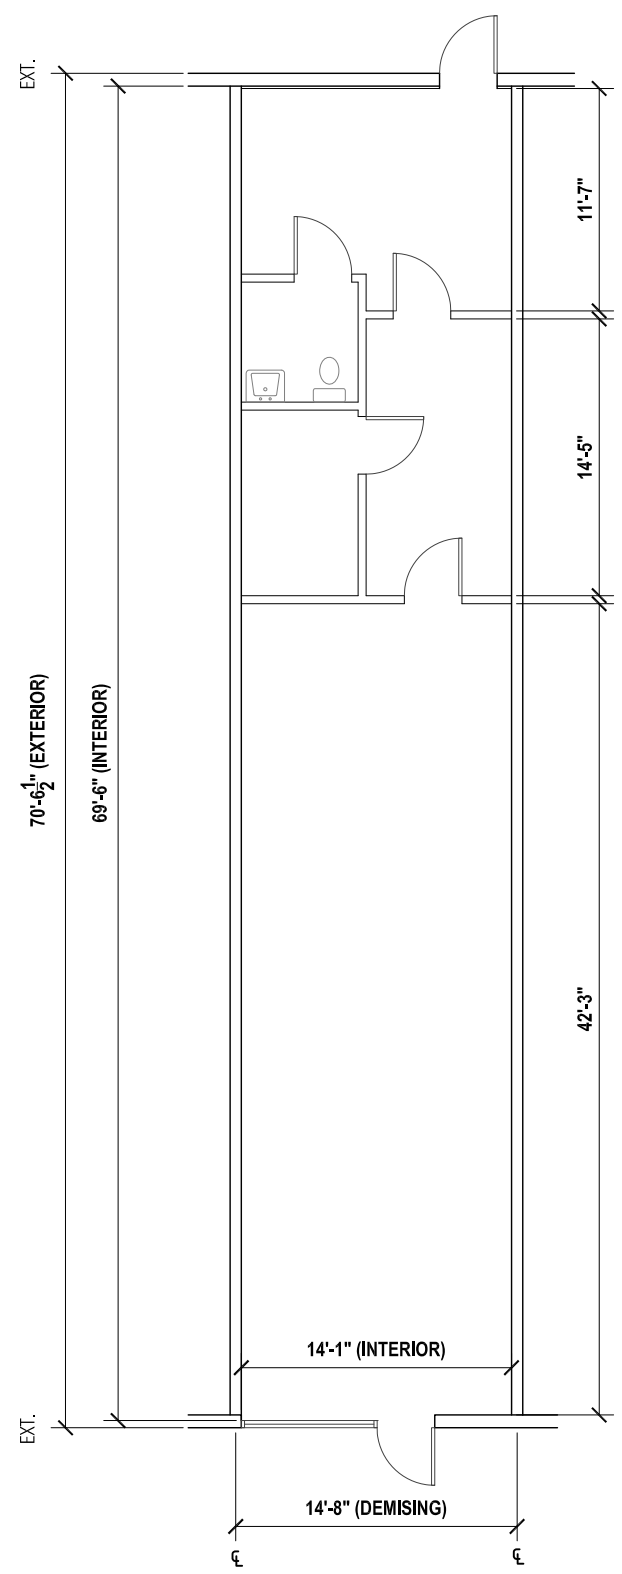

1 DEMISING PLAN
1" = 10'

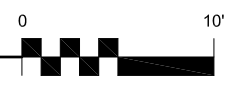

Site No. :	1409
Site Name :	EL CAMINO NORTH
Location :	OCEANSIDE, CA
Submitted By :	LC
Drawn By :	GB
Date :	10.07.10

This drawing is a general representation of the shopping center and individual spaces and should not be used as a construction document. No representation is made as to the accuracy of interior or exterior dimensions, conditions or existing improvements, and the owner reserves the right to change the shopping center and individual spaces at any time and without notice. It is the responsibility of the tenant or its agent to verify actual dimensions and conditions prior to design and construction of improvements.

EXISTING CONDITIONS	
CEILING HEIGHTS	
B.O. Roof Deck	N/A
B.O. Roof Joists	N/A
B.O. Ceiling	N/A
B.O. Soffit	N/A
ELECTRICAL SERVICE	
Elec. Panel #1	N/A
Elec. Panel #2	N/A
LIFE SAFETY	
Sprinkler	N/A
Alarm	N/A

LEASE OUTLINE DRAWING
GROSS LEASABLE AREA
±1,050 S.F.

DEMISING		
FRONT	WIDTH	DEPTH
±15'	±15'	±71'

UNIT 2401B