

AVAILABLE FOR LEASE

OFFICE / WAREHOUSE

NELLIS INDUSTRIAL PARK #2

4411 McGuire Street, North Las Vegas, NV 89081



±20,061 SF AVAILABLE

JERRY DOTY, SIOR

+1 702 836 3735

jerry.doty@colliers.com

License # NV-S.0172045

MORGAN ELSON

+1 702 836 3710

morgan.elson@colliers.com

License # NV-S.0184877

PAUL SWEETLAND, SIOR

+1 702 836 3750

paul.sweetland@colliers.com

License # NV-S.0043604

GID
INDUSTRIAL



NELLIS INDUSTRIAL PARK #2

GID
INDUSTRIAL



This map of Las Vegas, NV, displays a network of roads and highways. A red location pin is positioned in the northern part of the city, near the intersection of Interstate 15 and State Route 93. The map shows major highways like I-15, I-215, and SR-93, along with numerous local streets. Key landmarks and neighborhoods are labeled, including North Las Vegas, Las Vegas, and East Las Vegas. The map also shows various parks, schools, and commercial areas. The red pin is located in an area that is primarily residential and commercial, with some industrial areas nearby. The map is oriented with North at the top, and the city center is located in the middle of the map.

PAUL SWEETLAND, SIOR
+1 702 836 3750
paul.sweetland@colliers.com
License # NV-S.0043604

The information furnished has been obtained from sources we deem reliable and is submitted subject to errors, omissions and changes. Although Colliers Nevada, LLC has no reason to doubt its accuracy, we do not guarantee it. All information should be verified by the recipient prior to lease, purchase, exchange or execution of legal documents.

±20,061 SF AVAILABLE | FOR LEASE

NELLIS INDUSTRIAL PARK #2


4411 Mcguire Street, North Las Vegas, NV 89081

GID
INDUSTRIAL



SITE PLAN

For Illustration Purposes Only. Not To Scale.

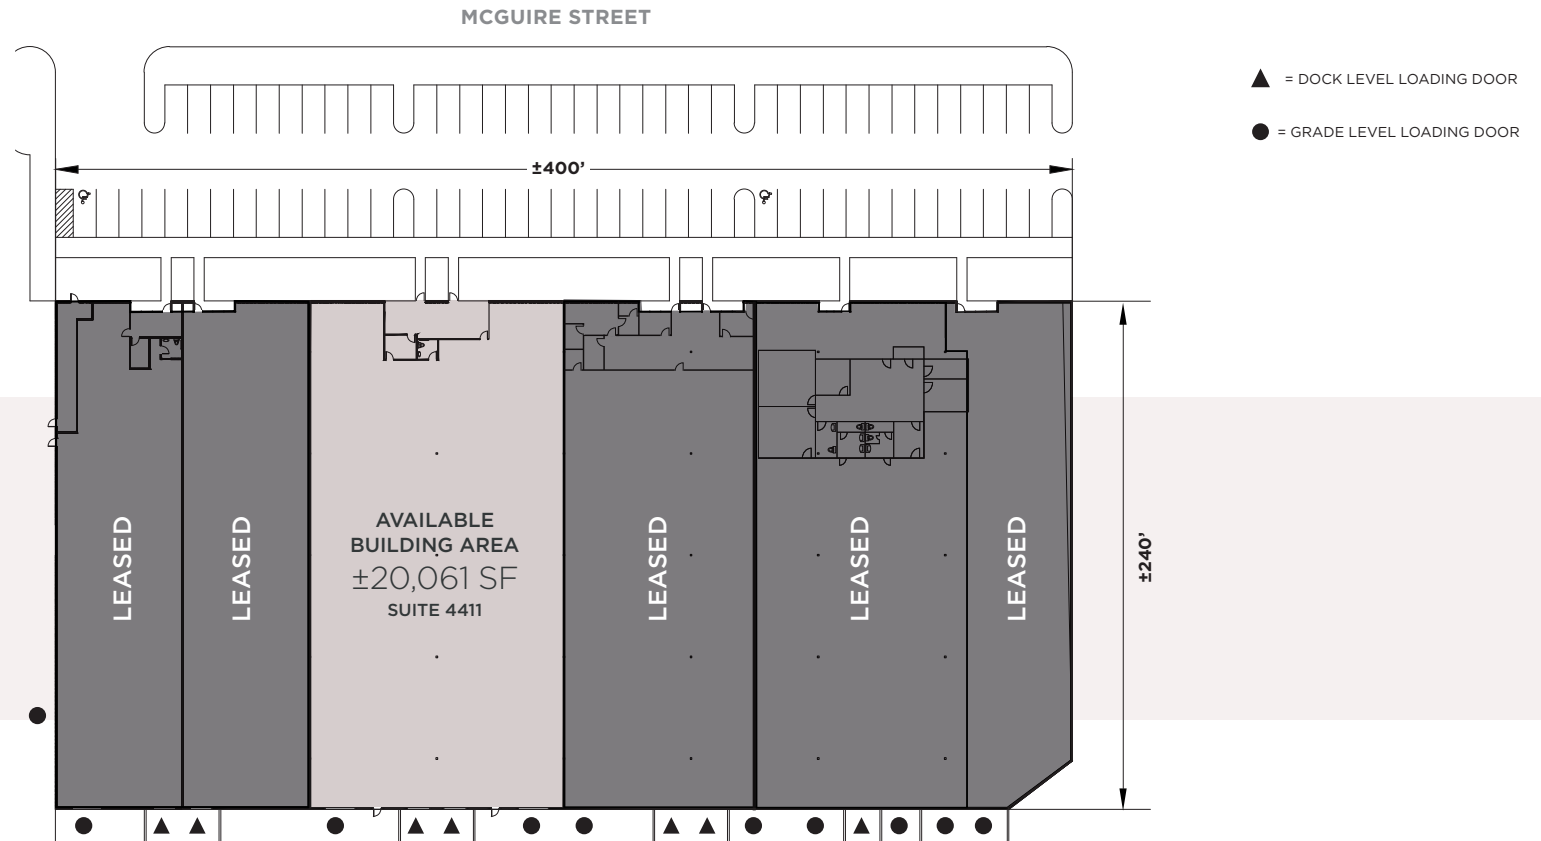

Building	Total SF	Office SF	Warehouse SF	Dock High Loading	Grade Level Loading	Lease Rate (NNN)	NNN Fees	Available
Suite 4411	±20,061 SF	±812 SF	±19,249 SF	Two (2) ±8' x ±9'	Two (2) ±12' x ±14'	Negotiable	\$0.26 PSF	Now

±20,061 SF AVAILABLE | FOR LEASE

NELLIS INDUSTRIAL PARK #2

4411 Mcguire Street, North Las Vegas, NV 89081

GID
INDUSTRIAL




SUITE 4411

- ±20,061 Total SF
- ±812 SF Office
- ±19,249 SF Warehouse
- Two (2) ±8' x ±9' Dock High Loading Doors
- Two (2) ±12' x ±14' Grade Level Loading Doors
- ±225 Amps, 277/480V, 3-Phase Power
- Available Now

LEASE RATE: NEGOTIABLE

NNN Fees: \$0.26 PSF

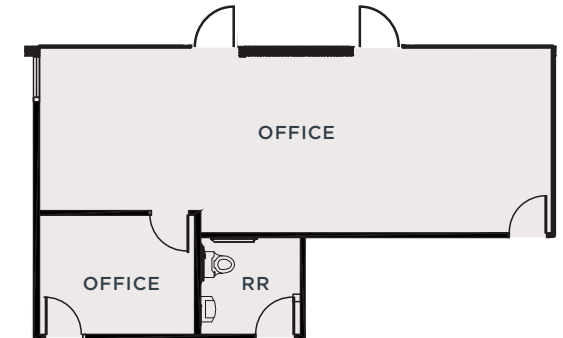

For Illustration Purposes Only. Not To Scale.



▲ = DOCK LEVEL LOADING DOOR ● = GRADE LEVEL LOADING DOOR

JERRY DOTY, SIOR

+1 702 836 3735

jerry.doty@colliers.com

License # NV-S.0172045

MORGAN ELSON

+1 702 836 3710

morgan.elson@colliers.com

License # NV-S.0184877

PAUL SWEETLAND, SIOR

+1 702 836 3750

paul.sweetland@colliers.com

License # NV-S.0043604

The information furnished has been obtained from sources we deem reliable and is submitted subject to errors, omissions and changes. Although Colliers Nevada, LLC has no reason to doubt its accuracy, we do not guarantee it. All information should be verified by the recipient prior to lease, purchase, exchange or execution of legal documents.

±20,061 SF AVAILABLE | FOR LEASE


NELLIS INDUSTRIAL PARK #2

4411 McGuire Street, North Las Vegas, NV 89081

GID
INDUSTRIAL



TRAILER PARKING

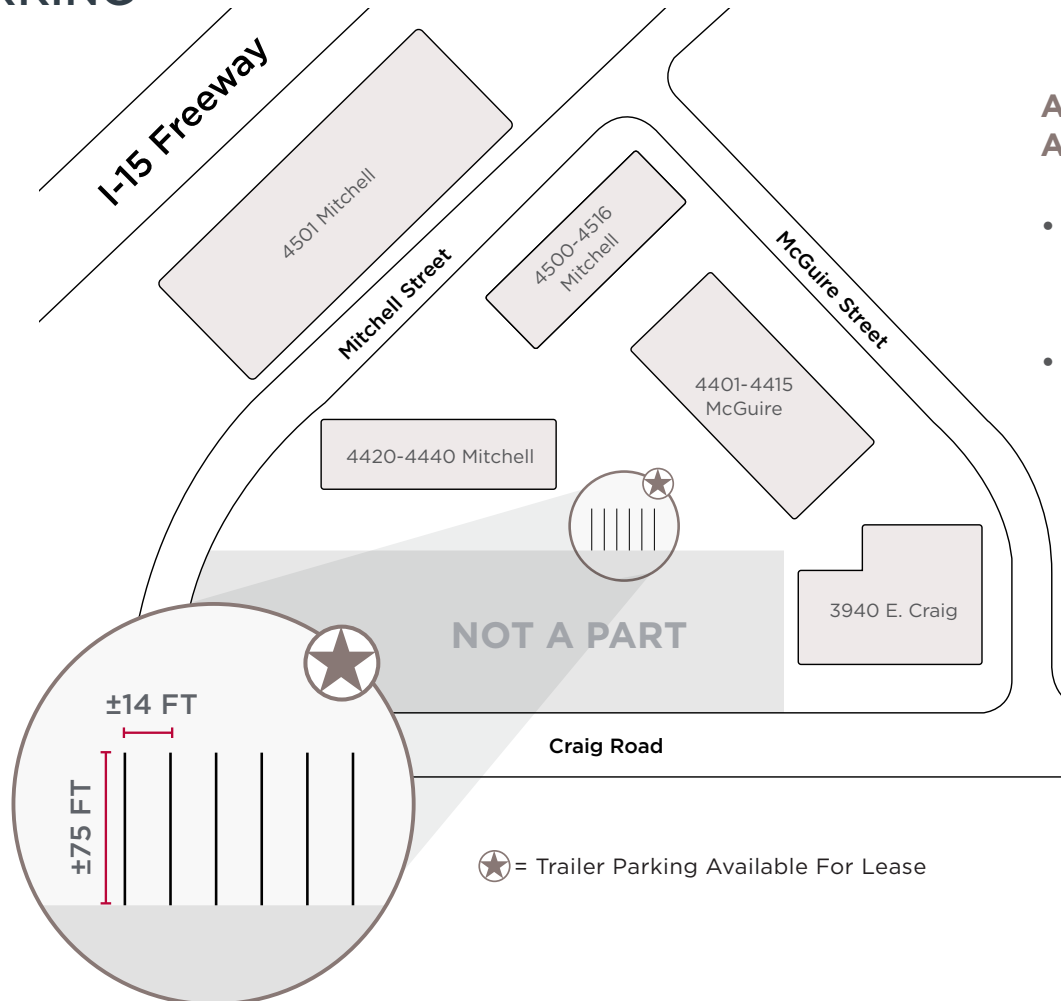

ADDITIONAL TRAILER PARKING AVAILABLE FOR LEASE

- Up to Five (5) Trailer parking stalls available for lease within Nellis Industrial Park
- Contact Broker for Pricing

For Illustration Purposes Only. Not To Scale.

JERRY DOTY, SIOR
+1 702 836 3735
jerry.doty@colliers.com
License # NV-S.0172045

MORGAN ELSON
+1 702 836 3710
morgan.elson@colliers.com
License # NV-S.0184877

PAUL SWEETLAND, SIOR
+1 702 836 3750
paul.sweetland@colliers.com
License # NV-S.0043604

The information furnished has been obtained from sources we deem reliable and is submitted subject to errors, omissions and changes. Although Colliers Nevada, LLC has no reason to doubt its accuracy, we do not guarantee it. All information should be verified by the recipient prior to lease, purchase, exchange or execution of legal documents.

±20,061 SF AVAILABLE | FOR LEASE

NELLIS INDUSTRIAL PARK #2

4411 Mcguire Street, North Las Vegas, NV 89081

GID
INDUSTRIAL



AERIAL MAP



JERRY DOTY, SIOR

+1 702 836 3735

jerry.doty@colliers.com

License # NV-S.0172045

MORGAN ELSON

+1 702 836 3710

morgan.elson@colliers.com

License # NV-S.0184877

PAUL SWEETLAND, SIOR

+1 702 836 3750

paul.sweetland@colliers.com

License # NV-S.0043604

The information furnished has been obtained from sources we deem reliable and is submitted subject to errors, omissions and changes. Although Colliers Nevada, LLC has no reason to doubt its accuracy, we do not guarantee it. All information should be verified by the recipient prior to lease, purchase, exchange or execution of legal documents.

ABOUT GID INDUSTRIAL

GID is a vertically-integrated real estate developer, investor and operator. GID has been active in the industrial sector since 1986, with a focus on targeting light industrial warehouses in U.S. markets with high population density and consumer purchasing power. GID's industrial portfolio comprises over 20 million square feet within the top industrial markets in the United States. Since their formation in 1960, their various businesses have stood on the same, simple principles of quality, service, and integrity. People are the root of GID's success, enabling the firm to deliver quality results to their investment partners.

- Over GID's 60-year history, they have developed, managed, or acquired over 86,000 residential units and 32.5 million square feet of commercial space. These properties consist of a wide spectrum of real estate categories including multifamily rental properties, industrial, for-sale condominiums, retail, office, hotel, and parking uses.
- Divisions within GID specialize in development, acquisitions, real estate funds, portfolio and asset management, and property management.
- Their current initiatives are focused primarily on multifamily, industrial, mixed-use, for-sale condominium, and retail projects.
- GID employs a dedicated team of industrial professionals with an average of 23 years of experience acquiring, developing, and managing industrial properties.
- Since 2006, the investment team has executed over \$5 billion in industrial acquisitions across 70 million square feet.

JERRY DOTY, SIOR

+1 702 836 3735

jerry.doty@colliers.com

License # NV-S.0172045

MORGAN ELSON

+1 702 836 3710

morgan.elson@colliers.com

License # NV-S.0184877

PAUL SWEETLAND, SIOR

+1 702 836 3750

paul.sweetland@colliers.com

License # NV-S.0043604

The information furnished has been obtained from sources we deem reliable and is submitted subject to errors, omissions and changes. Although Colliers Nevada, LLC has no reason to doubt its accuracy, we do not guarantee it. All information should be verified by the recipient prior to lease, purchase, exchange or execution of legal documents.