



For Lease

SPACE AVAILABLE

- Suite 200B: 3,238 sf
- Suite 260: 1,878 sf (*former optical space*)
- Suite 400: 2,727 sf (*former law firm space - furniture included*)
- Suite 404: 1,326 sf (*available 11/1/25*)
- Lease Rate: \$21.00 psf - \$23.00 psf Gross

Contact us:

Marilyn Fritze

Vice President
+1 612 804 4364
marilyn.fritze@colliers.com

Laura Gill

Associate Vice President
+1 612 310 5399
laura.gill@colliers.com

Colliers

1600 Utica Avenue S, Suite 300
St. Louis Park, MN 55416
P: +1 952 897 7700
colliers.com/msp

2356 University Ave W St. Paul, MN 55114

**1,326 SF to 3,238 SF of Office Space
For Lease Near Highway 280 and I-94**


HIGHLIGHTS and FEATURES

- 115,200 SF Building
- Large windows, high ceilings and exposed brick
- Ideal location just east of Highway 280 and I-94 interchange
- Close to both Minneapolis and St. Paul
- Easy access to public transportation - 1 block from the Raymond Avenue light rail station
- Convenient location near the University of Minnesota
- Ample parking
- Local ownership
- Co-tenants: Caffe Biaggio, Center for Victims of Torture, Isaiah, Scott Law Firm, Minnesota Land Trust, North Star Mini Storage, Transforming Generations, Butler Foundation, Carlin & Ulbee, Reflections, Inc., Family Circle Counseling, TakeAction Minnesota, Minerva Center for Psychology, and Sage Leaf Wellness

Interior Photos - Suite 200B




Space Plan | Suite 200B

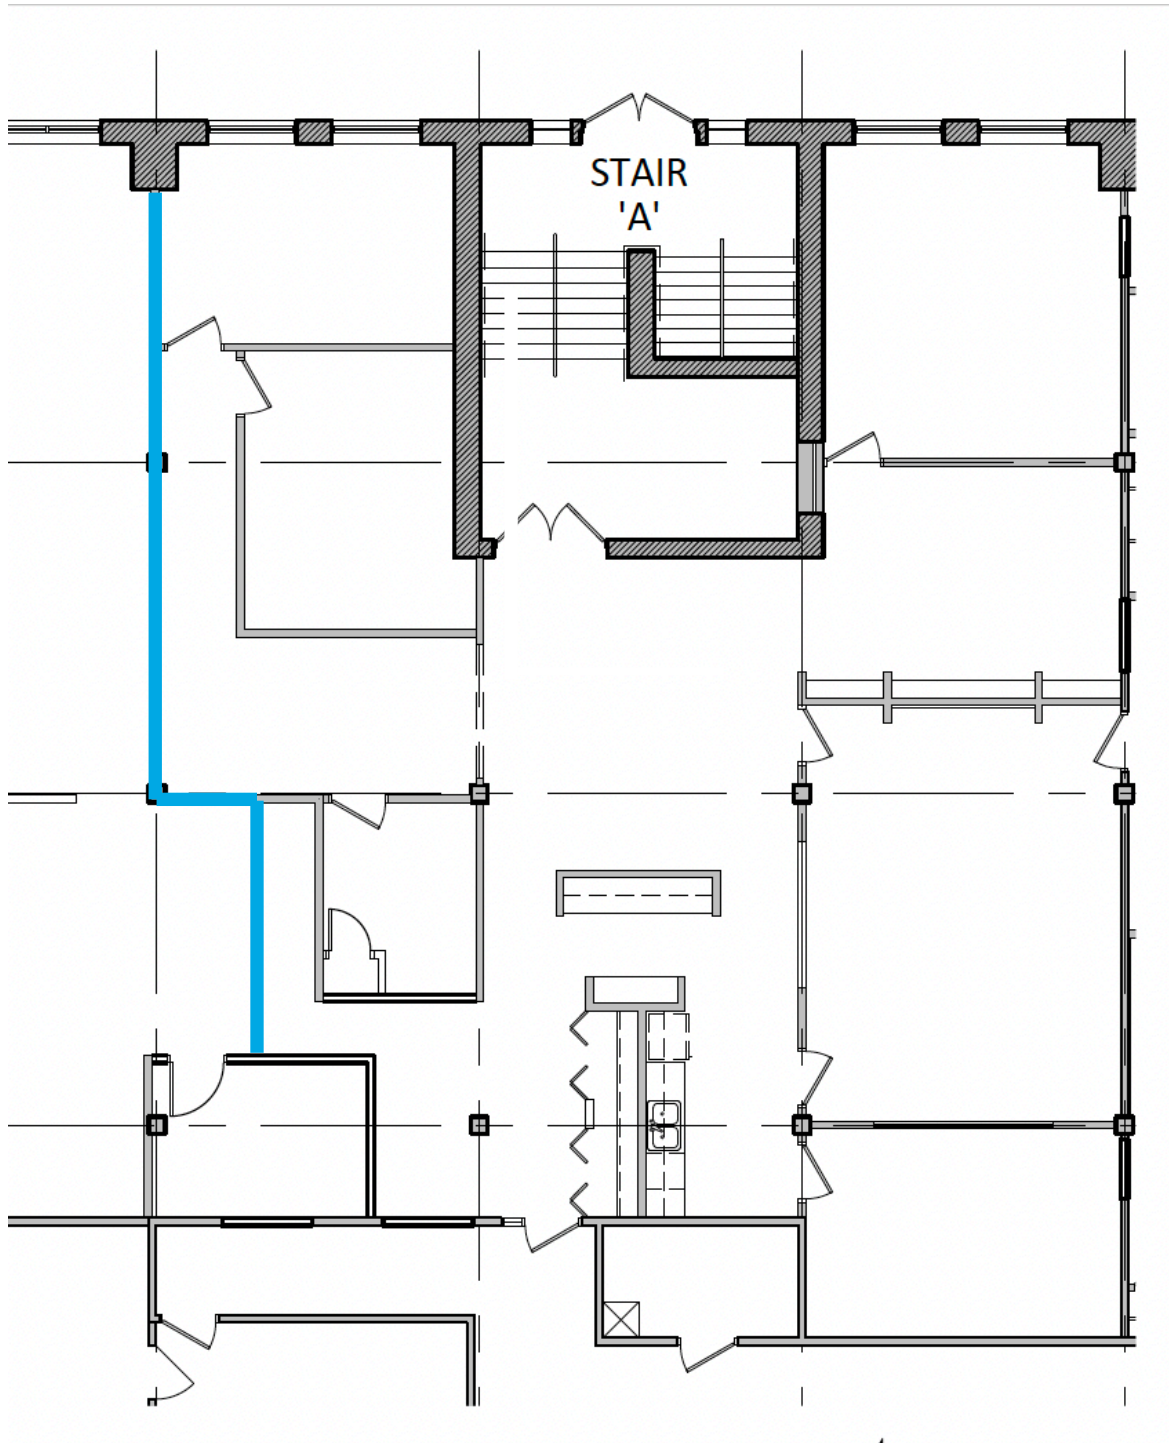


Interior Photos - Suite 260




Space Plan | Suite 260

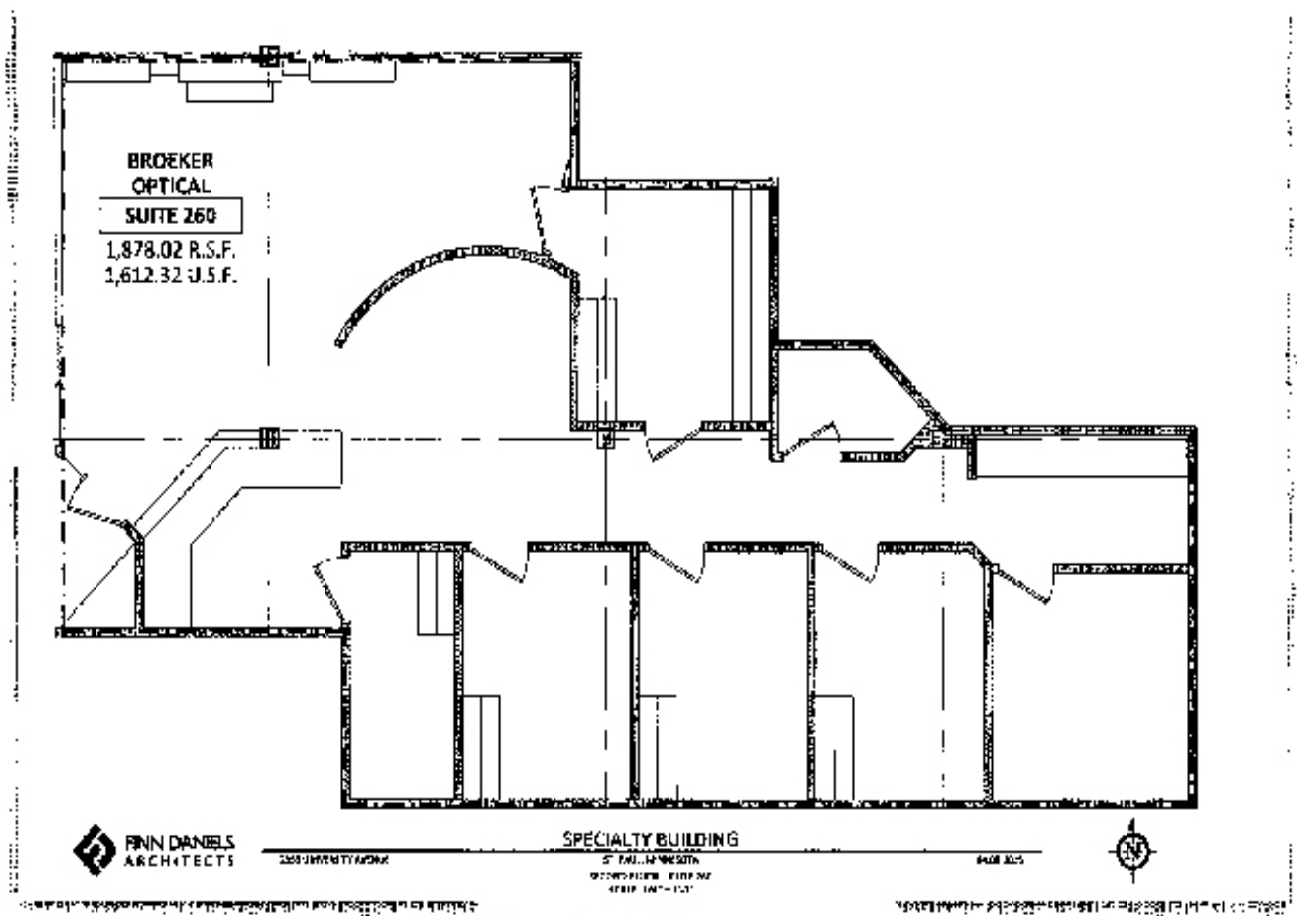

Interior Photos - Suite 400

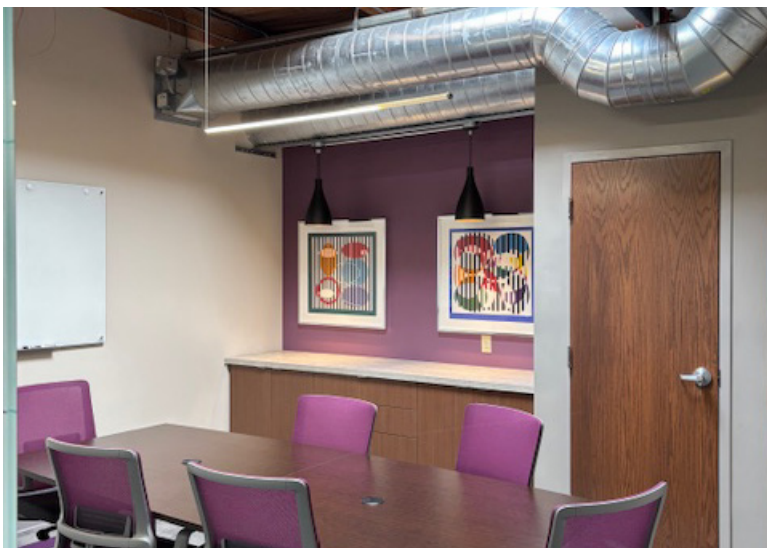


Space Plan | Suite 400

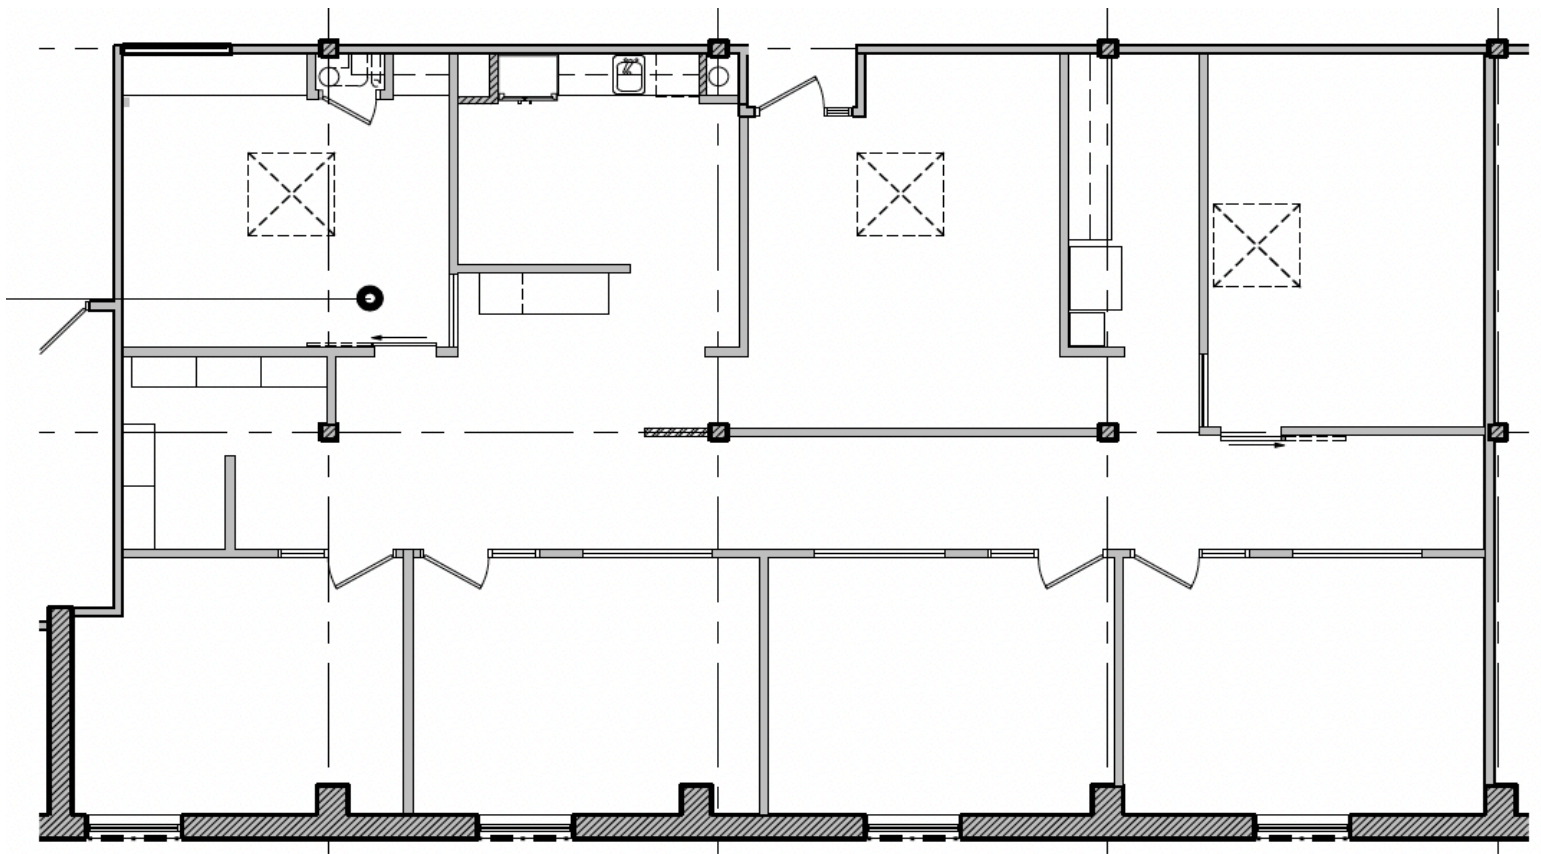

Interior Photos - Suite 404



Space Plan | Suite 404

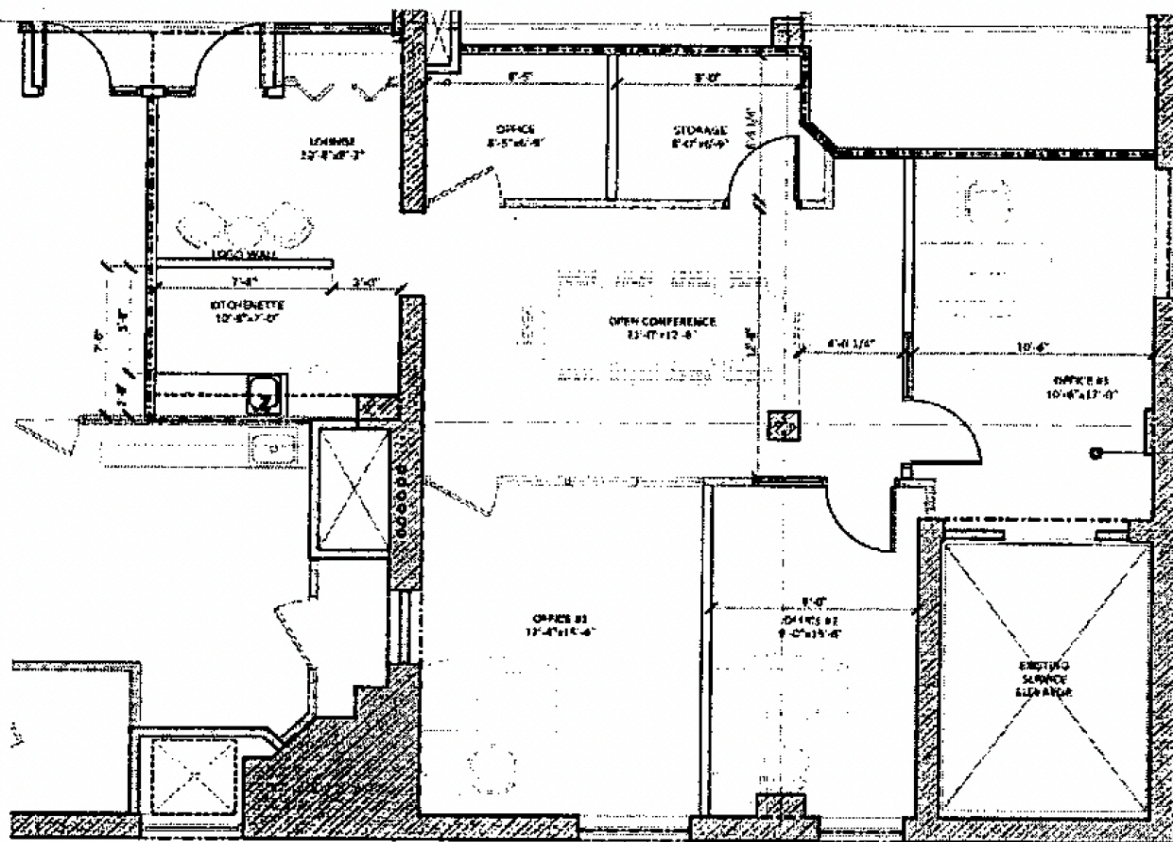

**ANN
BANCROFT
FOUNDATION
SUITE 404**
1,326.44 R.S.F.
1,144.68 U.S.F.

finn daniels
ARCHITECTS

SPECIALTY BUILDING - PROPOSED SUITE 404 - OPTION 3B

3258 UNIVERSITY AVENUE

ST. PAUL, MINNESOTA
FOURTH FLOOR - SUITE 404
SCALE: 1/4" = 1'-0"

08.29.2018



Location Overview

Demographics:

Average Household Population


1 Mile	4,924
3 Miles	86,623
5 Miles	281,975

Average Household Income

1 Mile	\$66,618
3 Miles	\$60,477
5 Miles	\$62,353

Traffic Counts:

- University Avenue W - 17,800 vpd
- Hwy 280 - 35,000 vpd
- Franklin Avenue - 7,800 vpd
- Raymond Avenue - 7,500 vpd
- I-94 - 169,000 vpd

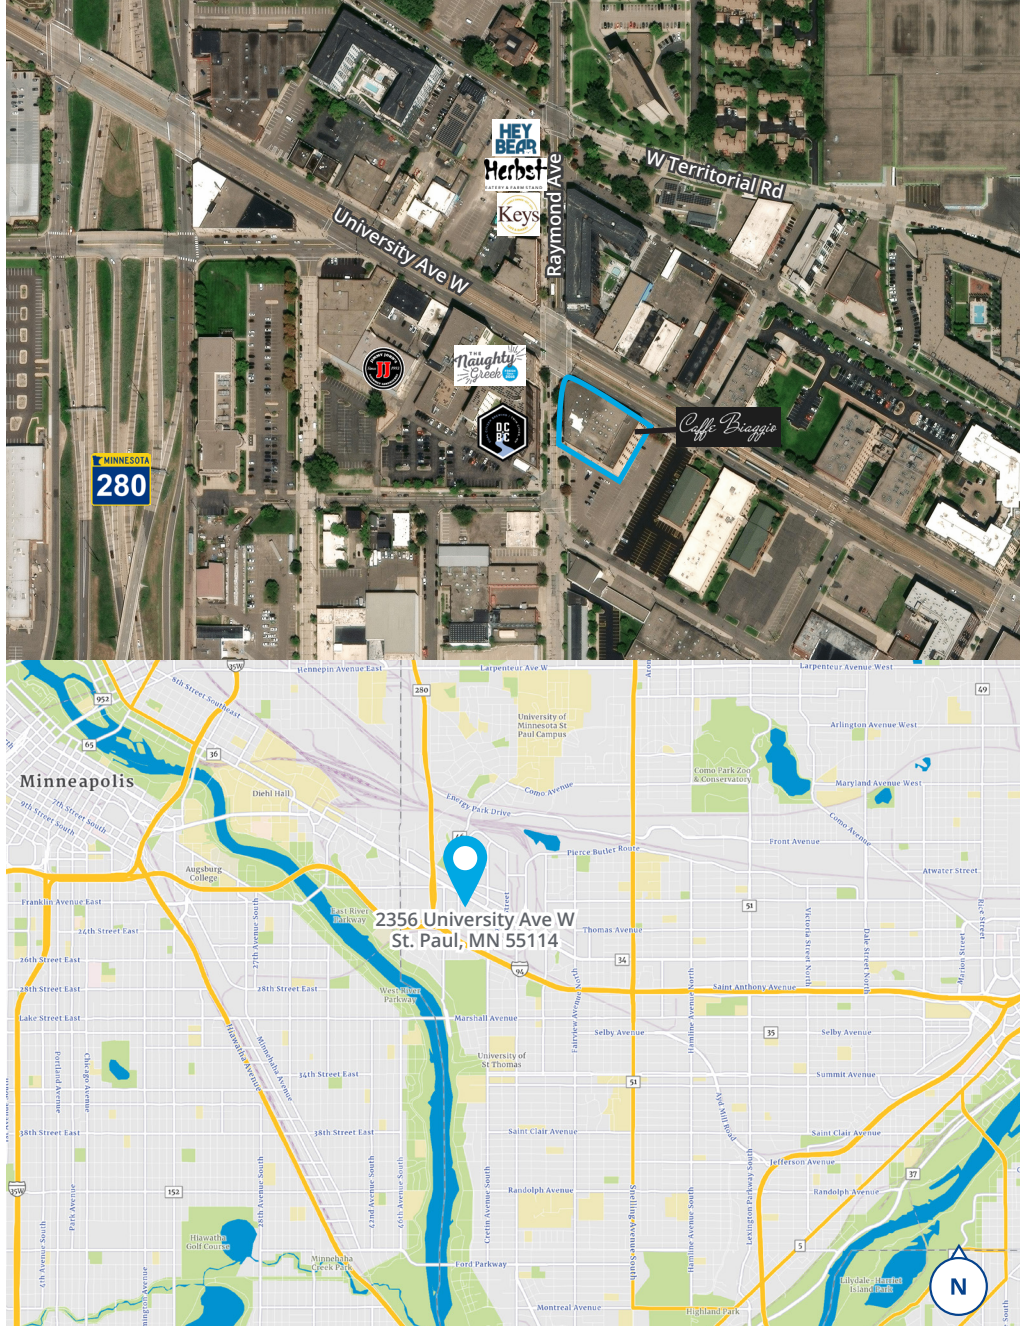

1600 Utica Avenue S, Suite 300
St. Louis Park, MN 55416
P: +1 952 897 7700

This document has been prepared by Colliers for advertising and general information only. Colliers makes no guarantees, representations or warranties of any kind, expressed or implied, regarding the information including, but not limited to, warranties of content, accuracy and reliability. Any interested party should undertake their own inquiries as to the accuracy of the information. Colliers excludes unequivocally all inferred or implied terms, conditions and warranties arising out of this document and excludes all liability for loss and damages arising there from. This publication is the copyrighted property of Colliers and /or its licensor(s). © 2025. All rights reserved. This communication is not intended to cause or induce breach of an existing listing agreement.