



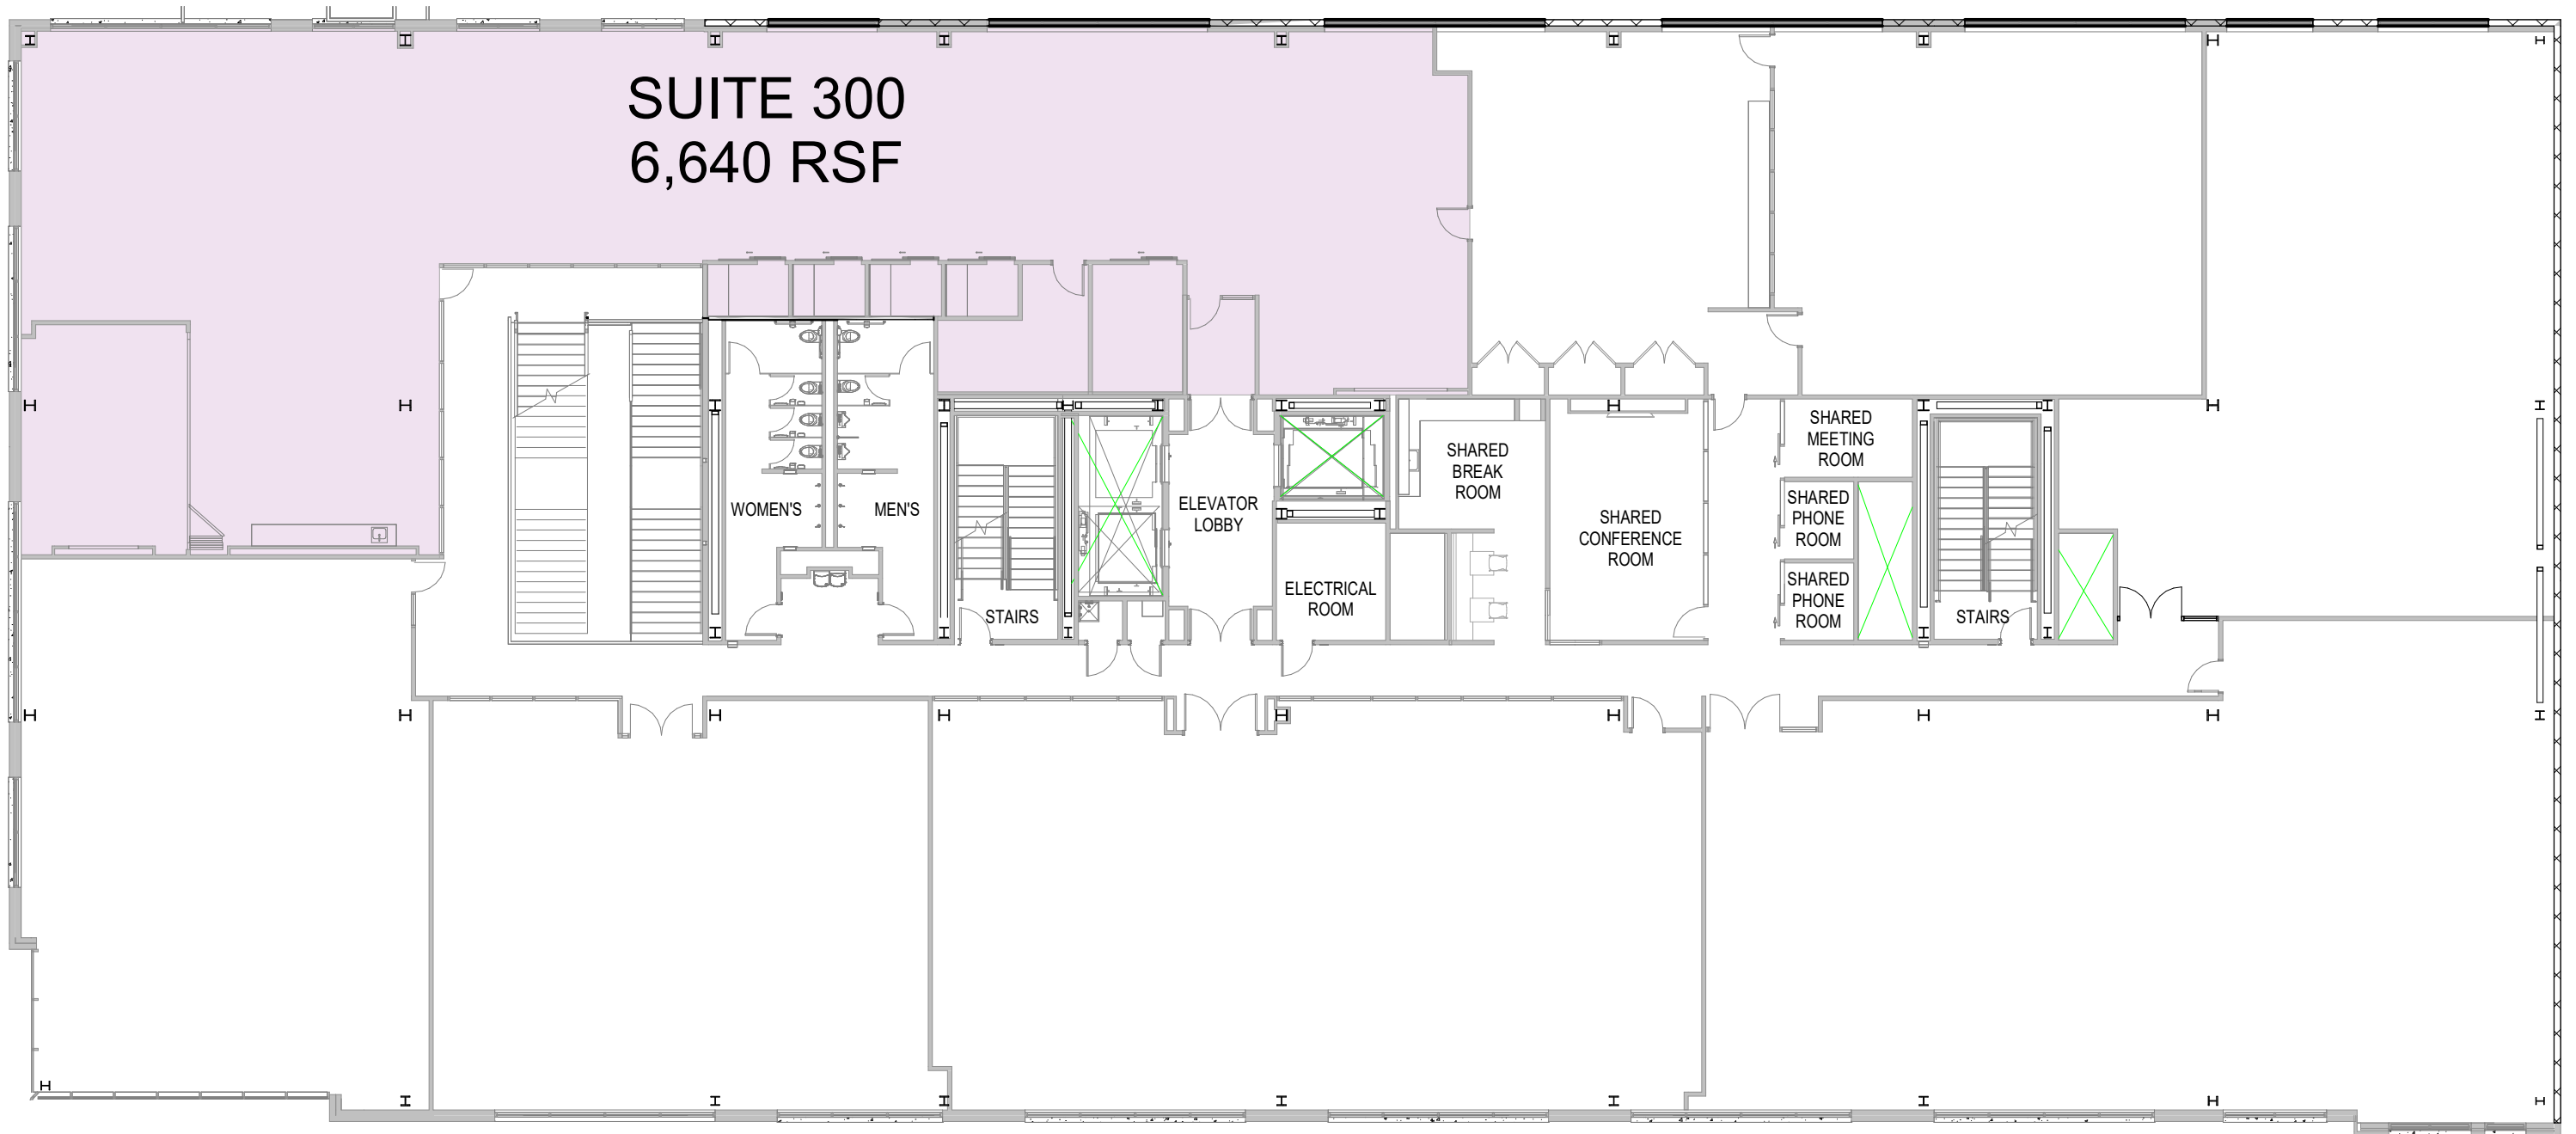

1 STE 300 - MARKETING PLAN
1/16" = 1'-0"

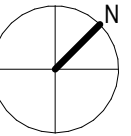

PROJECT
CATALYST

3513 BRIGHTON BLVD.
DENVER, CO 80216

DRAWING
SUITE 300 - MARKETING PLAN

PROJECT NO: 16115.00 SCALE: 1/16" = 1'-0"

ISSUE DATE:
06/20/23

SHEET
SUITE 300

© 2023 DAVIS PARTNERSHIP, P.C.