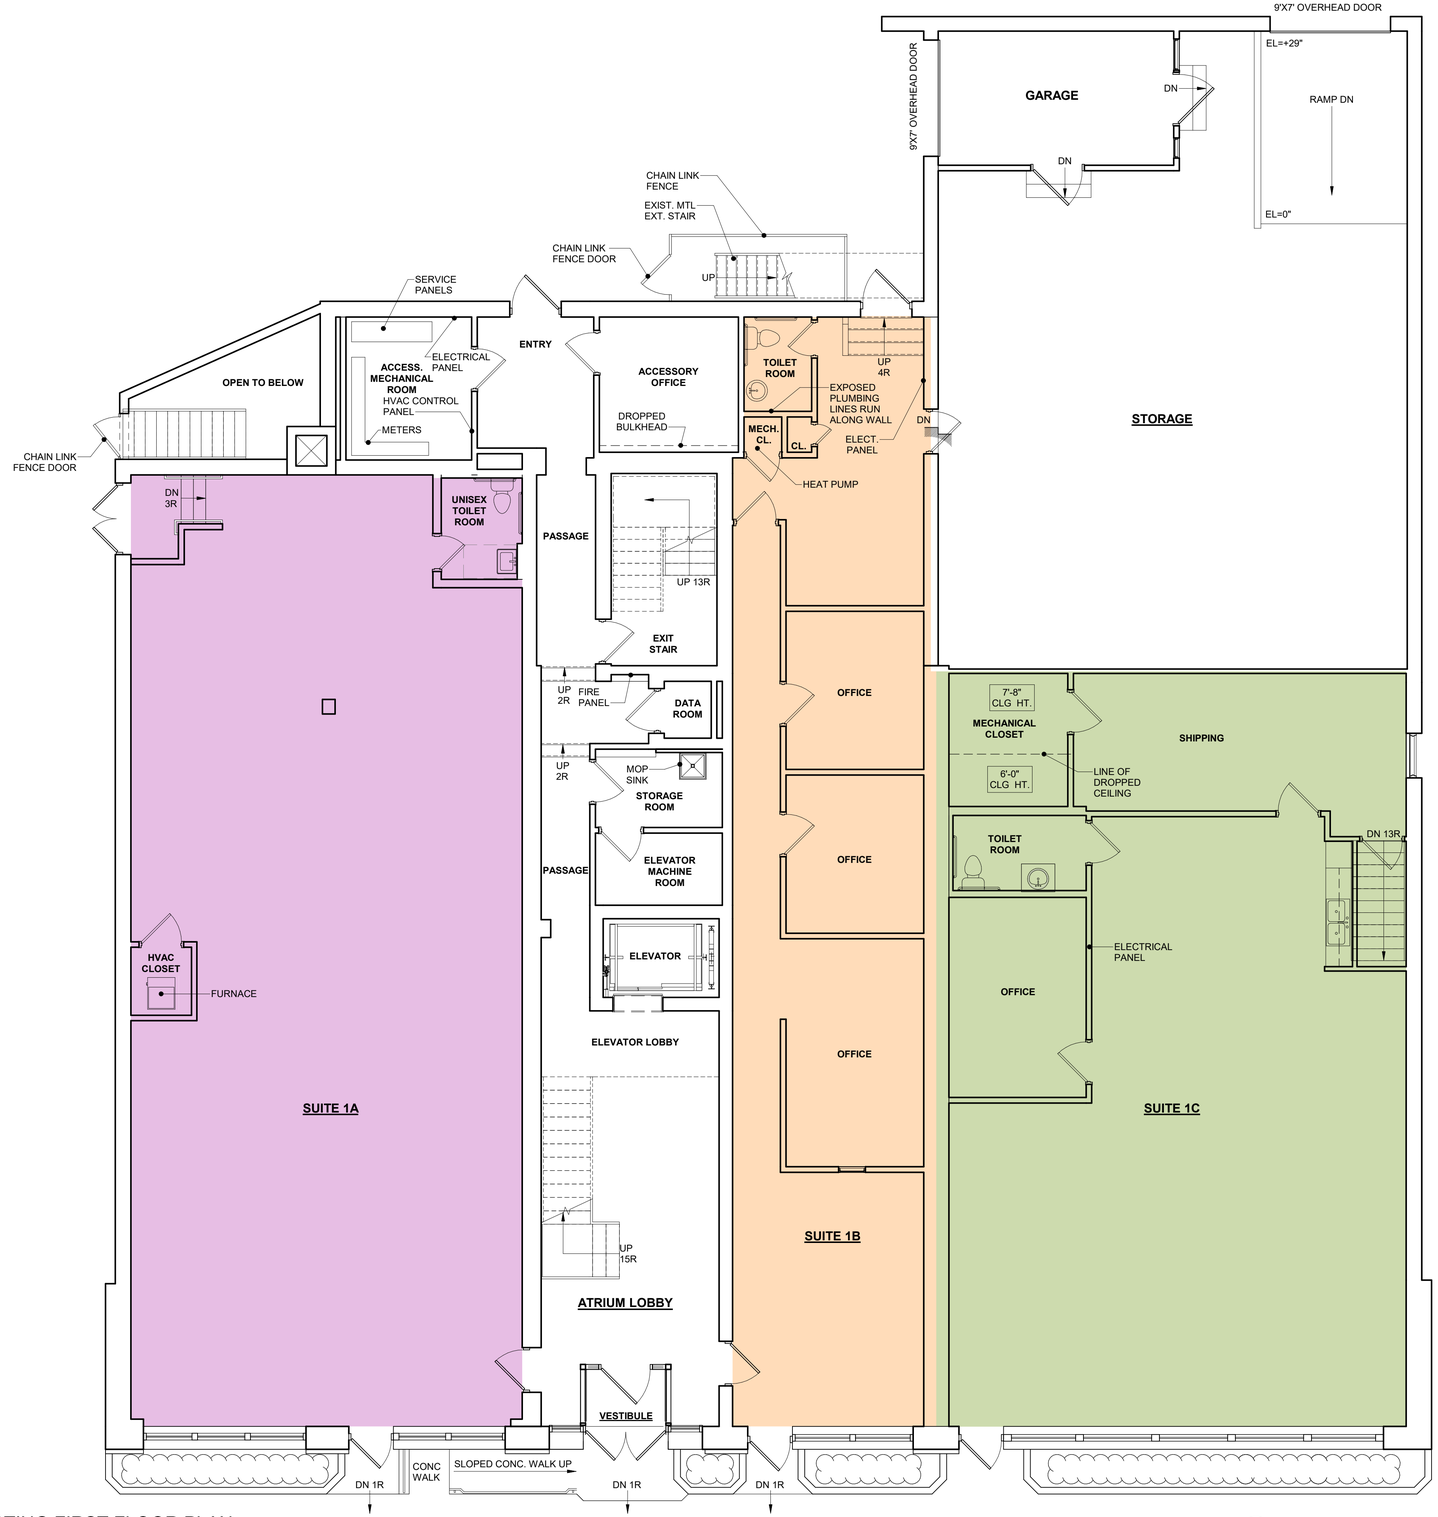


Occupant Area Legend

STORAGE	1681	SF
SUITE 1A	2068	SF
SUITE 1B	1240	SF
SUITE 1C	1973	SF

1 EXISTING FIRST FLOOR PLAN
3/16" = 1'-0"

0 5' 10' 20' 50'

N

DRAWING SUBMISSION STATUS: [X] NOT FOR CONSTRUCTION [ ] SCHEMATIC DESIGN [ ] DESIGN DEVELOPMENT [ ] CONSTRUCTION DOCUMENTS [ ] ISSUED FOR CONSTRUCTION

DRAWING TITLE
FIRST FLOOR PLAN

REVISIONS AFTER ISSUANCE

NO.	DATE	DESCRIPTION

SEAL

ISSUE DATE:01/30/2026

DRAWING NUMBER
X-101

ARCHITECT OF RECORD

HHL Architects
172 Allen Street, Buffalo, New York 14201
716.885.0743 ■ F: 716.885.6414
HHLArchitects.com

PROJECT NAME/LOCATION:
255 DELAWARE
255 DELAWARE AVENUE
BUFFALO, NEW YORK 14202
FIRST AMHERST DEVELOPMENT
4508 MAIN ST, AMHERST, NY

PROJECT NUMBER: 2409

First Amherst
DEVELOPMENT | PROPERTY MANAGEMENT | LEASING