

PARTITION PLAN LEGEND

EXISTING PARTITION

NEW PARTITION

PARTITION TO BE DEMOLISHED

EXISTING FIRE RATED PARTITION

NEW FIRE RATED PARTITION

NEW MASONRY PARTITION

PARTIAL HEIGHT WALL

NEW DOOR AND FRAME

EXISTING DOOR AND FRAME

EXISTING DOOR & FRAME TO BE REMOVED

GENERAL NOTES

1. ALL FURNITURE , EQUIPMENT AND PLANTS ARE SHOWN FOR SPACE PLANNING PURPOSES ONLY AND ARE NOT SUPPLIED BY UNILAND DEVELOPMENT COMPANY.

2. ALL ARCHITECTURAL ITEMS, AND OR FINISHES NOTED, ARE NOT PART OF THE PACKAGE, ARE AT TENANT'S EXPENSE, AND ARE CONSIDERED UPGRADES TO ENHANCE SPACE ORGANIZATION AND WORK ENVIRONMENT.

3. ALL WORKSTATIONS ARE TO BE PROVIDED AND INSTALLED BY TENANT. FINAL WORKSTATION LAYOUT TO BE APPROVED BY THE BUILDING INSPECTOR PRIOR TO INSTALLATION.




ELECTRICAL PLAN LEGEND

T

TELEPHONE PANEL

ED

POWER DISTRIBUTION PANEL AND TRANSFORMER

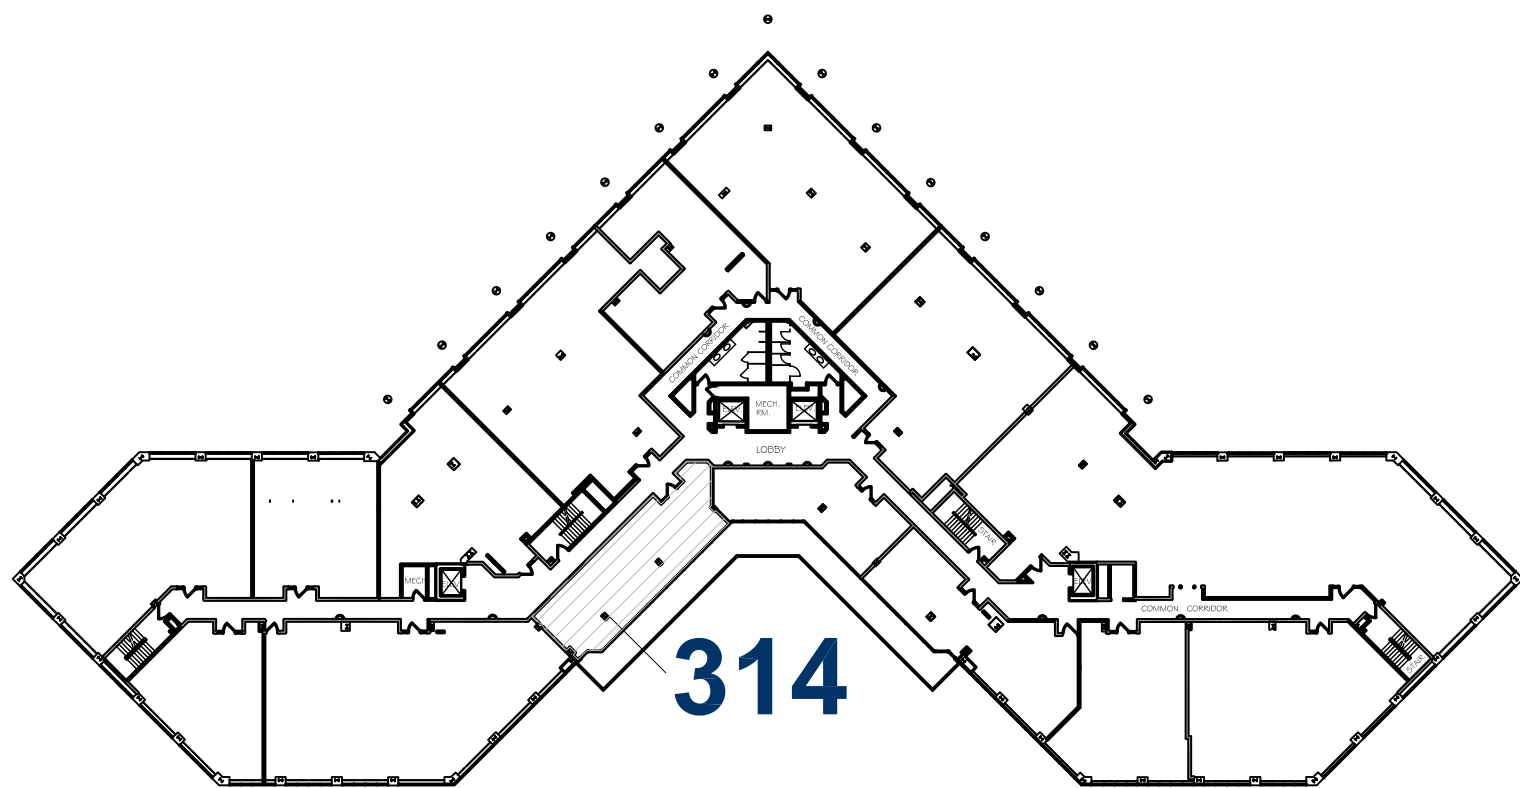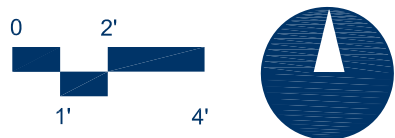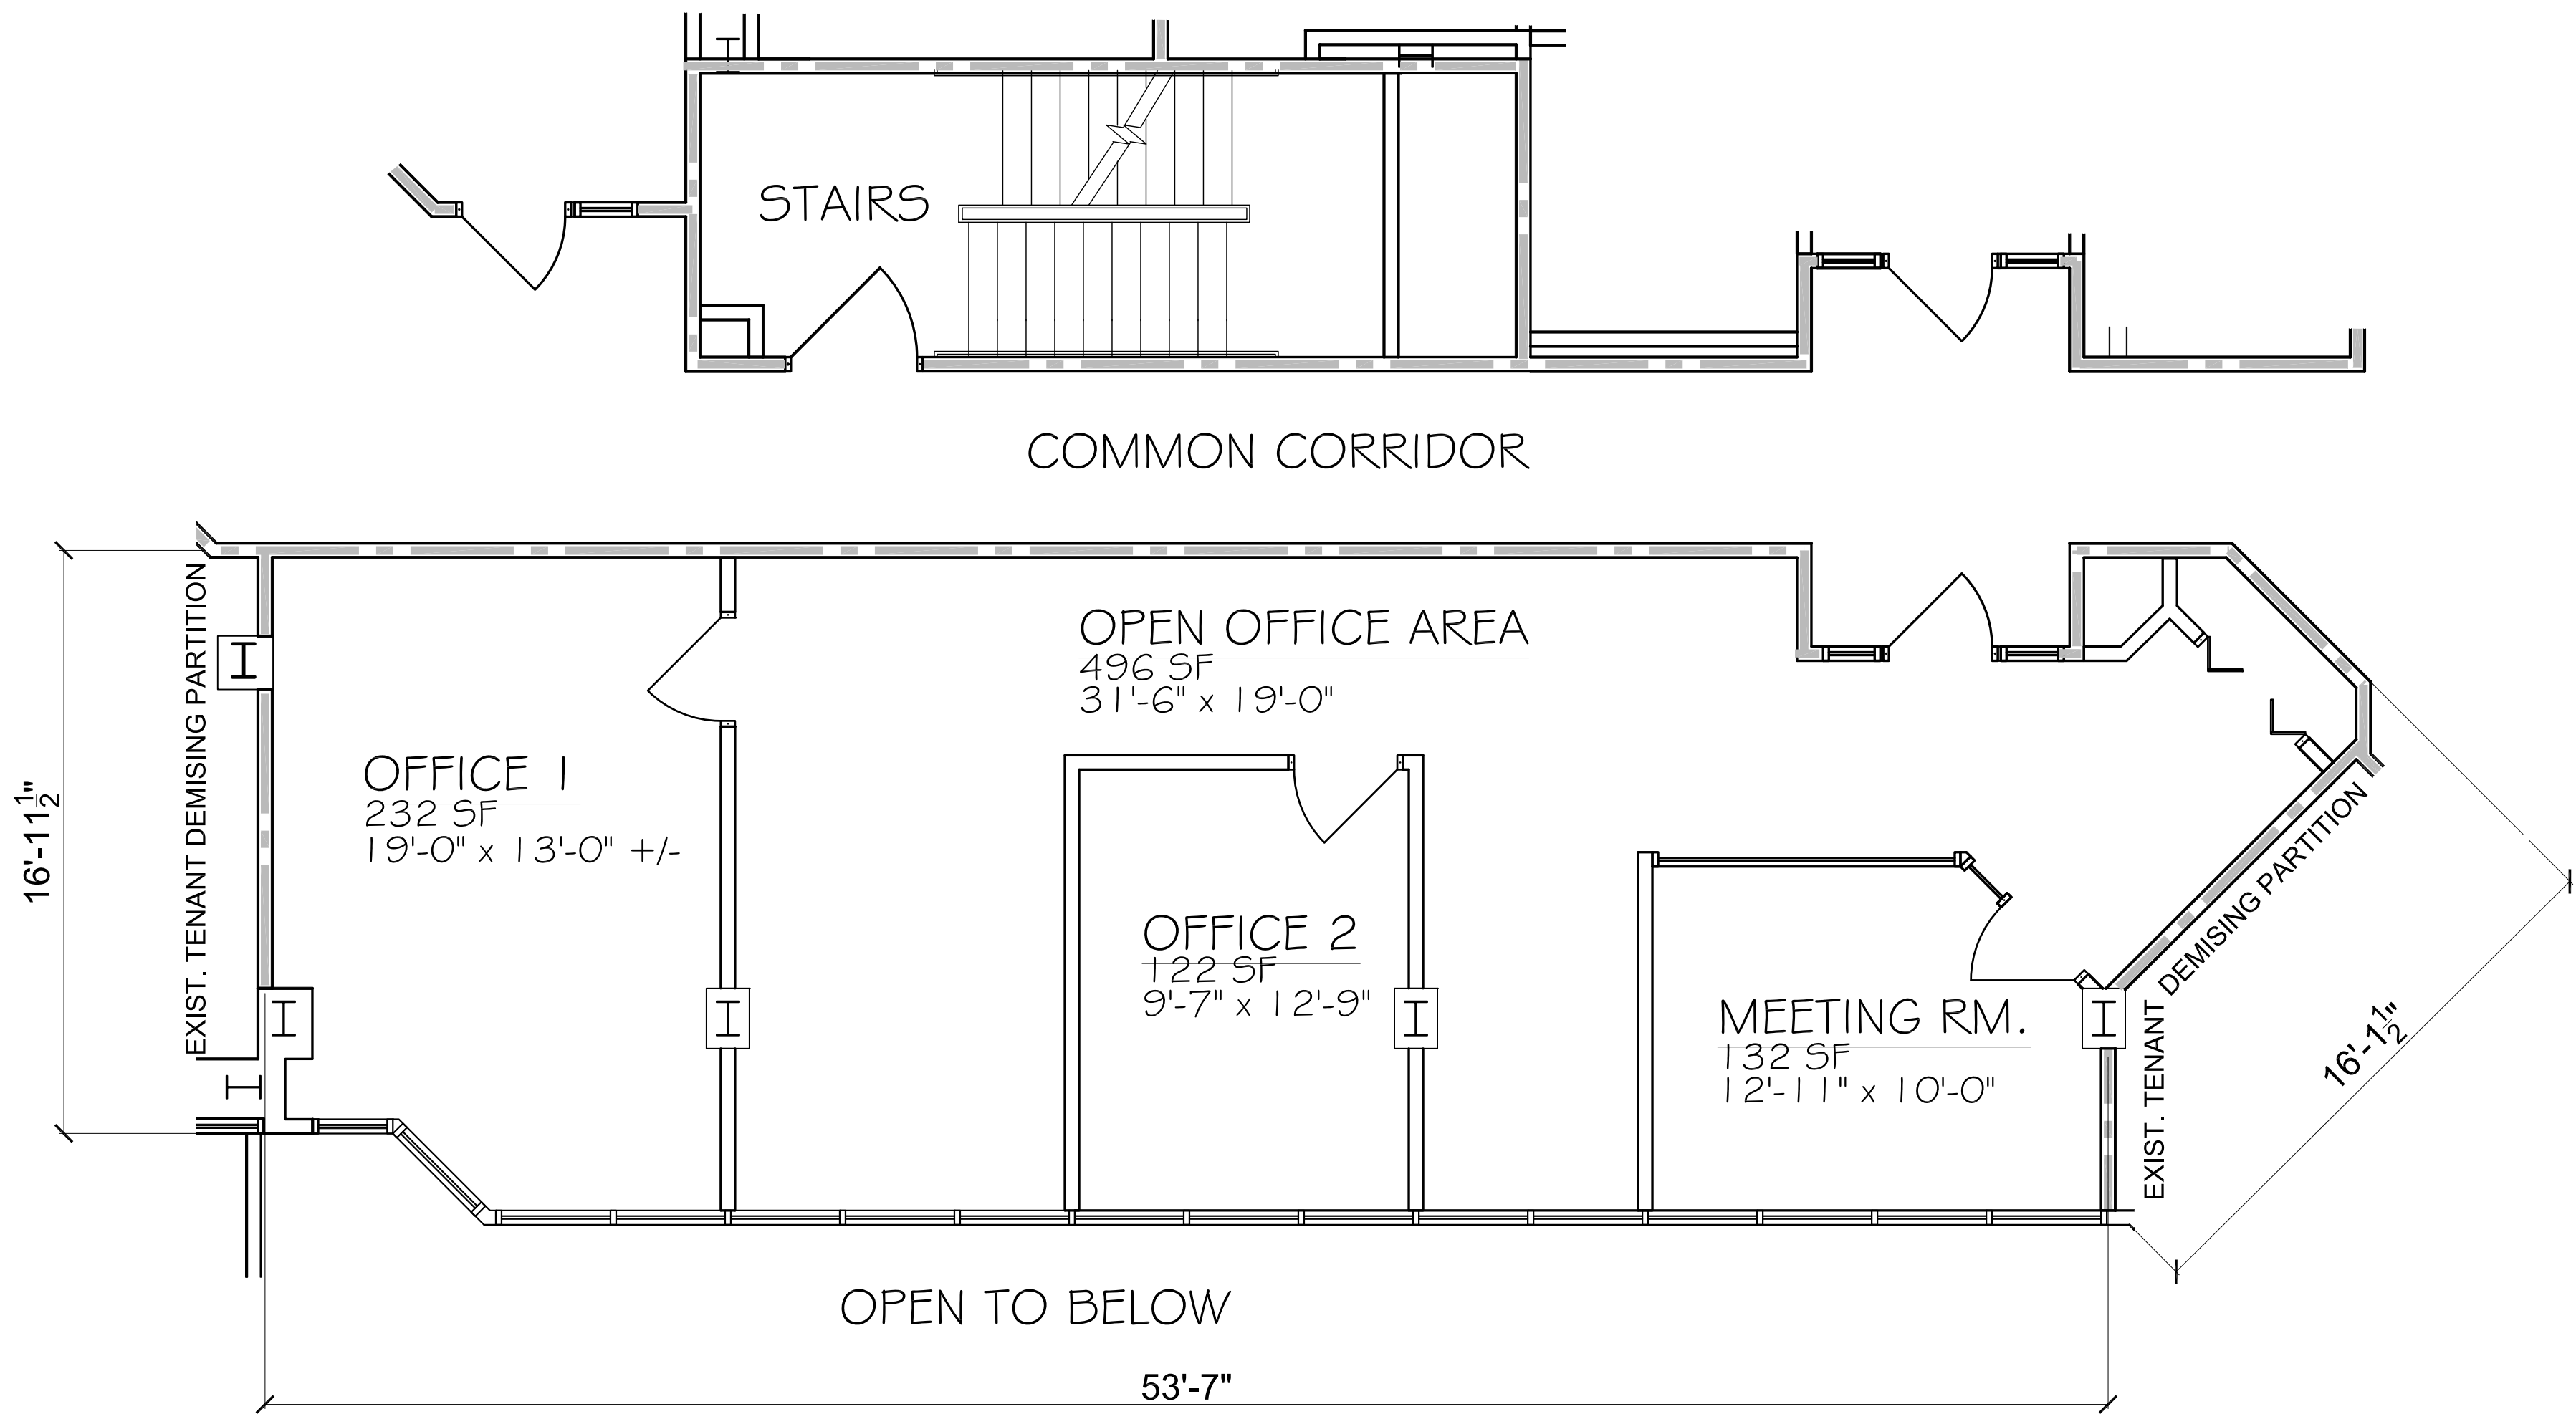

100 Corporate Parkway Suite 314 | University Corporate Centre | Amherst, New York

Key Plan

