
NOTES:
NEW WALLS ARE INDICATED WITH BOLD LINES
DASHED LINE INDICATES BEARING WALL OR BEAM ABOVE

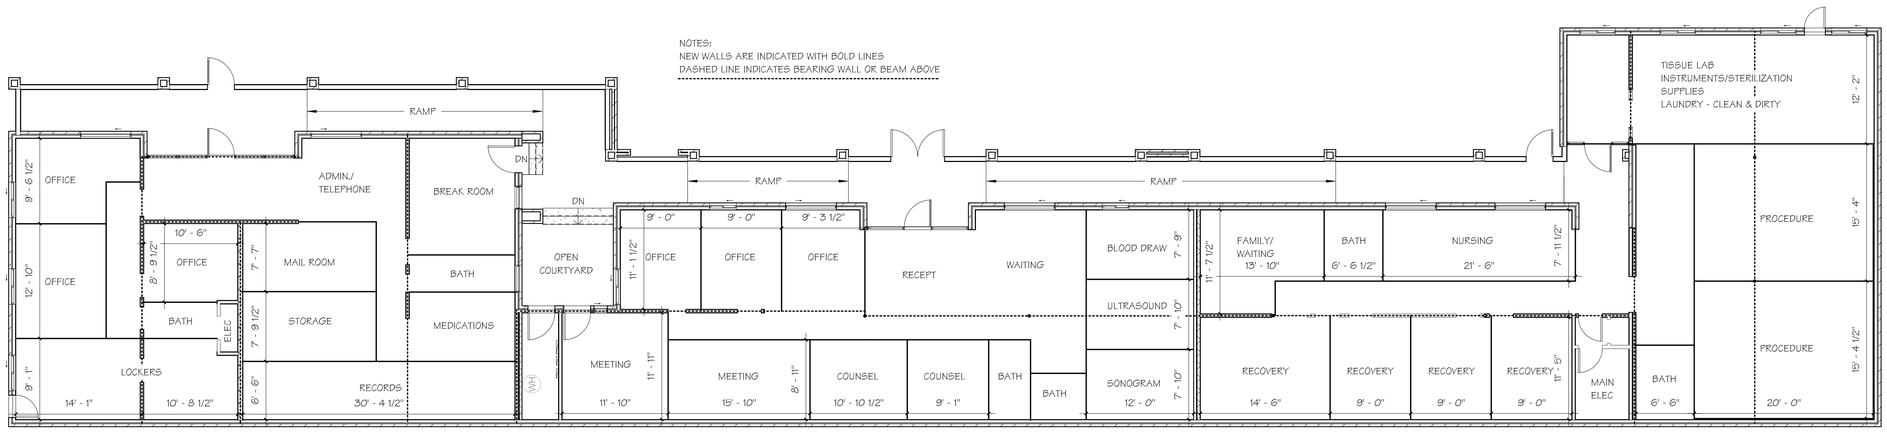

1 Floor Plan
1/8" = 1'-0"

HumaNature ARCHITECTURE
2687 5th St.
Boulder, CO 80304-3255
Tel: 303.667.9629
James@HumaNatureArch.com

Contractor/Consultants:

ALL DRAWN AND WRITTEN INFORMATION APPEARING HEREIN SHALL NOT BE DUPLICATED, DISCLOSED, OR OTHERWISE USED FOR OTHER THAN THE PROJECT NAMED BELOW WITHOUT THE WRITTEN CONSENT OF HumaNature Architecture, LLC
©2024-HumaNature Architecture, LLC

Plans Prepared By:
James Plagmann
CO Architect License #305785

Revision/Date

Boulder Abortion Clinic
1120 Alpine Ave.
Boulder, CO 80304

Warren Hern, MD

Project #: 2420

Date: 22 July 2024

Floor Plan

Sheet Number A1

Sheet 1 Of 1