

A PROJECT BY:

Dalfen
INDUSTRIAL



±29,454 – ±66,700 SF Available | For Lease

Cassia Distribution Center

140 Cassia Way, Suite 300 & 400, Henderson, NV 89014

Jerry Doty, SIOR

Executive Vice President
Direct: +1 702 836 3735
jerry.doty@colliers.com
License # NV-S.0172045

Morgan Elson

Associate
Direct: +1 702 836 3710
morgan.elson@colliers.com
License # NV-S.0184877

Paul Sweetland, SIOR

Vice Chairman
Direct: +1 702 836 3750
paul.sweetland@colliers.com
License # NV-S.0043604



Accelerating success.

±29,454 – ±66,700 SF Available | For Lease



Cassia Distribution Center

140 Cassia Way, Suite 300 & 400, Henderson, NV 89014

Cassia Distribution Center is conveniently located in the Henderson submarket. This project provides excellent connectivity to US-95 and the I-215.

HIGHLIGHTS

Total Building SF	±133,378 SF
Zoning	IG (Clark County)
APN	178-14-111-031
Year Built	1997
Clear Height	±24'
Construction	Tilt-Up Concrete Construction
Cooling	Evaporative Cooled
Power	±3,000 Amps, 277/480 Volt, 3-Phase Power
Sprinklers	ESFR
Column Spacing	±40' x ±40' Typical Column Spacing
Parking	156 Spaces
Truck Court	±123' with ±60' Concrete Apron



±29,454 – ±66,700 SF Available | For Lease



Cassia Distribution Center

140 Cassia Way, Suite 300 & 400, Henderson, NV 89014


△ = Edge of Dock Levelers

▲ = Dock High Loading Door

● = Grade Level Loading Door

Drawings not to scale. For illustration purposes only. ↑

Site Plan

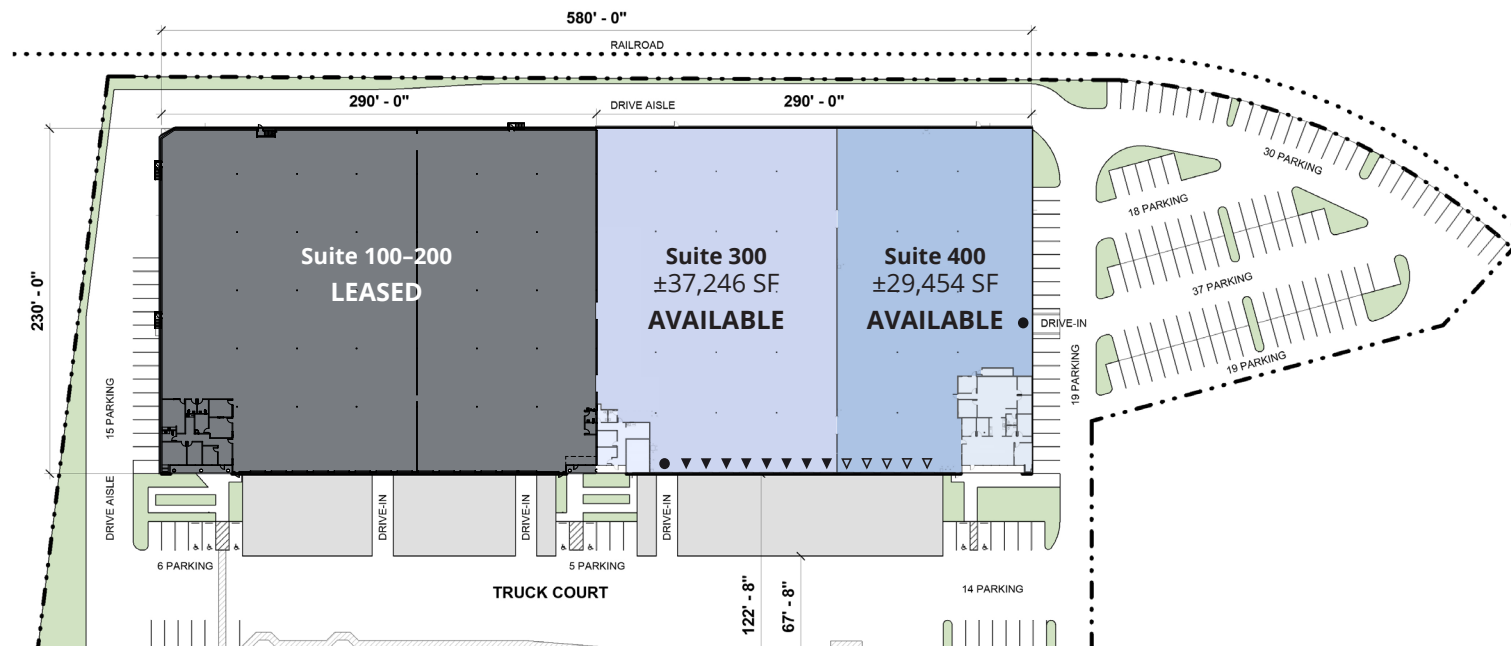

Suite	Total SF	Office SF	Warehouse SF	Dock High Loading	Grade Level Loading
300	±37,246 SF	±992 SF	±36,254 SF	Eight (8) ±9' x ±10'	One (1) ±12' x ±14'
400	±29,454 SF	±3,221 SF	±26,233 SF	Five (5) ±9' x ±10'	One (1) ±12' x ±12'
300-400	±66,700 SF	±4,213 SF	±62,487 SF	Thirteen (13) ±9' x ±10'	Two (2)

±29,454 – ±66,700 SF Available | For Lease



Cassia Distribution Center

140 Cassia Way, Suite 300, Henderson, NV 89014

Suite 300


Property Features

- ±37,246 Total SF
- ±992 SF Office
- ±36,254 SF Warehouse
- Eight (8) ±9' x ±10' Dock High Loading Doors
- One (1) ±12' x ±14' Grade Level Level Door
- 277/480V, 3-Phase Power

▲ = Dock High Loading Door

● = Grade Level Loading Door

Drawings not to scale. For illustration purposes only.

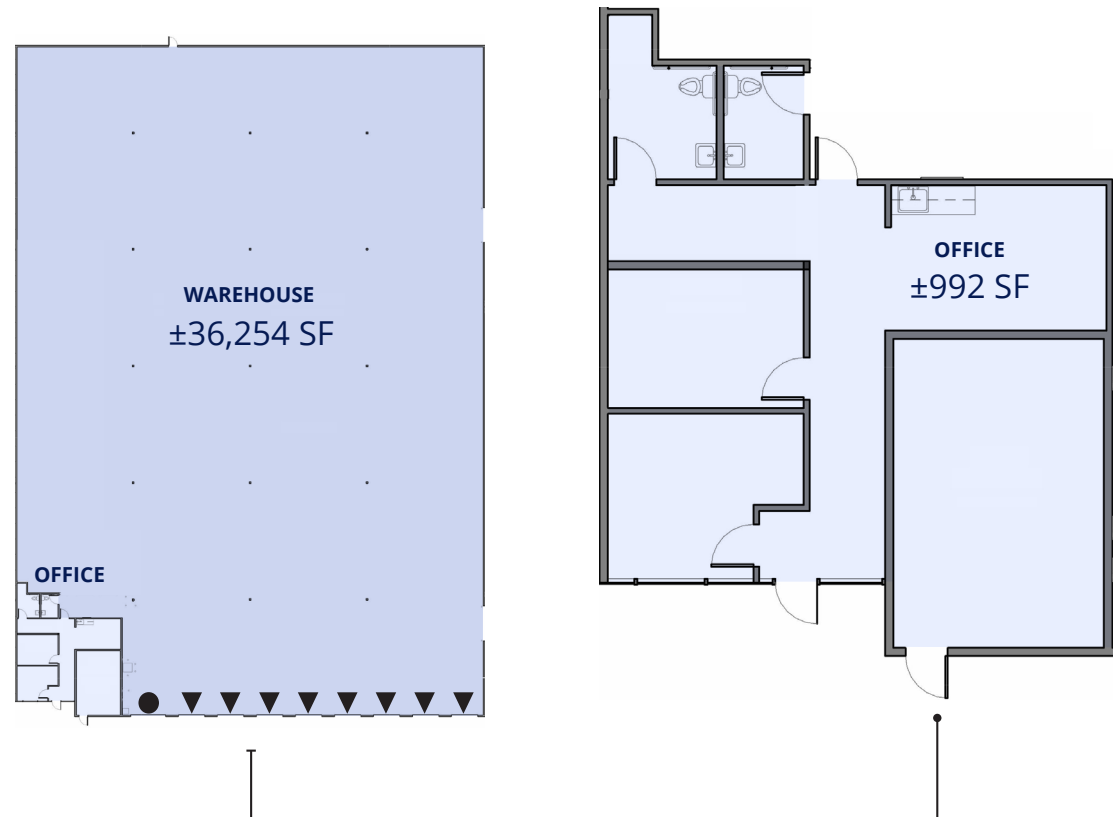

Jerry Doty, SIOR

Executive Vice President
Direct: +1 702 836 3735
jerry.doty@colliers.com
License # NV-S.0172045

Morgan Elson

Associate
Direct: +1 702 836 3710
morgan.elson@colliers.com
License # NV-S.0184877

Paul Sweetland, SIOR

Vice Chairman
Direct: +1 702 836 3750
paul.sweetland@colliers.com
License # NV-S.0043604

Colliers Las Vegas

6795 Agilysys Way, Suite 210
Las Vegas, NV 89113
www.colliers.com/lasvegas

±29,454 – ±66,700 SF Available | For Lease



Cassia Distribution Center

140 Cassia Way, Suite 400, Henderson, NV 89014

△ = Edge of Dock Levelers


● = Grade Level Loading Door

Drawings not to scale. For illustration purposes only. ↑

Suite 400

Property Features

- ±29,454 Total SF
- ±3,221 SF Office
- ±26,233 SF Warehouse
- Five (5) ±9' x ±10' Dock High Loading Doors
- One (1) ±12' x ±12' Grade Level Level Door
- 277/480V, 3-Phase Power

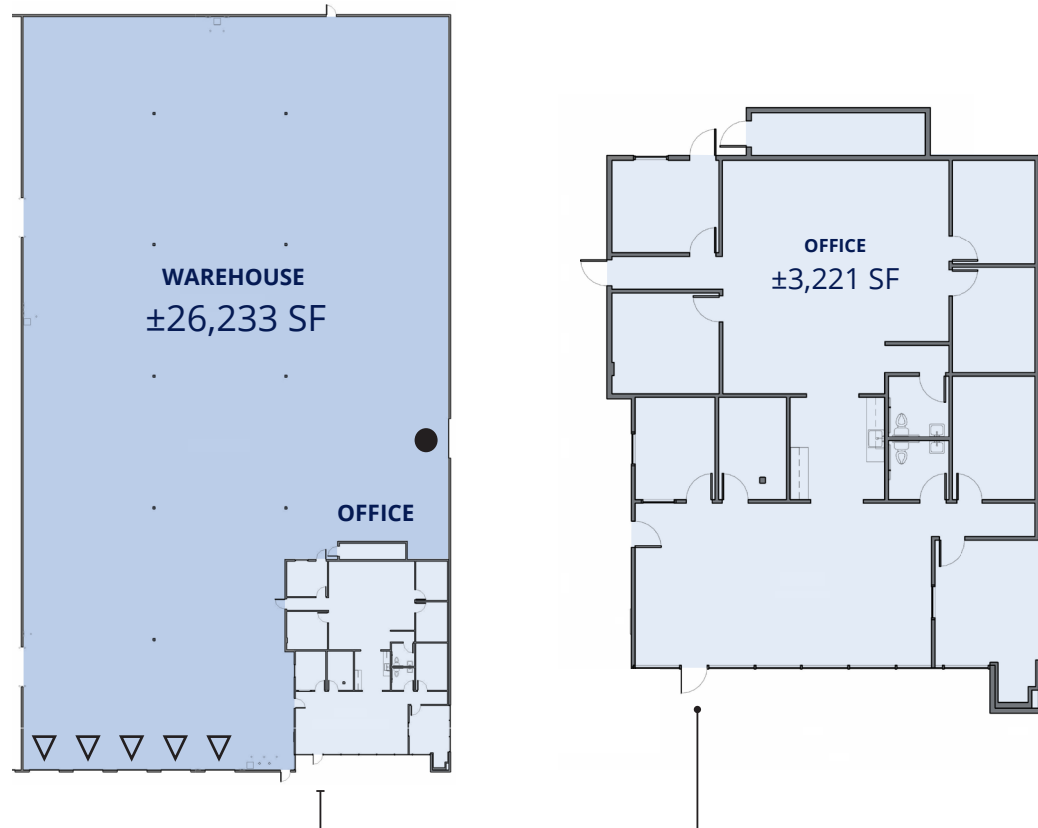

Jerry Doty, SIOR

Executive Vice President
Direct: +1 702 836 3735
jerry.doty@colliers.com
License # NV-S.0172045

Morgan Elson

Associate
Direct: +1 702 836 3710
morgan.elson@colliers.com
License # NV-S.0184877

Paul Sweetland, SIOR

Vice Chairman
Direct: +1 702 836 3750
paul.sweetland@colliers.com
License # NV-S.0043604

Colliers Las Vegas

6795 Agilysys Way, Suite 210
Las Vegas, NV 89113
www.colliers.com/lasvegas

±29,454 – ±66,700 SF Available | For Lease



Cassia Distribution Center

140 Cassia Way, Suite 300 & 400, Henderson, NV 89014

△ = Edge of Dock Levelers

▲ = Dock High Loading Door


● = Grade Level Loading Door

Drawings not to scale. For illustration purposes only. ↑


Suite 300 & 400

Property Features


- ±66,700 Total SF
- ±4,213 SF Office
- ±62,487 SF Warehouse
- Thirteen (13) ±9' x ±10' Dock High Loading Doors
- ±12' x ±14' and ±12' x ±12' Grade Level Level Doors
- 277/480V, 3-Phase Power

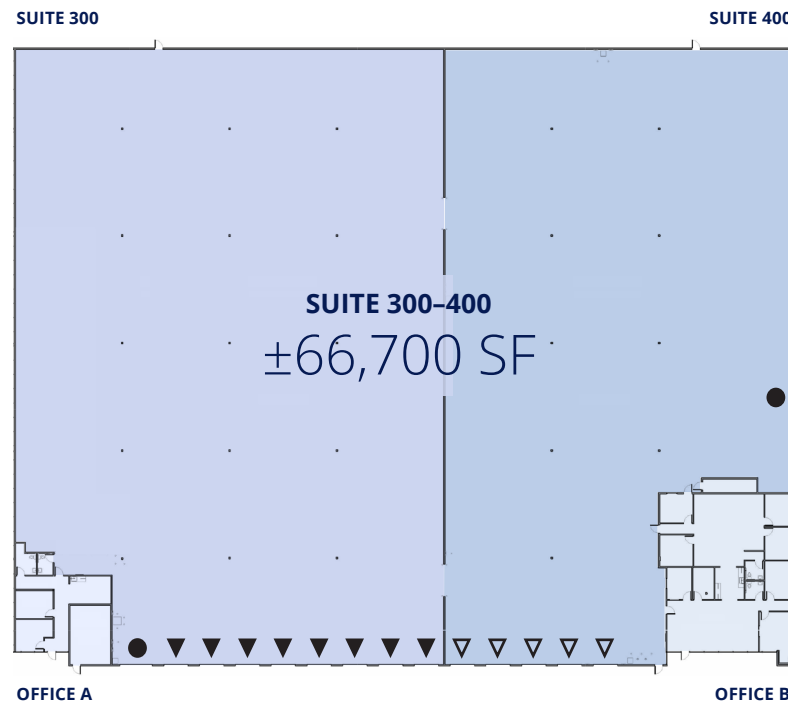

OFFICE A ±992 SF

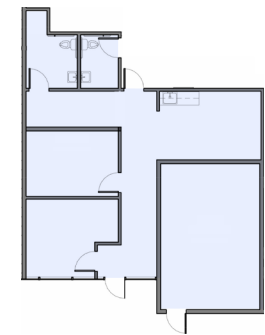

OFFICE B ±3,221 SF

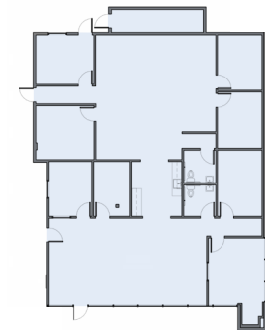

Jerry Doty, SIOR

Executive Vice President
Direct: +1 702 836 3735
jerry.doty@colliers.com
License # NV-S.0172045

Morgan Elson

Associate
Direct: +1 702 836 3710
morgan.elson@colliers.com
License # NV-S.0184877

Paul Sweetland, SIOR

Vice Chairman
Direct: +1 702 836 3750
paul.sweetland@colliers.com
License # NV-S.0043604

Colliers Las Vegas

6795 Agilysys Way, Suite 210
Las Vegas, NV 89113
www.colliers.com/lasvegas

Cassia Distribution Center

140 Cassia Way, Suite 300 & 400, Henderson, NV 89014



Dalfen Industrial is one of the nation's largest buyers of industrial real estate and is a leader in the last-mile property sector. Dalfen's strategy places a special emphasis on last-mile facilities critical to e-commerce fulfillment. As hands-on operators, Dalfen's experienced team of real estate experts acquires, develops and manages millions of square feet of premier commercial properties out of their nine offices.

Singular Focus

Dalfen Industrial is one of the few real estate investment firms with a sole focus on industrial real estate. This specialization allows them to identify the properties that uniquely meet the needs of today's industrial tenants and the modern logistics supply chain.

Multidisciplinary Expertise

Dalfen offers a vertically integrated platform that includes development, acquisitions, asset management, property management, construction, legal and capital markets. The result is a robust and durable portfolio of in-demand assets, increased investor value and industry-leading tenant satisfaction.

SINGULAR FOCUS

Whether it be developing top tier properties in underserved submarkets or acquiring high quality assets that are undermanaged and/or distressed, Dalfen Industrial leverages the expertise of its asset management professionals to execute implement strategies that tailor its buildings to the demands of the market and cater to tenant needs.

QUALITY

The acquisition and development of institutional-quality assets is fundamental to Dalfen Industrial's real estate investment strategy. Experience has shown them that quality assets in metropolitan markets will weather the storm in difficult markets and outperform in strong economic times.

DISCIPLINE

Patience and prudence are paramount in Dalfen Industrial's investment strategy. We adhere to stringent underwriting procedures and in-depth understanding of every market in which they invest.

INTEGRITY

Dalfen holds themselves to the highest ethical standards in all of their dealings.

\$5.0B+ Annual revenue
70 Countries we operate in
2B Square feet managed
46,000 Lease/Sale transactions
\$100B+ Assets under management
24,000 Professionals

Exclusive Listing Agents:

Jerry Doty, SIOR

Executive Vice President

Direct: +1 702 836 3735

jerry.doty@colliers.com

License # NV-S.0172045

Morgan Elson

Associate

Direct: +1 702 836 3710

morgan.elson@colliers.com

License # NV-S.0184877

Paul Sweetland, SIOR

Vice Chairman

Direct: +1 702 836 3750

paul.sweetland@colliers.com

License # NV-S.0043604



ABOUT COLLIERS

Colliers is a global diversified professional services and investment management company. Operating through three industry-leading platforms – Real Estate Services, Engineering, and Investment Management – we have a proven business model, an enterprising culture, and a unique partnership philosophy that drives growth and value creation. For 30 years, Colliers has consistently delivered approximately 20% compound annual returns for shareholders, fuelled by visionary leadership, significant inside ownership and substantial recurring earnings. With over \$5.0 billion in annual revenues, a team of 24,000 professionals, and more than \$100 billion in assets under management, Colliers remains committed to accelerating the success of our clients, investors, and people worldwide. Learn more at corporate.colliers.com, X @Colliers or LinkedIn.

©2025 Colliers Las Vegas. The information furnished has been obtained from sources we deem reliable and is submitted subject to errors, omissions and changes. Although Colliers Nevada, LLC has no reason to doubt its accuracy, we do not guarantee it. All information should be verified by the recipient prior to lease, purchase, exchange or execution of legal documents.