



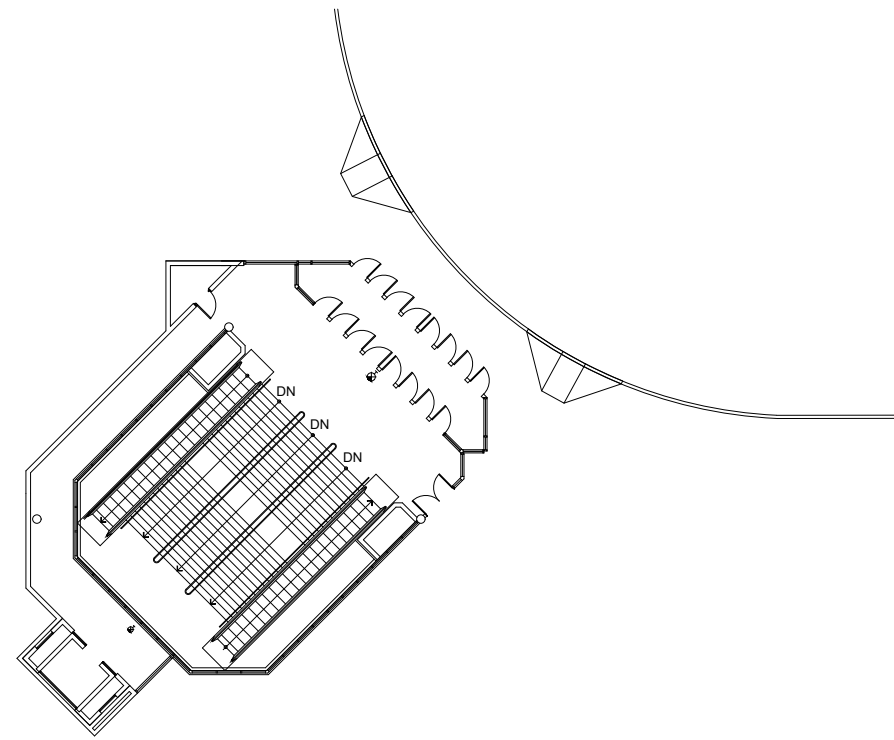

EXISTING CONDITIONS : (CINEMA) GROUND LEVEL

SCALE: 1" = 30'-0"

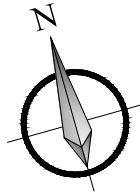

CONCOURSE PLAZA

220 161 ST. STREET - BRONX, NEW YORK

06.03.2024



rosenbaumdesigngroup
architecture


Rand K. Rosenbaum **ARCHITECT**

2001 MARCUS AVENUE
LOBBY EAST WING
LAKE SUCCESS, NEW YORK 11042-1011

Tel: 516.616.6111
Fax: 516.616.6222
mail@r-d-g.com


08079.19

EX-1.0

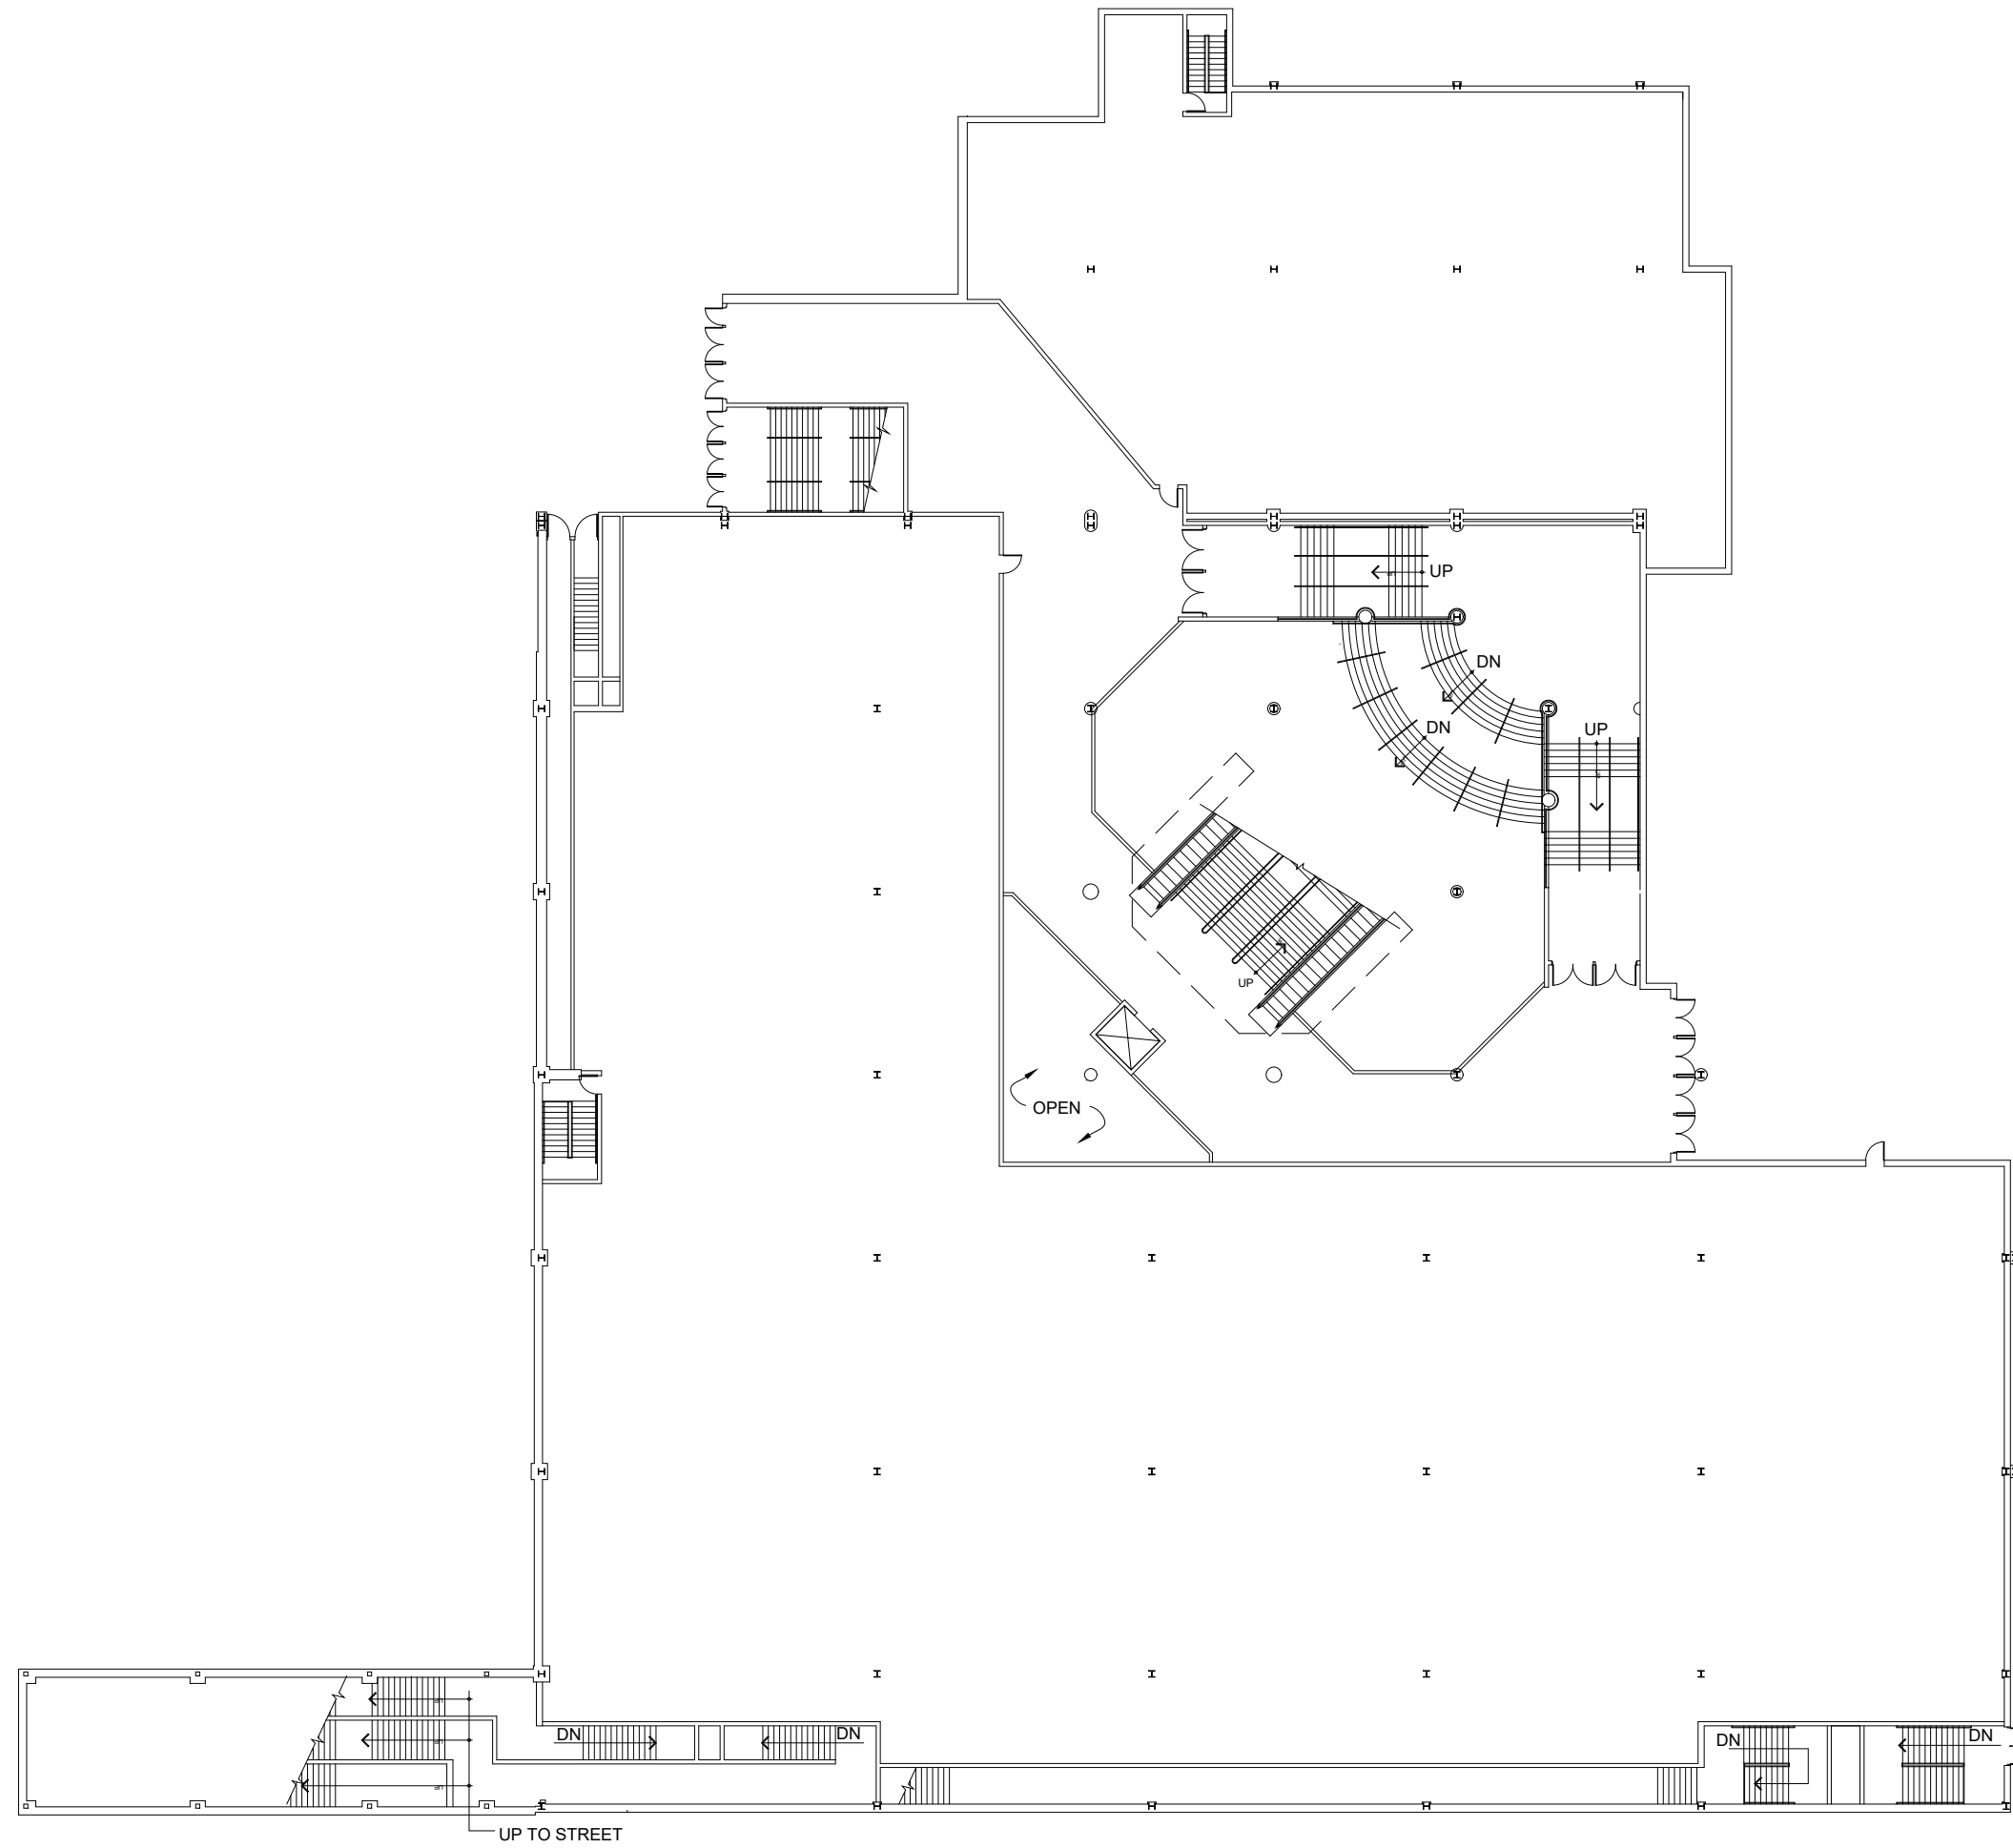

EXISTING CONDITIONS : (CINEMA) CELLAR LEVEL

SCALE: 1" = 30'-0"

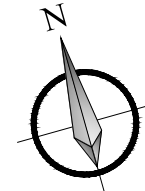

CONCOURSE PLAZA

220 161 ST. STREET - BRONX, NEW YORK



rosenbaumdesigngroup
architecture


Rand K. Rosenbaum **ARCHITECT**

2001 MARCUS AVENUE
LOBBY EAST WING
LAKE SUCCESS, NEW YORK 11042-1011

Tel: 516.616.6111
Fax: 516.616.6222
mail@r-d-g.com


08079.19

EX-C.0

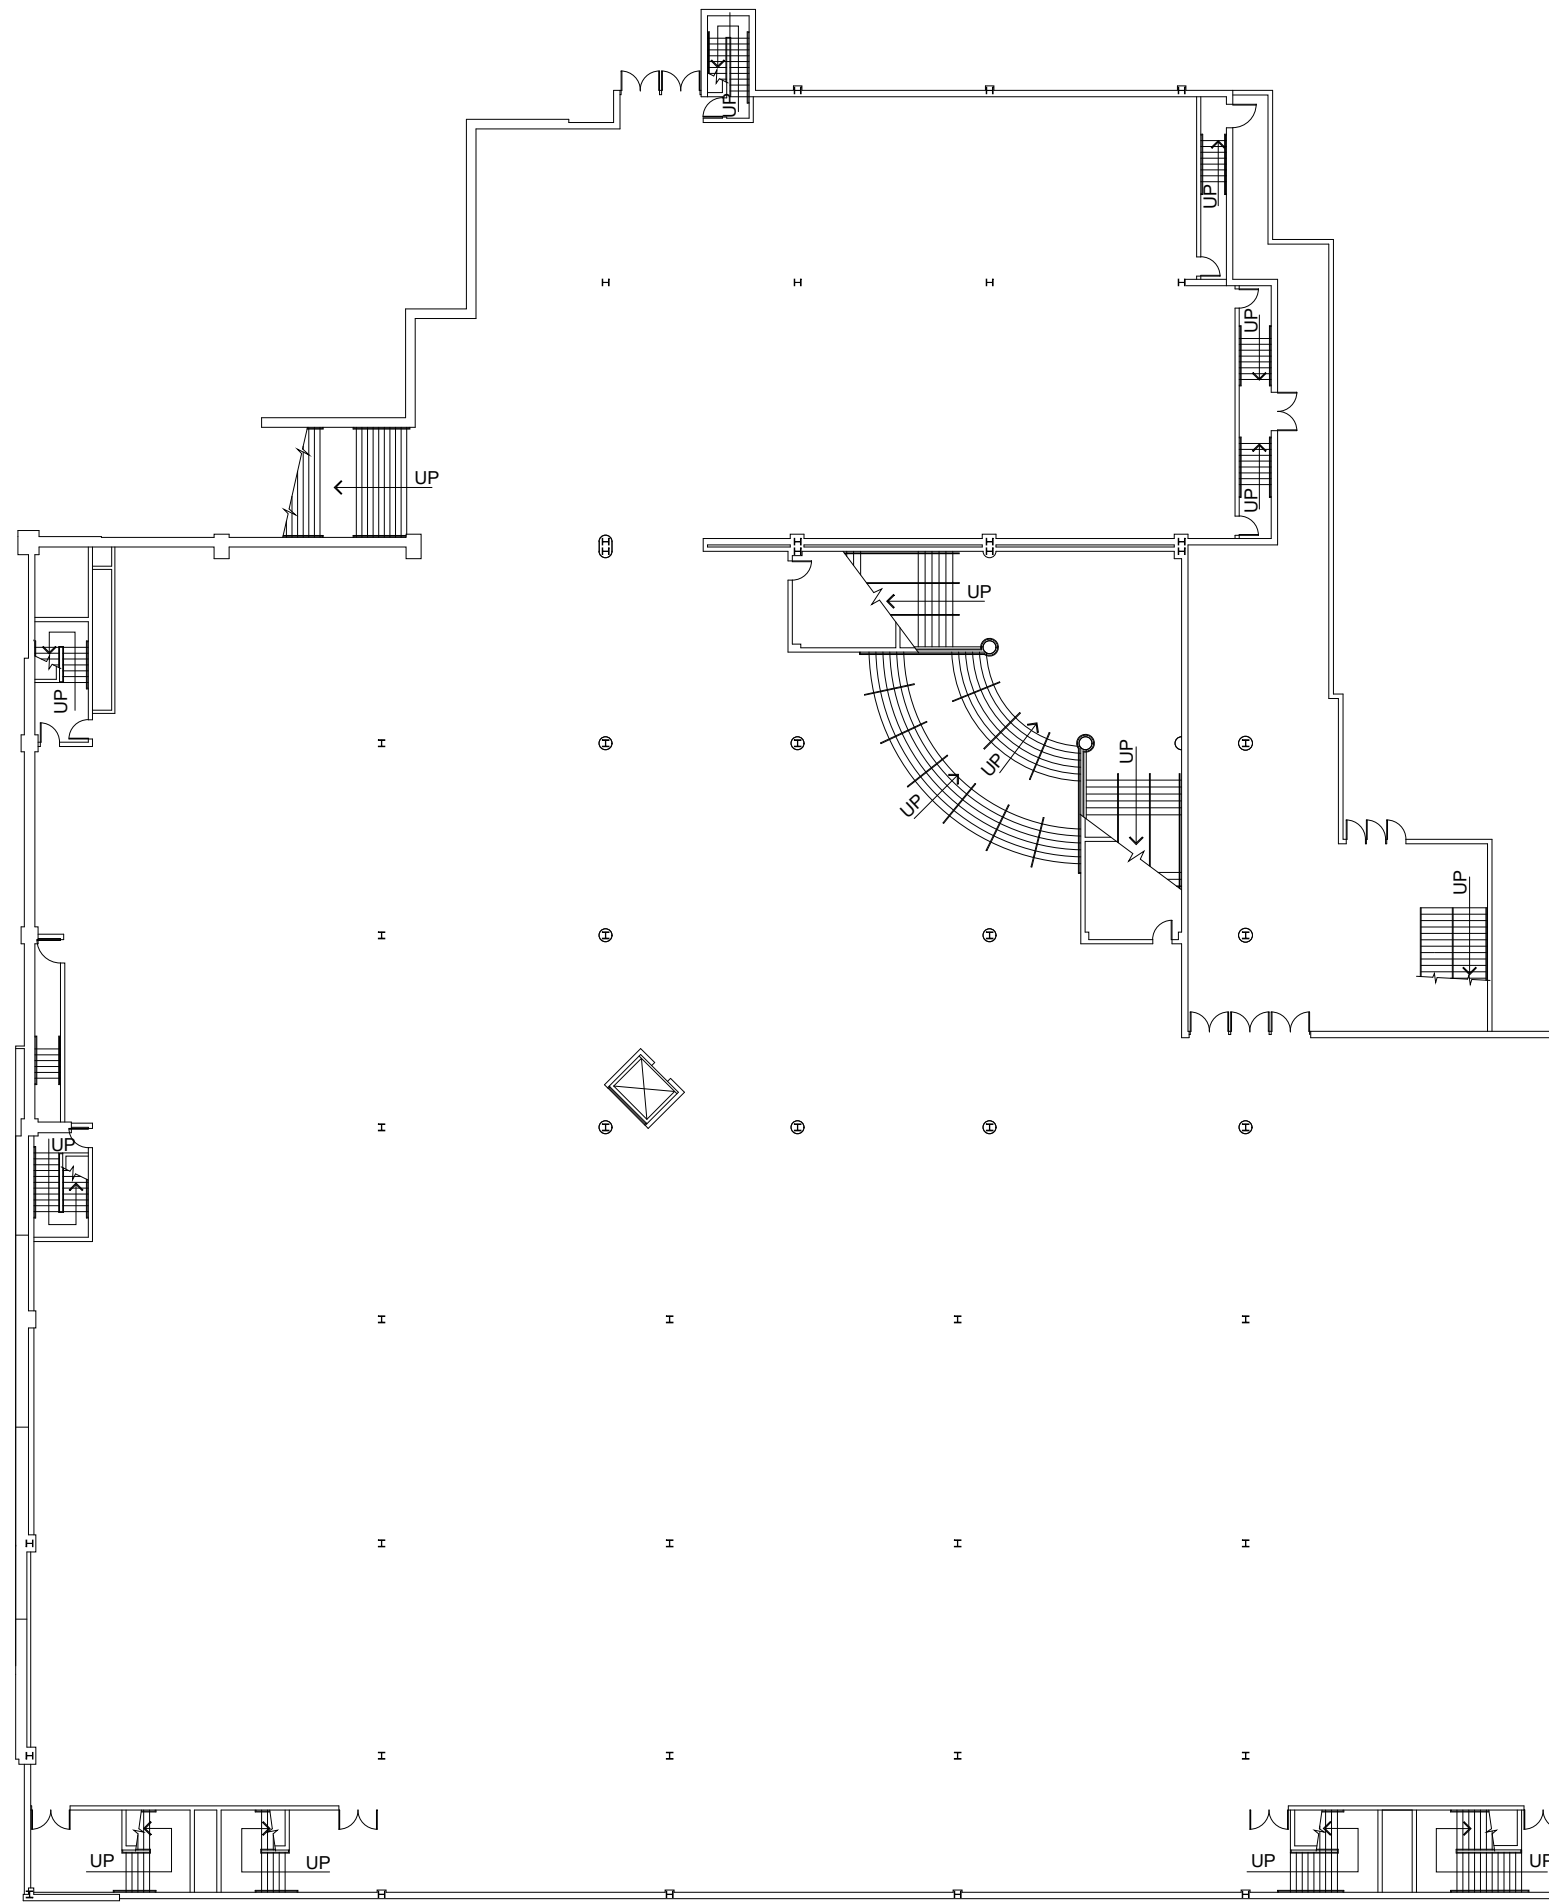

EXISTING CONDITIONS : (CINEMA) SUB-CELLAR LEVEL

SCALE: 1" = 30'-0"

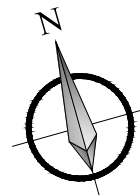

CONCOURSE PLAZA

220 161 ST. STREET - BRONX, NEW YORK



rosenbaumdesigngroup
architecture

Rand K. Rosenbaum **ARCHITECT**

2001 MARCUS AVENUE
LOBBY EAST WING
LAKE SUCCESS, NEW YORK 11042-1011

Tel: 516.616.6111
Fax: 516.616.6222
mail@r-d-g.com

06.03.2024

08079.19

EX-SC.0