


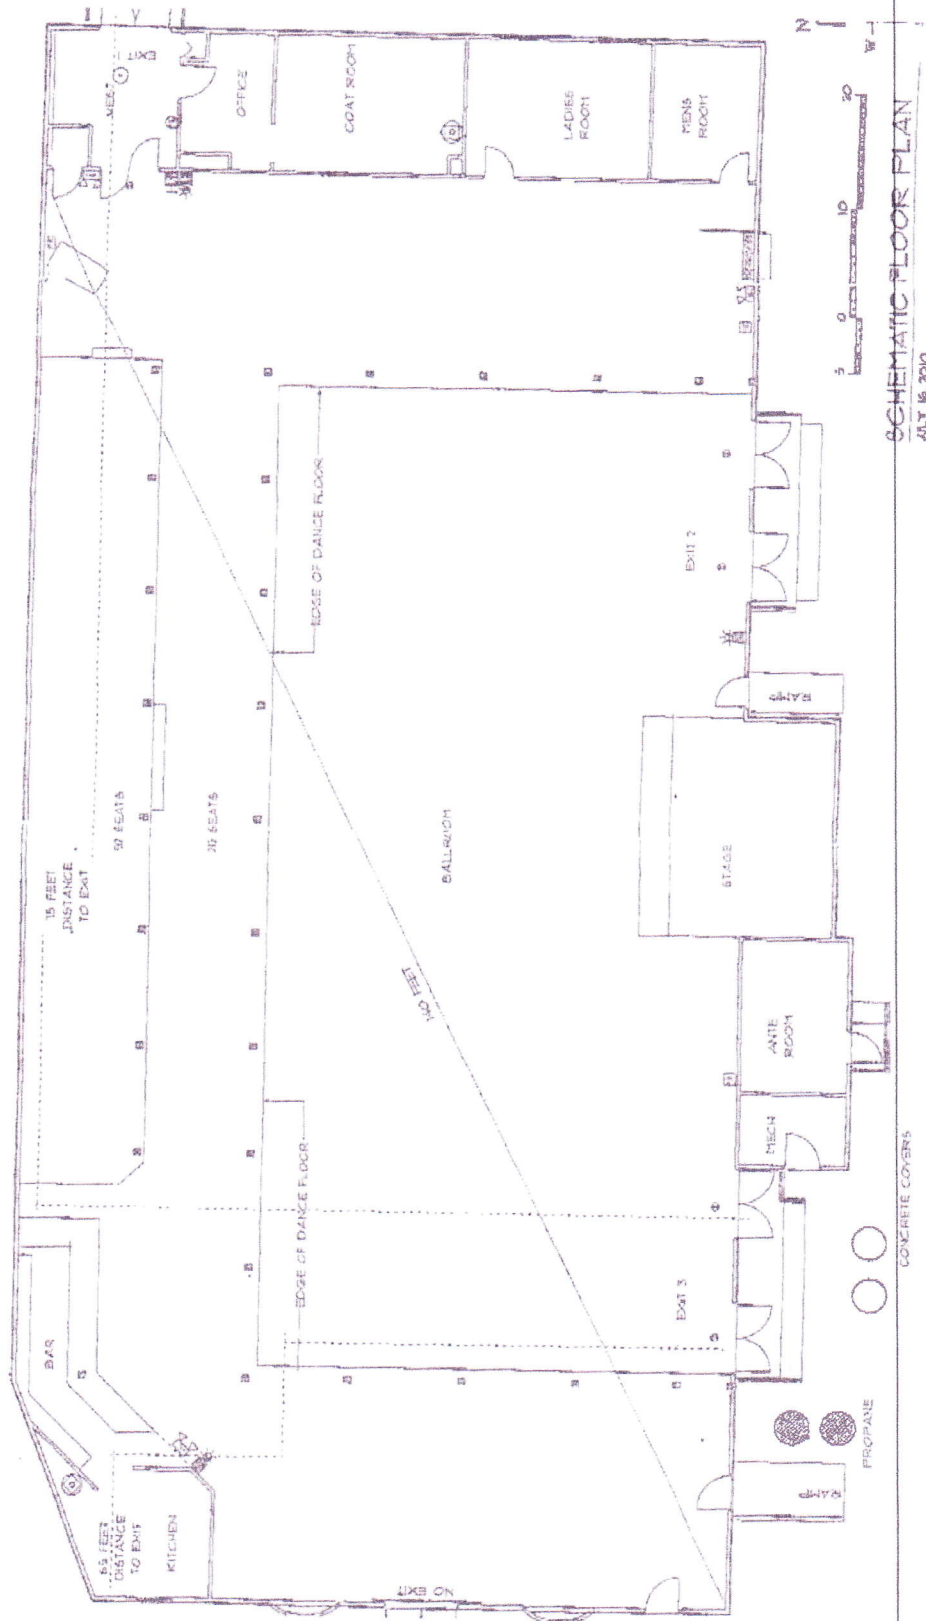

SCHEMATIC FLOOR PLAN

JULY 16, 2010

ROCKINGHAM BALLROOM
72 ASH SWAMP ROAD, NEW MARKET NH

MICHAEL J. KEANE ARCHITECTS, PLLC
101 KENT PLACE, NEW MARKET NH