

For Lease

Matter Park @ West Henderson

Southwest Corner of Raiders Way and Sunridge Heights Parkway, Henderson, NV 89052

Matter. Colliers

Location Highlights

- West Henderson submarket
- Neighboring Raiders Headquarters & Training Facility
- Access to I-15 via Starr Interchange and St. Rose Interchange
- Close proximity to Anthem, Inspirada and Henderson Executive Airport

Project Highlights

- ± 5.31 acres
- 2 Buildings
- ± 63,096 Total SF
- Divisible to ± 2,705 SF
- MR-MP Zoning
- Light Industrial & Warehouse
- Rear Loading Configuration
- Grade & Dock Level Loading Doors
- Office Spec Suites or BTS
- ± 20’ Clear Height
- Concrete Tilt Up Construction
- ESFR Fire Protection Systems
- Utility Providers: NV Energy, Southwest Gas and Cox






Matter Park
@ West Henderson
Select Units
For Lease

Matter Park
@ West Henderson

BUILDING 2
± 30,348 SF

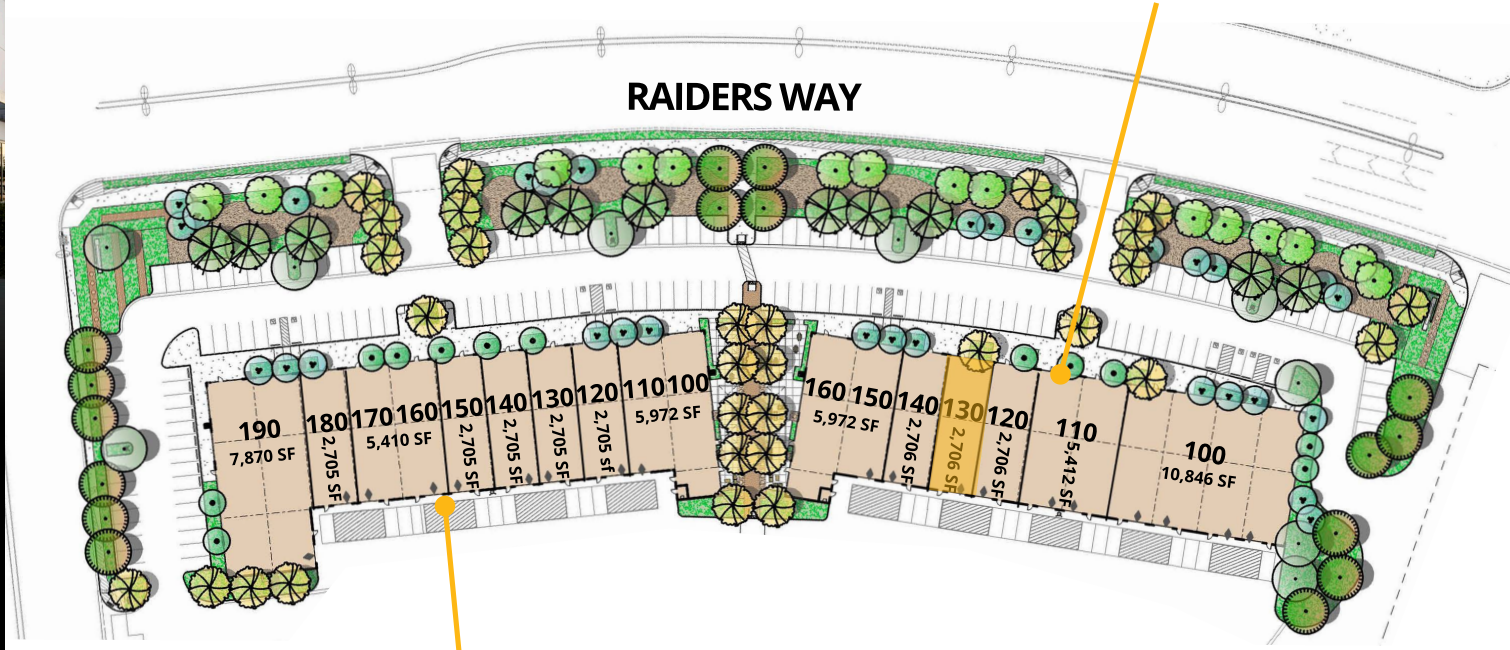

BUILDING 1
± 32,748 SF

AVAILABLE
GRADE-LEVEL DOORS
DOCK-HIGH DOORS

Matter. Colliers

Matter Park
@ West Henderson


1395 Raiders Way

Suite 130 - ± 2,705 SF

Building Specifications

- ± 30,348 SF
- Divisible to ± 2,705 SF
- 10 Grade Level Doors (±12’ x ±14’)
- ± 20’ Clear Height
- Column Spacing (Typical) 30’ x 50’, 30’ x 40’
- ± 800 Amps/Building, 277/480 V
- TPO Roof
- 6” Thick 4500 PSI Floor Slabs
- R-19 Insulation
- Eaporative Cooled Warehouse
- Building Parking Provided: 88
- Parking Ratio: 1/300 SF Office and 1/1250 SF Warehouse

RAIDERS WAY

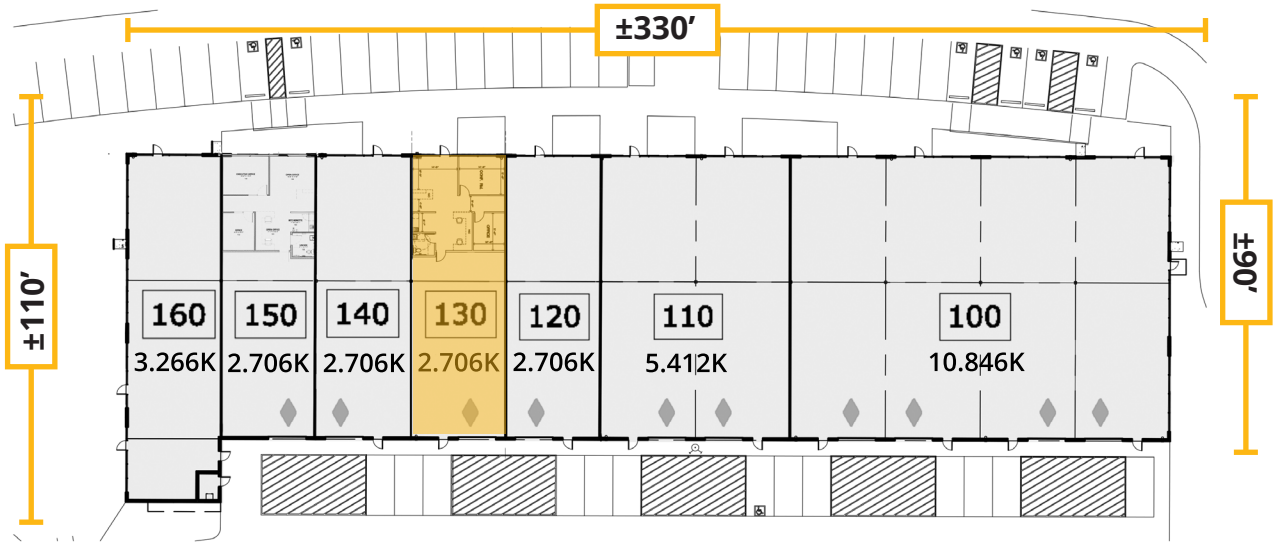

GRADE-LEVEL DOORS

AVAILABLE

SUITE	TOTAL SF	GRADE LEVEL DOORS	CLEAR HEIGHT	RATE
130	± 2,706 SF	1 (12’ x 14’)	± 20’	Call for Pricing

Matter Park
@ West Henderson


1395 Raiders Way

Suite 130

Suite Specifications


- ± 2,705 Total SF
- ± 870 Office SF
- ±1,835 Warehouse SF
- One (1) ±12’ X ±14’ Grade Door
- ± 20’ Clear Height
- ± 125 Amps, 277/480V, 3-Phase Power

RAIDERS WAY

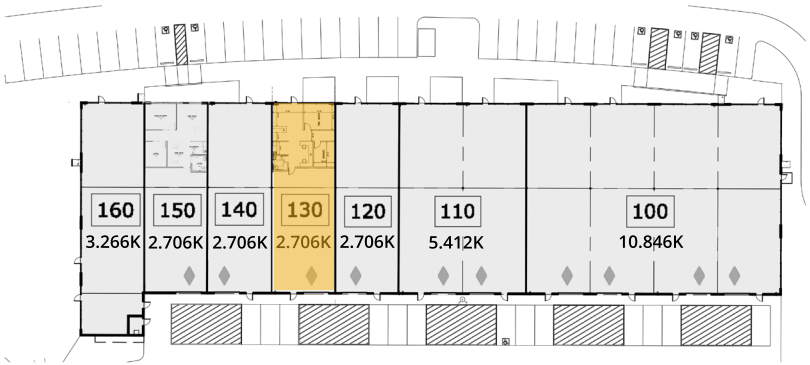

GRADE-LEVEL DOORS

AVAILABLE

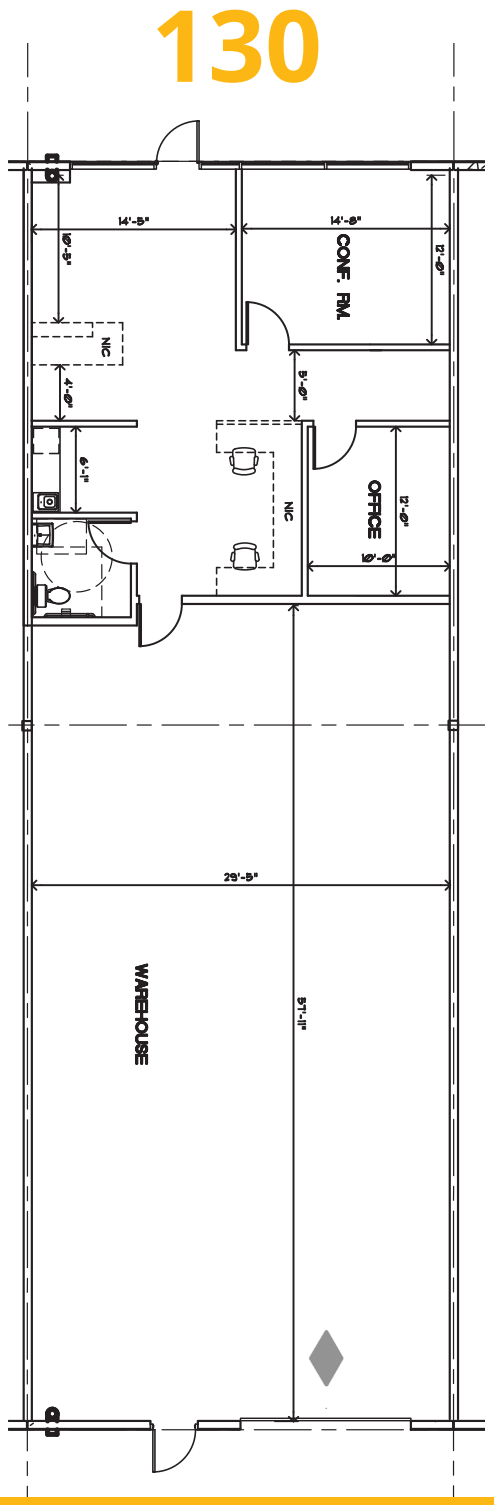

Matter. Colliers



Matter. Colliers



Colliers

Matter.

Leasing Contact
Jerry Doty, SIOR
Colliers
leasing by DSD Industrial
jerry.doty@colliers.com
702-836-3735
License # NV-S.172045

Leasing Contact
Morgan Elson
Colliers
leasing by DSD Industrial
morgan.elson@colliers.com
702-836-3710
License # NV-S.0184877

Leasing Contact
Paul Sweetland, SIOR
Colliers
leasing by DSD Industrial
paul.sweetland@colliers.com
702-836-3750
License # NV-S.43604

The information furnished has been obtained from sources we deem reliable and is submitted subject to errors, omissions and changes. Although Colliers Nevada, LLC, Matter Real Estate Group and related entities have no reason to doubt its accuracy, we do not guarantee it. All information should be verified by the recipient prior to lease, purchase, exchange or execution of legal documents.