Possible Modifications

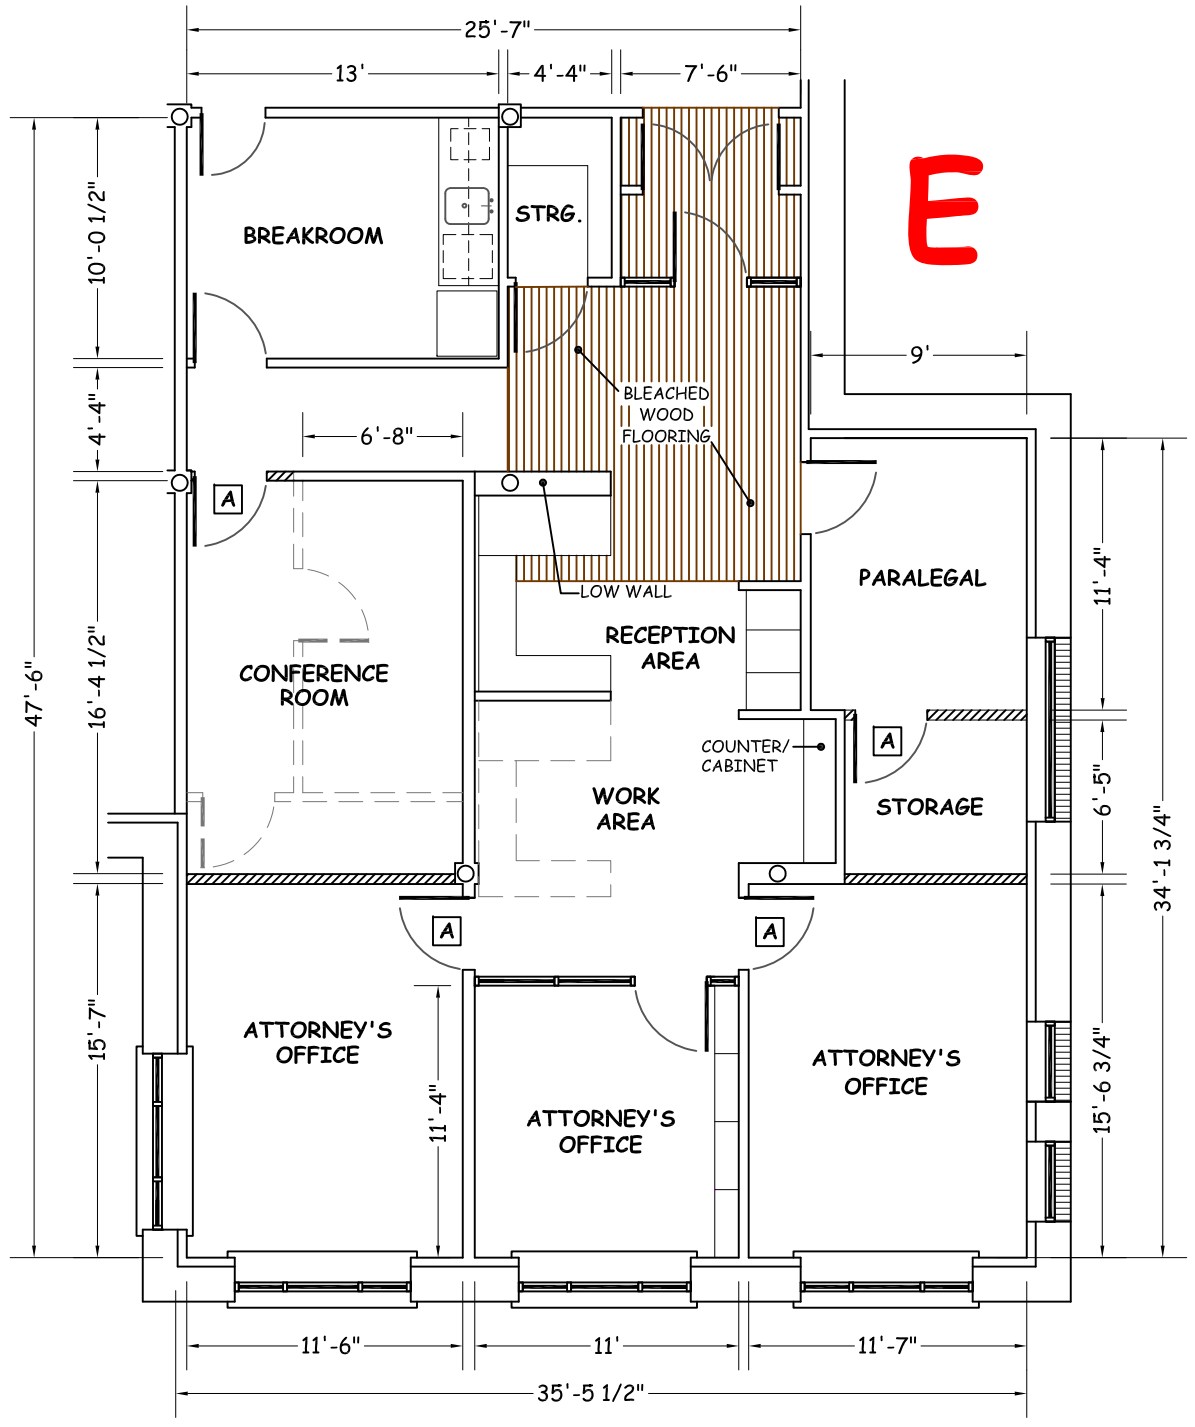

WALLS TO BE REMOVED	
EXISTING WALLS	
NEW WALL	
NEW 3'-0" DOOR	A

PROPOSED FLOOR PLAN - SUITE 201

SCALE: 1/8" = 1' 0"

ATTORNEY SUITE RENOVATIONS

5 DAUPHIN STREET - SUITE 201
MOBILE, AL 36602