


PROXIMITY PLAN

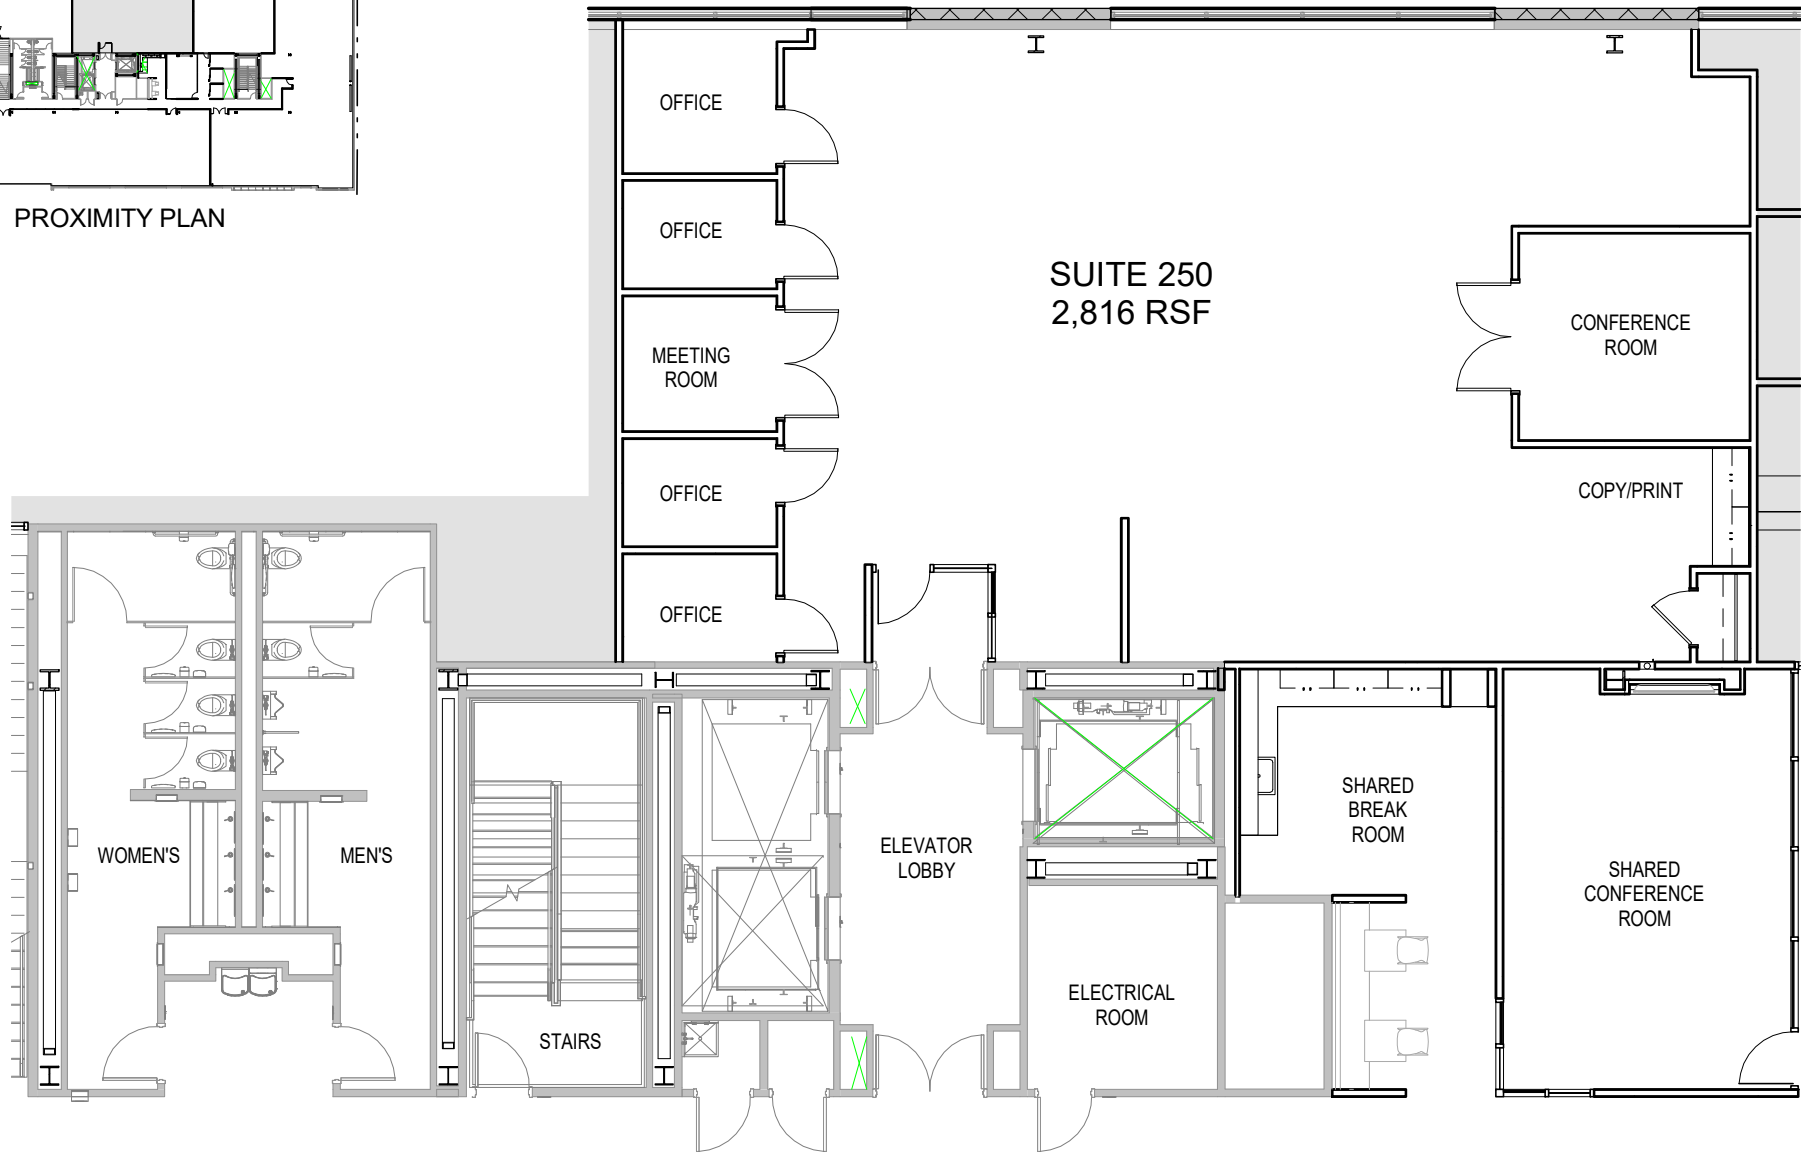

SUITE 250 - MARKETING PLAN



DAVIS
PARTNERSHIP
ARCHITECTS

PROJECT

CATALYST

3513 BRIGHTON BLVD.
DENVER, CO 80216

DRAWING

STE 250 - MARKETING PLAN

PROJECT NO: 16115.00

SCALE: As indicated

ISSUE DATE:

08/26/20

SHEET

STE250