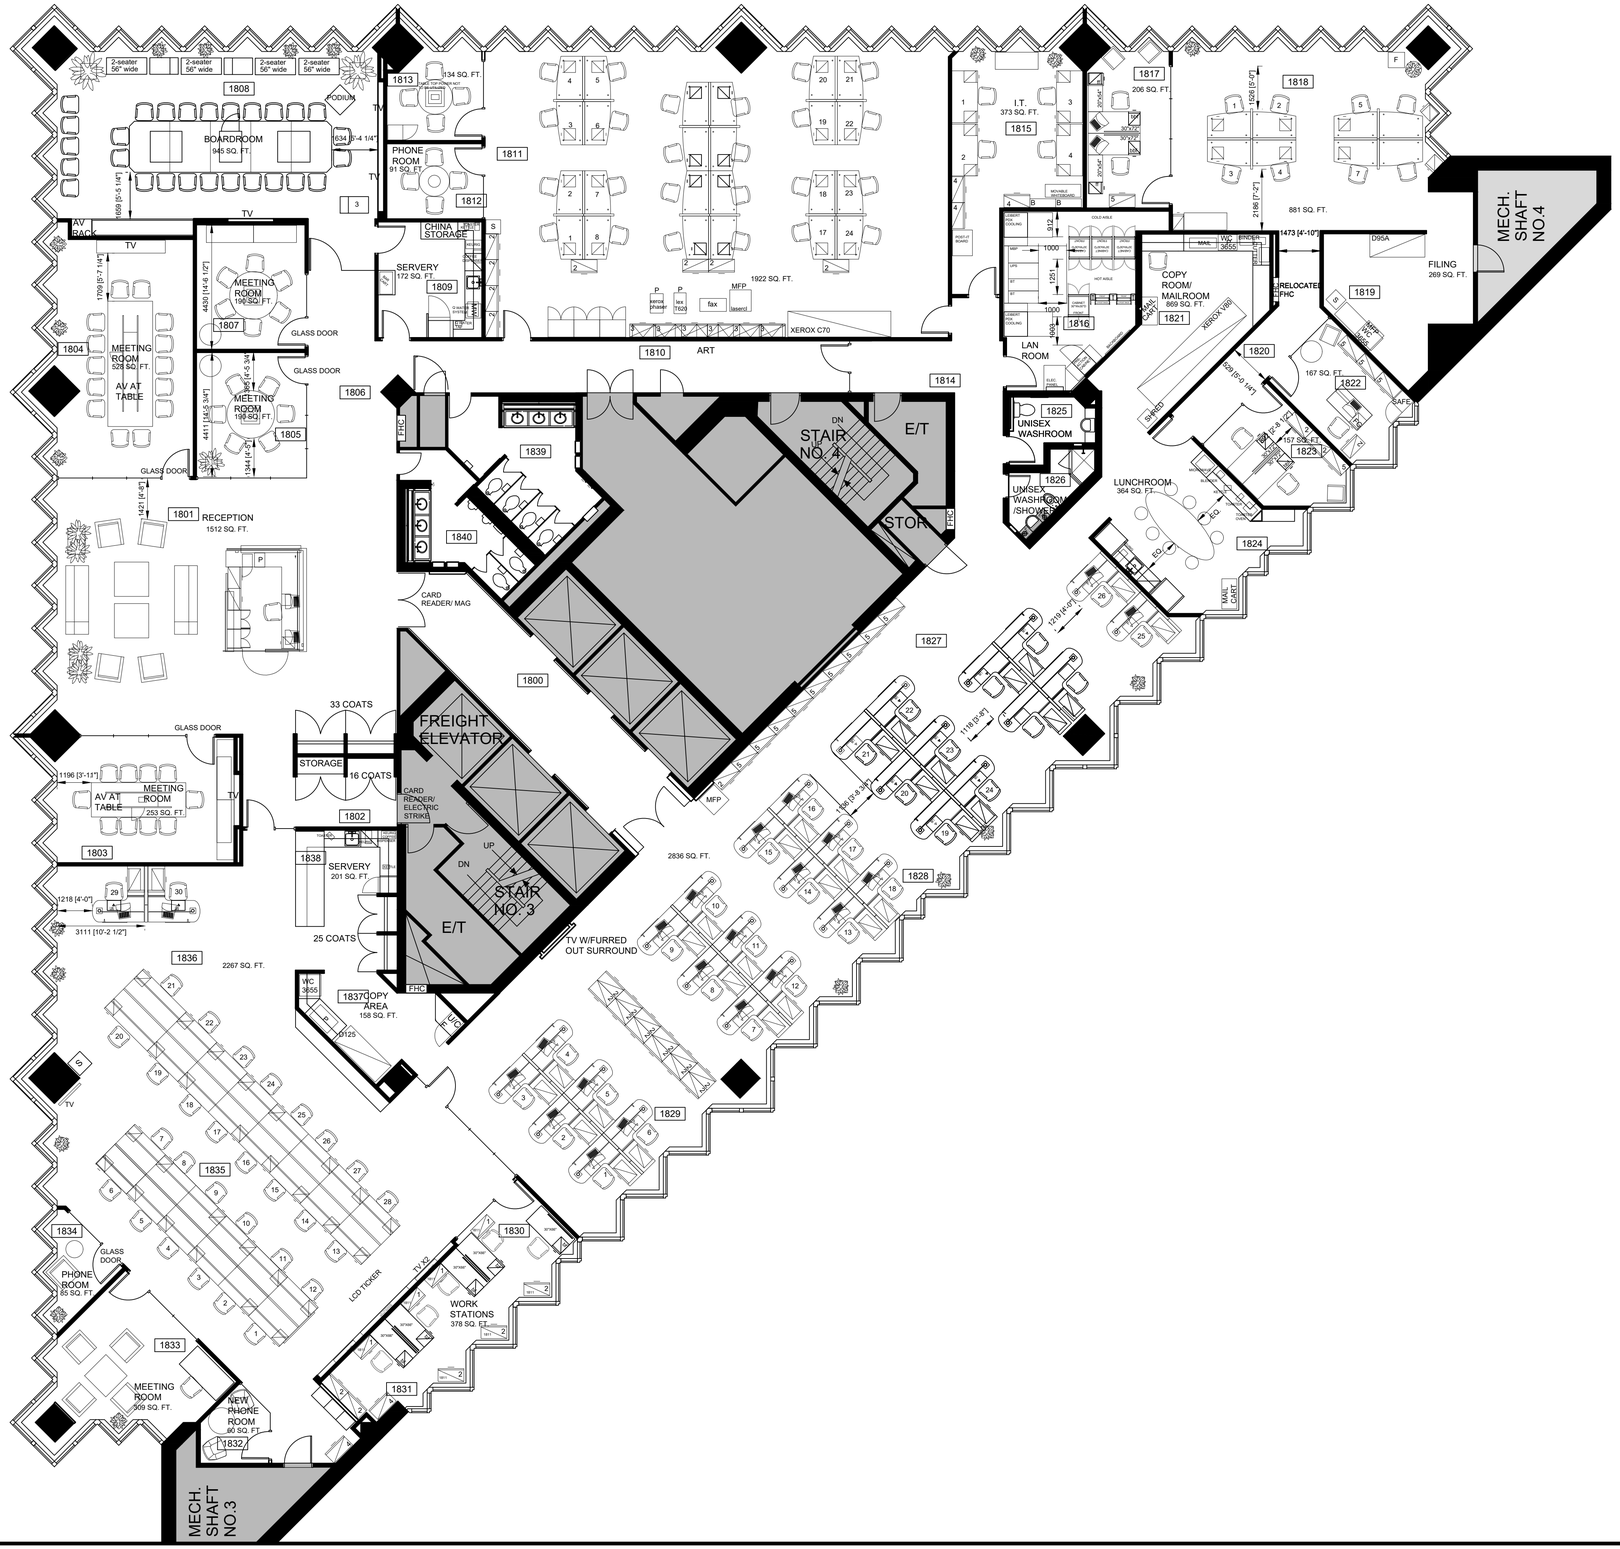

NOTES:

1. DO NOT SCALE THE DRAWING. CHECK ALL DIMENSIONS ON SITE AND REPORT DISCREPANCIES TO THE DESIGNER BEFORE PROCEEDING.
2. ALL DRAWINGS AND RELATED DOCUMENTS ARE THE PROPERTY OF THE DESIGNER. REPRODUCTION IN WHOLE OR IN PART IS FORBIDDEN WITHOUT THE PRIOR CONSENT OF THE DESIGNER. THESE DRAWINGS AND DOCUMENTS MAY NOT BE USED FOR ANY PURPOSES OTHER THAN FOR WHICH THEY WERE PREPARED.

ISSUE

NO.	DATE	DESCRIPTION

NO.	DATE	DESCRIPTION

REVISIONS

NORTH

Ray

128 Sterling Road,Toronto, ON M6R 2B7
416.538.1335 meetray@rca.on.ca
www.rca.on.ca

PROJECT

CLIENT

DRAWN BY	KM	DATE DRAWN	04JUN21
APPROVED	TA	DATE ISSUED	08MAR22
CHECKED	TA	SCALE	1/8"=1'-0"

SHEET TITLE

FEASIBILITY PLAN
PHASE 1

JOB NUMBER	DRAWING NUMBER
751-020	PO-2

N:\PROJECTS\COR-751\COR-020\FEA-PH\DRAW\PLANS\18TH FLOOR PLANS PO-2.DWG PRINTED ON TUESDAY MARCH 8, 2022 AT 16:50 HOURS