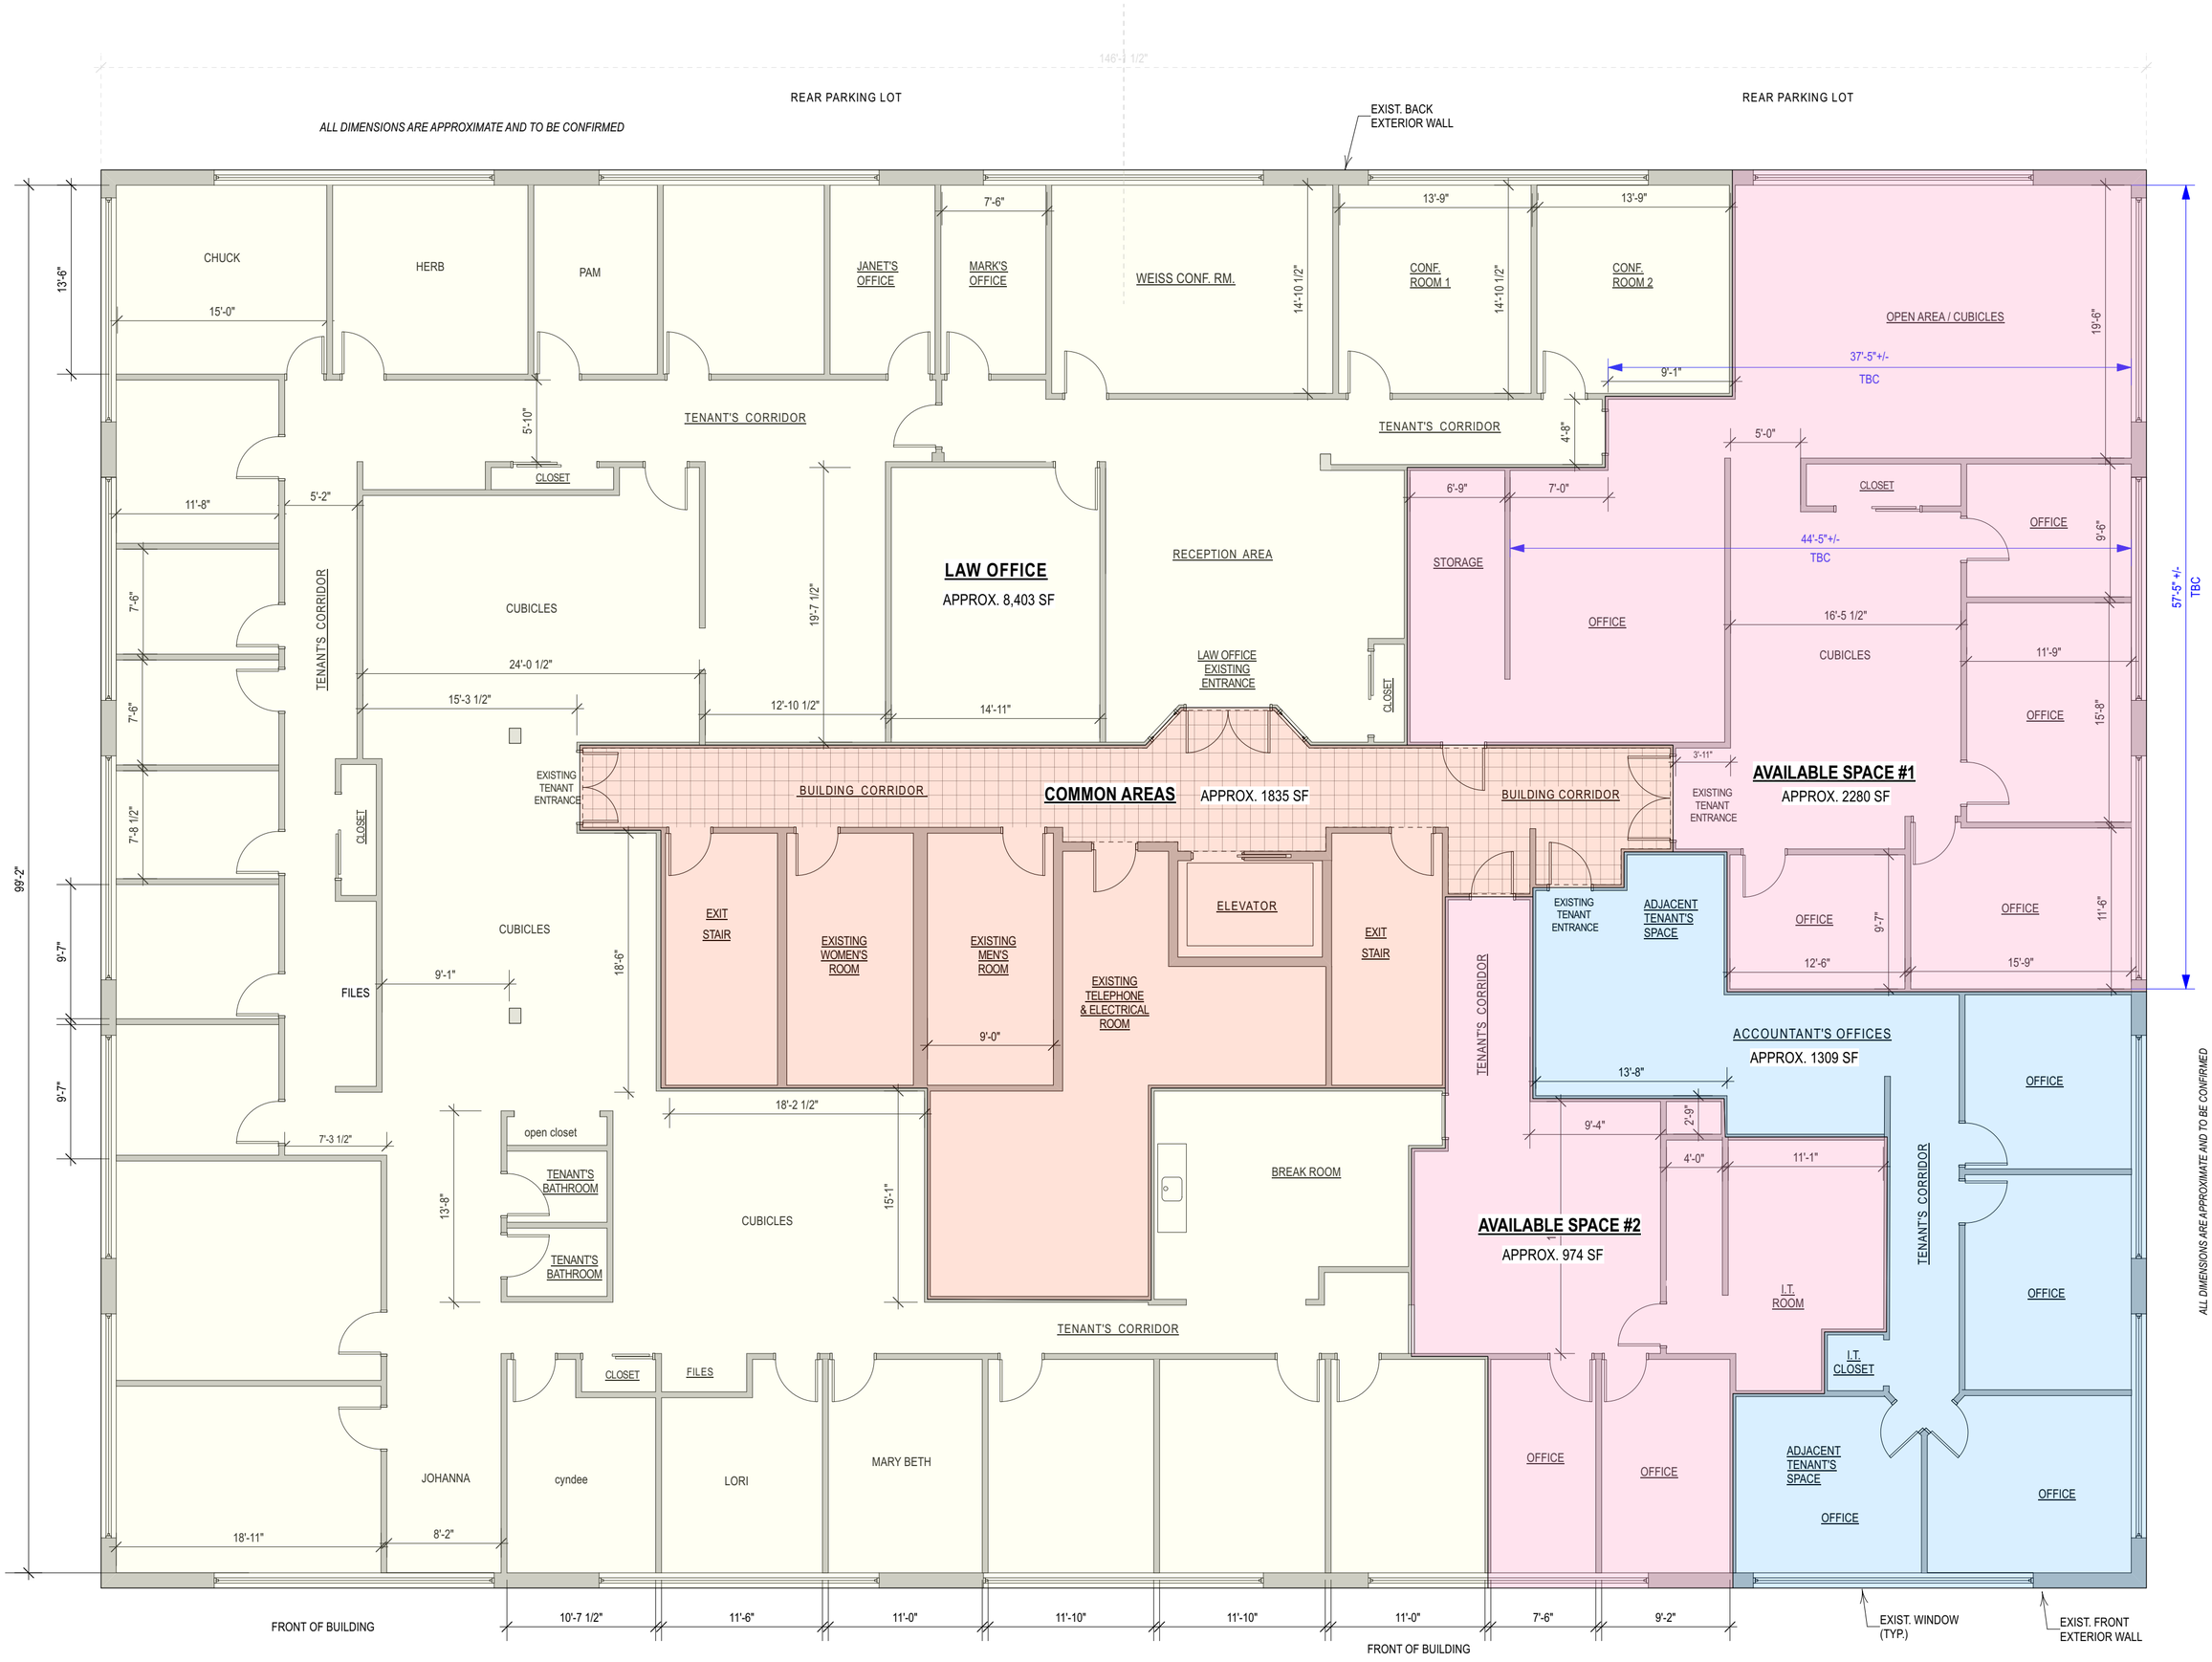

PRELIMINARY JUNE 20, 2024

PROPOSED SECOND FLOOR PLAN

0 5 10 15 20 FT

SUBJECT TO BUILDING DEPT. APPROVAL

ALL WALLS AND DOORS ARE EXISTING / ALL CONDITIONS TO BE VERIFIED

ALL DIMENSIONS ARE APPROXIMATE AND TO BE CONFIRMED

340 NORTH AVENUE
CRANFORD, NJ

Date: 6/20/24
Time: 1:30:17 PM
File name: 340north 2ndFlr 240620.vwx