



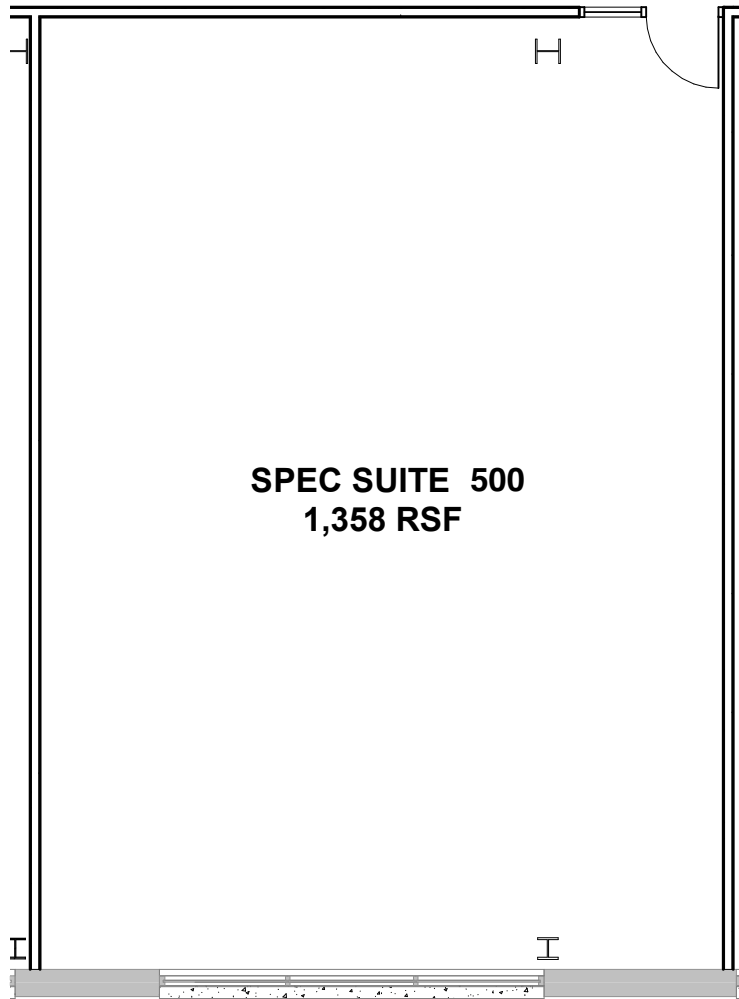

1 CATALYST - SPEC SUITE 500

1/8" = 1'-0"

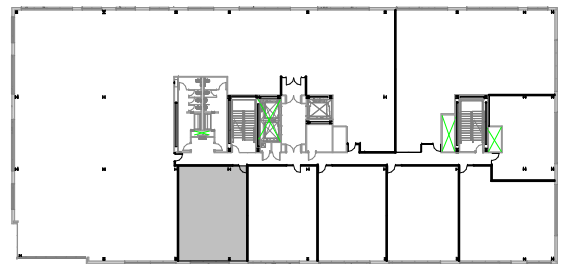

PROXIMIYT PLAN



DAVIS
PARTNERSHIP
ARCHITECTS

Denver | 2901 Blake Street, Suite 100, Denver, CO 80205
303.861.8555

Project Title: CATALYST - LEVEL 5 SPEC SUITES
CATALYST
3513 BRIGHTON BLVD. STE 510 - 560
DENVER, CO 80216

Sheet Title: STE 510 EXHIBIT

DPA Project: 16115.31

Reference:

ISSUE / REVISION

Sheet Number:

STE 510

DATE

NO.

10/2/2018 10:28 21 AM

COPYRIGHT - DAVIS PARTNERSHIP, P.C.