



Office/Industrial Space for Lease

Paul Bickford

Vice President
+1 952 897 7732
paul.bickford@colliers.com

Rob Brass

Senior Vice President
+1 952 897 7757
rob.brass@colliers.com

1600 Utica Avenue S Ste 300
St. Louis Park, MN 55416
P: +1 952 897 7700
colliers.com
mnshowroom.com

Owned by
Washington Capital
MANAGEMENT, INC.

Polaris Business Centre I 2355 Polaris Lane N, Plymouth



Building Amenities

- > 52,151 SF light industrial bldg
- > 17 building development totaling 840,000 SF
- > Expansion capabilities within the portfolio
- > Zoned PUD, Planned Unit Development
- > Built in 1998
- > 18' clear height
- > Dock & drive-in loading
- > Class "A" brick & ribbon-glass facility
- > 150 parking stalls - 2.88/1000
- > Great access to I-494 & Hwy 55
- > Near many area amenities
- > Individual signage for each suite

Copyright © 2025 Colliers International. Information herein has been obtained from sources deemed reliable, however its accuracy cannot be guaranteed. The user is required to conduct their own due diligence and verification.

For Lease

Polaris Business Centre | > Plat

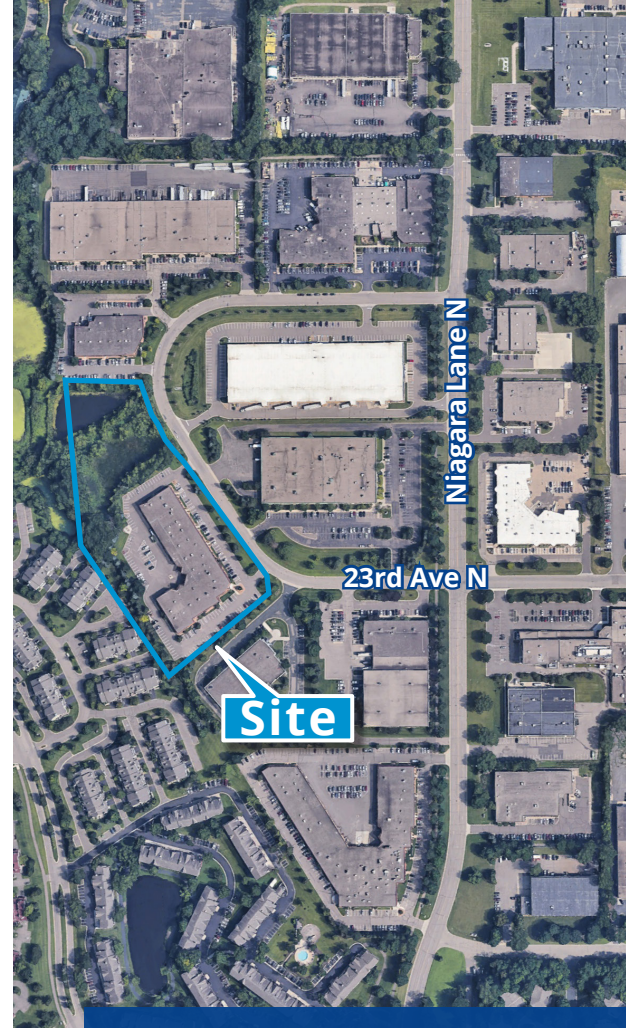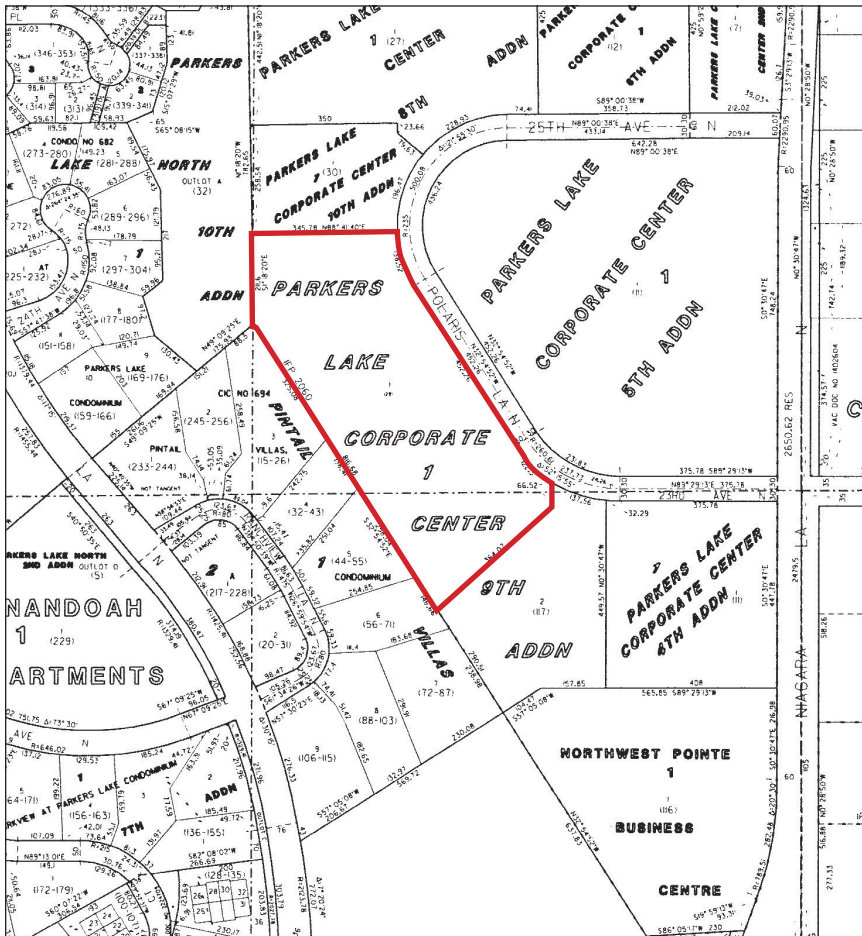

Contact us:


Paul Bickford

Vice President
+1 952 897 7732
paul.bickford@colliers.com

Rob Brass

Senior Vice President
+1 952 897 7757
rob.brass@colliers.com

Map

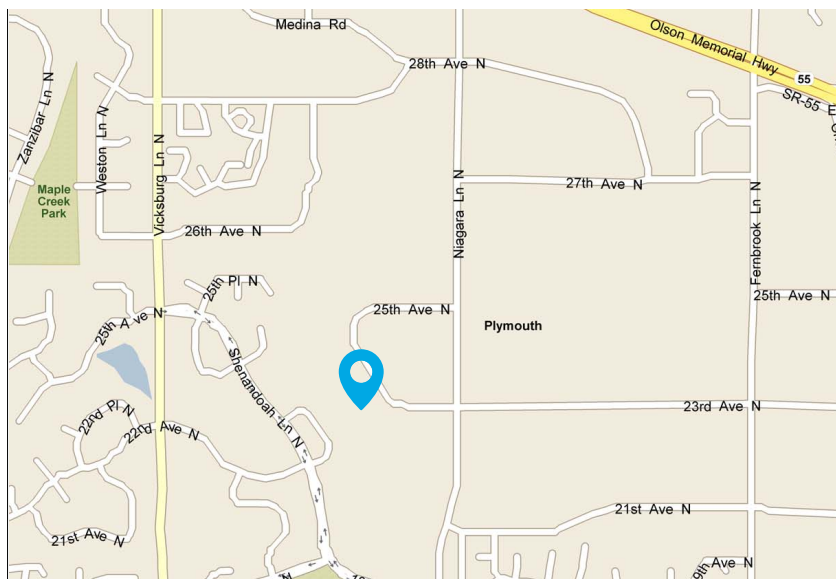

Colliers

1600 Utica Avenue S Ste 300
St. Louis Park, MN 55416
P: +1 952 897 7700
colliers.com
mnshowroom.com

Polaris Business Centre I

2355 Polaris Lane N | Plymouth, MN 55447

Property Address:

2355 Polaris Lane N
Plymouth, MN 55447

Zoning:

PUD, Planned Unit Development

Building Square Feet:

52,151 SF Total

Net Rental Rate:

\$13.00 PSF Office/Tech/Cleanroom
\$ 7.50 PSF Warehouse

Currently Available:**Suite 100**

16,329 SF Total
14,845 SF Office/Tech/Cleanroom
1,484 SF Warehouse
• Five (5) drive-ins (4 are glassed in)

2025 Est CAM/RE Taxes:

\$2.53 PSF CAM
\$4.82 PSF RE Taxes
\$7.35 PSF Total

Parking:

150 stalls or 2.88/1000

Year Built:

1998

Clear Height:

18'

Amenities:

- Class 10,000 cleanroom available
- 17 building development totaling 840,000 SF
- Expansion capabilities within the portfolio
- Class "A" brick & ribbon-glass facility
- Energy efficient vestibules at each accented entryway
- Individual signage for each suite
- Great access to Hwy 169
- Near many area amenities

**For leasing information, contact:**

Paul Bickford

952 897 7732

paul.bickford@colliers.com

Rob Brass

952 897 7757

rob.brass@colliers.com

Colliers International | Minneapolis-St. Paul
1600 Utica Ave S Ste 300, St. Louis Park, MN 55416
www.colliers.com




SUITE 100
VACANT
OFFICE 14,845 S.F.
TECH 0 S.F.
WAREHOUSE 1,428 S.F.
BLDG M/E 56 S.F.
TOTAL 16,329 S.F.
EXP: --

SUITE 104
UNITED OPERATIONS, INC.

SUITE 116
ESI

SUITE 120
ESI

SUITE 130
PILATES MN LLC

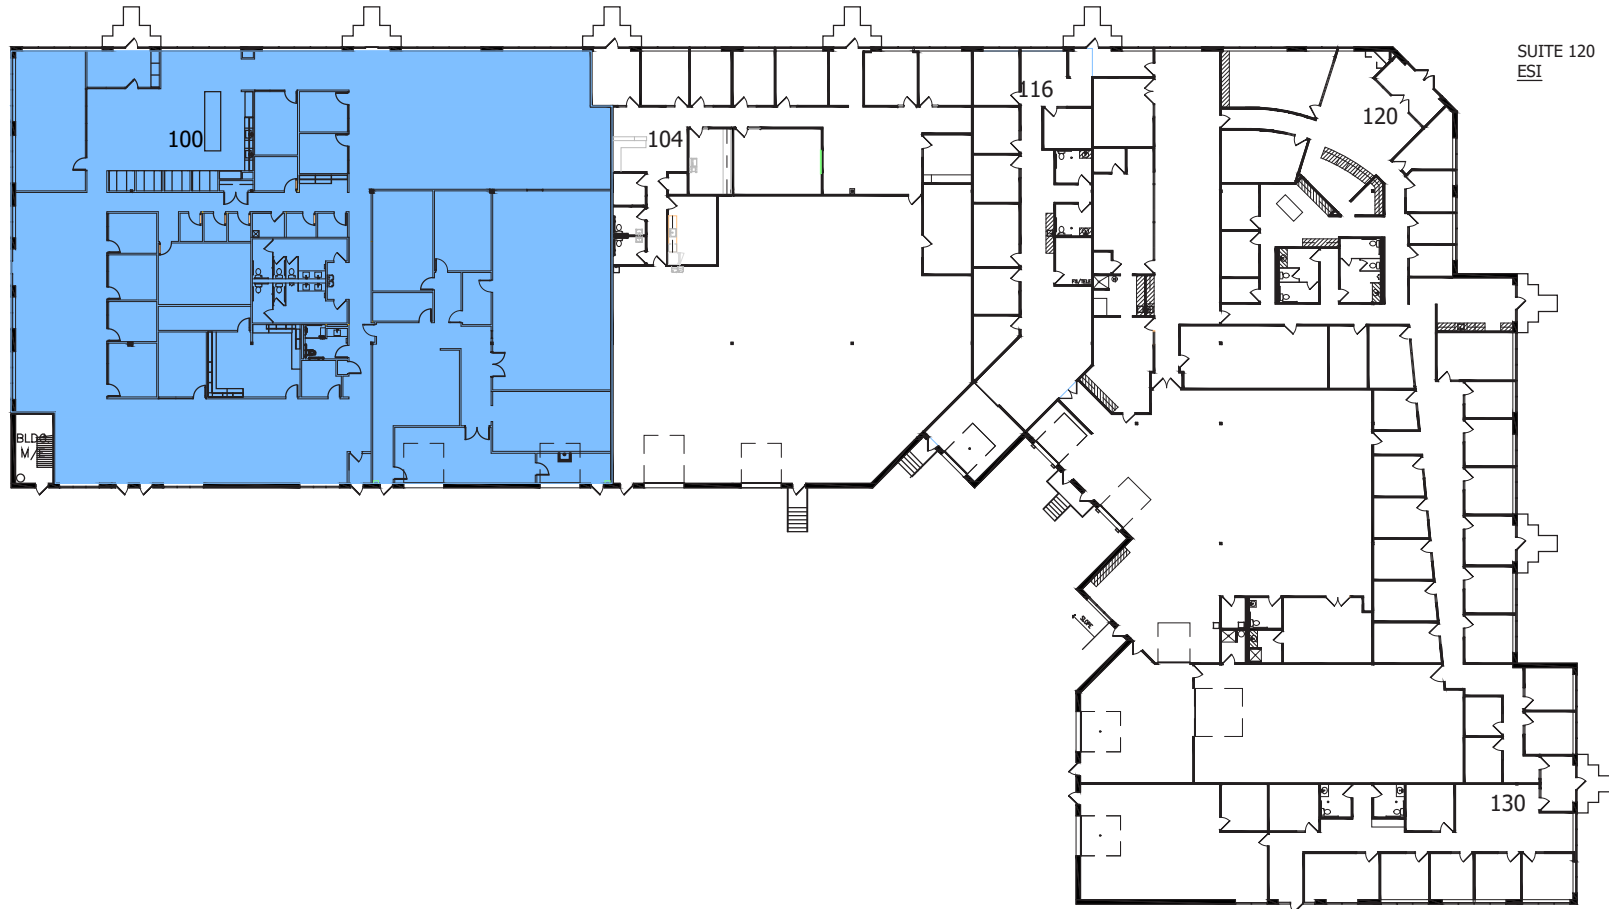

1
1

BUILDING KEY PLAN

14.0001450.000/ TTL

06/17/2025
NOT TO SCALE



LEASED & MANAGED BY:



POLARIS BUSINESS CENTRE
2355 POLARIS LANE NORTH
PLYMOUTH, MINNESOTA


NELSON

901 Marquette Avenue South - Suite 2850
Minneapolis, MN 55402
Contact: Tiffany Townsend
Phone: (612) 370-1594

SQUARE FOOTAGE SUMMARY



OFFICE
WAREHOUSE
BLDG M/E
TOTAL

14,845 SF
1,428 SF
56 SF
16,329 RSF

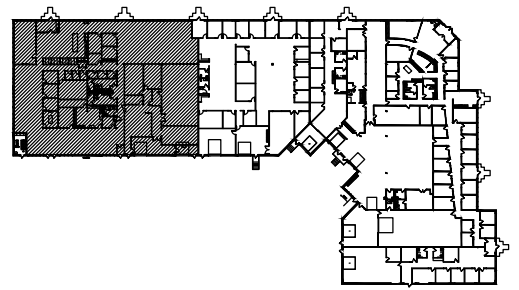

KEY PLAN

NOT TO SCALE

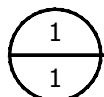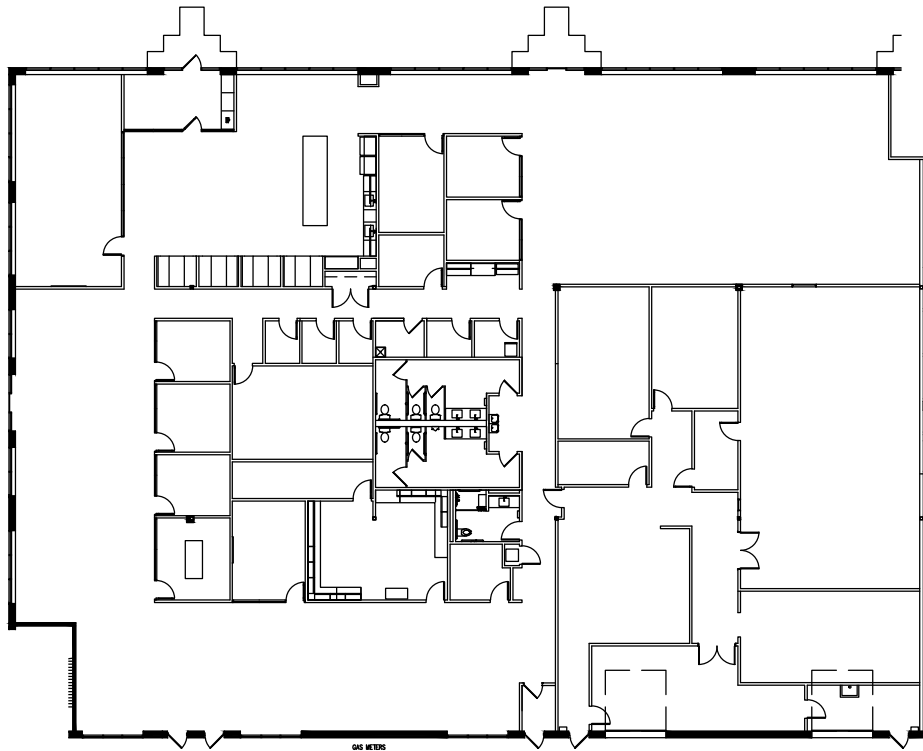

FLOOR PLAN - SUITE 100

24.0001760.000

09-19-24

SCALE: 1/32" = 1'-0"



LEASED & MANAGED BY:



**POLARIS BUSINESS
CENTRE**
2355 POLARIS LANE NORTH
PLYMOUTH, MN

NELSON

901 Marquette Avenue South - Suite 2850
Minneapolis, MN 55403
Contact: Tiffany Townsend
Phone: (612) 370-1594

