



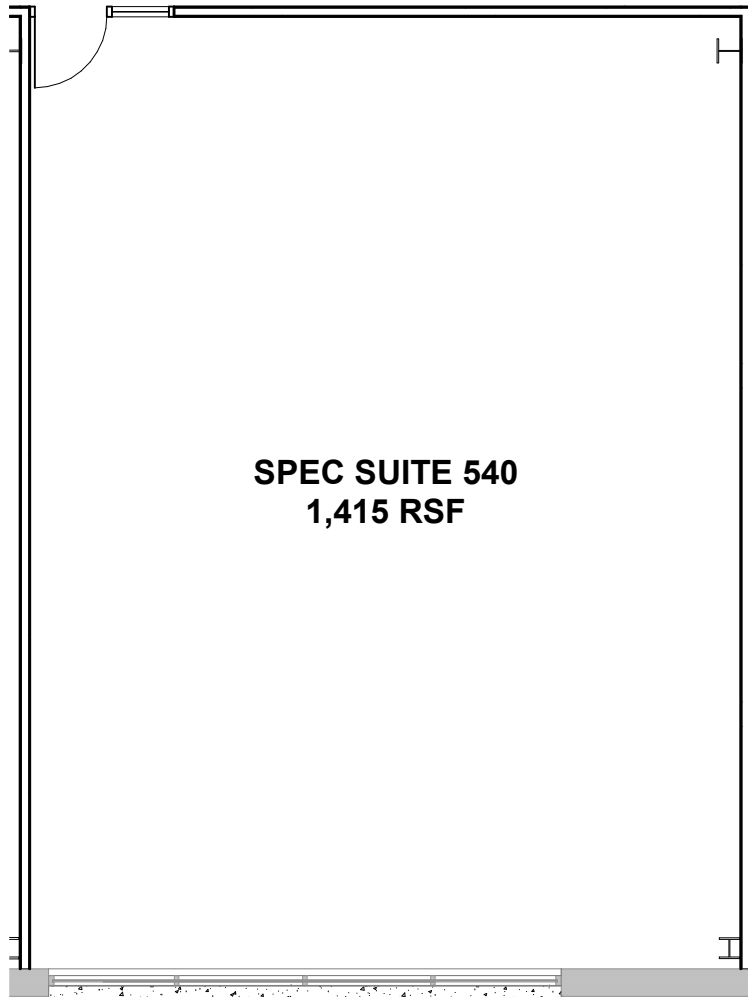

1

CATALYST - SPEC SUITE 540

1/8" = 1'-0"

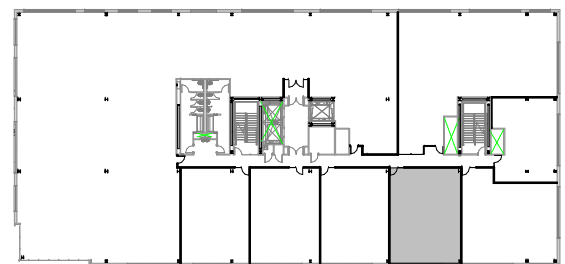

PROXIMITY PLAN



DAVIS
PARTNERSHIP
ARCHITECTS

Denver | 2001 Blake Street, Suite 100, Denver, CO 80205
303.861.8555

Project Title: CATALYST - LEVEL 5 SPEC SUITES
CATALYST
3513 BRIGHTON BLVD. STE 510 - 560
DENVER, CO 80216

Sheet Title: STE 540 EXHIBIT

DPA Project: 16115.31

Reference:

ISSUE / REVISION

Sheet Number:

STE 540

DATE

NO.

10/2/2018 10:28:31 AM

COPYRIGHT © DAVIS PARTNERSHIP, P.C.