


KEY PLAN

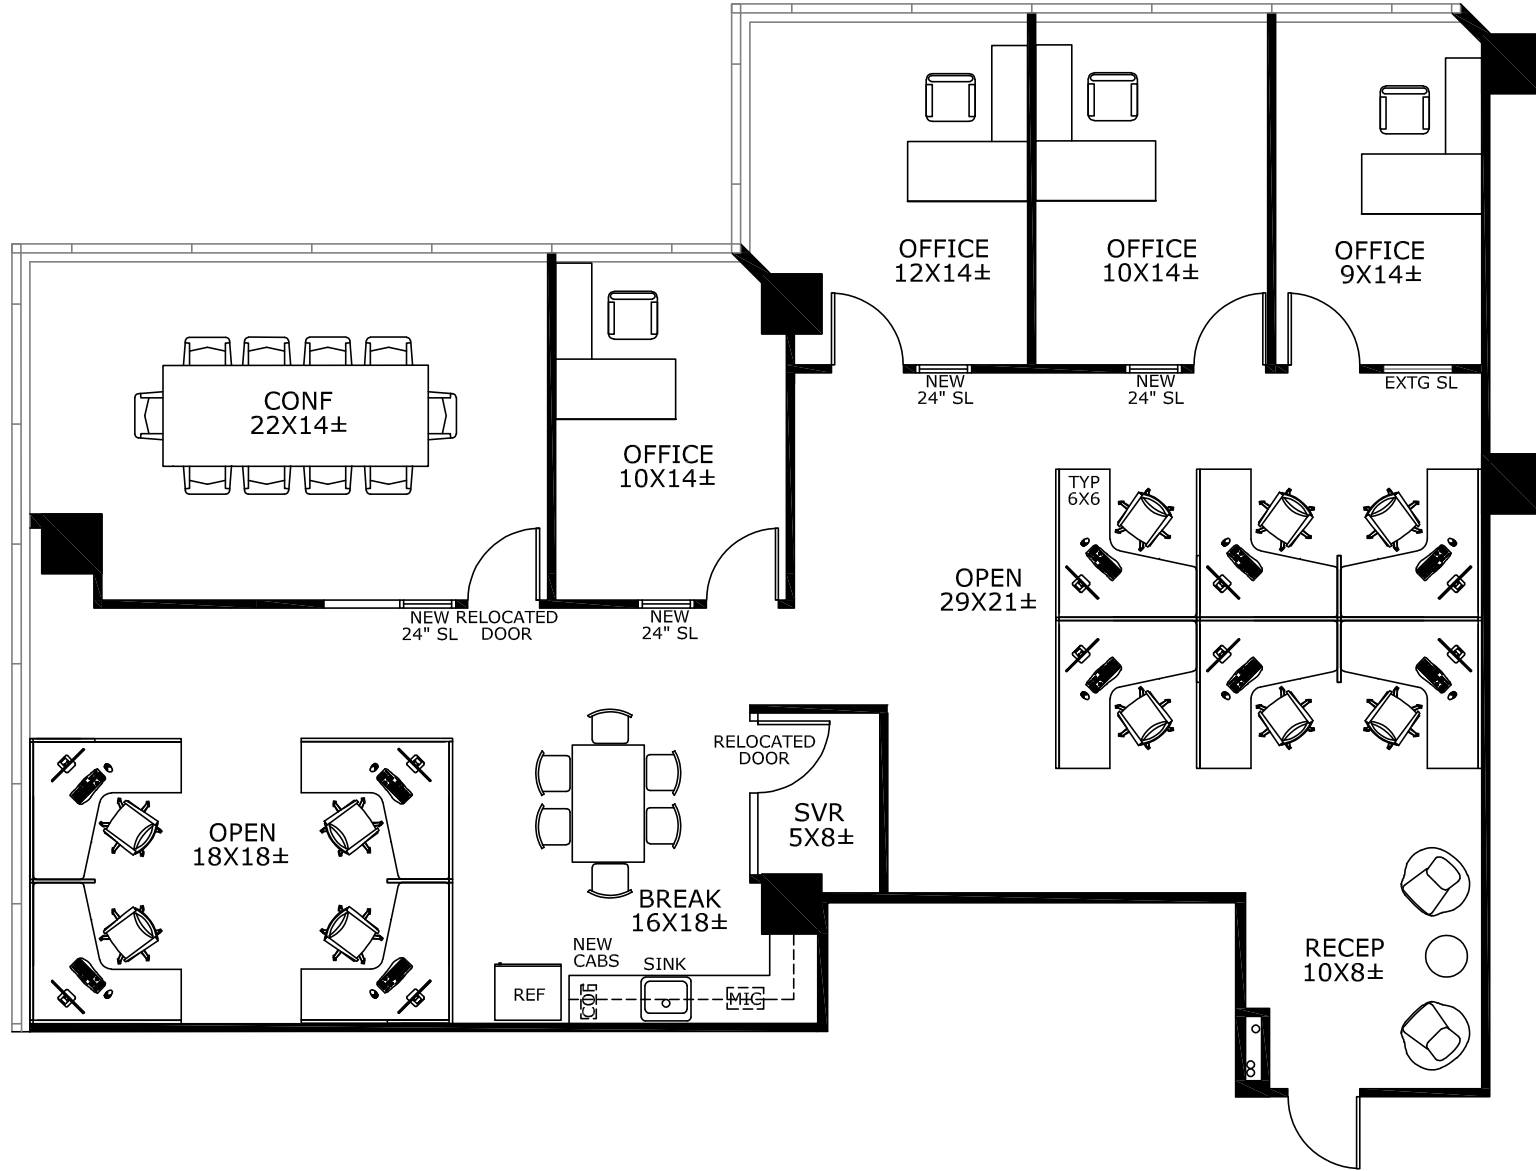


WALL LEGEND	
	EXISTING WALLS
	NEW WALLS
	NEW LOW HEIGHT WALLS

PRELIMINARY PLAN NOT FOR
REGULATORY APPROVAL,
PERMITTING, OR CONSTRUCTION
*SUITE HAS NOT BEEN FULLY FIELD VERIFIED FOR
EXISTING CONDITIONS
*ROOM SIZES ARE APPROXIMATE, AND ARE NOT INTENDED
FOR CONSTRUCTION. DETERMINATION OF FURNITURE
SIZES OR PLACEMENT.

PROJECT #:	1282.2060
DATE	02-16-24
REVISED	
REVISED	
REVISED	
RSF	2,632
FILE LOCATION	I:\DRAWINGS - MAIN\GREENWAY TOWER - 1231 GREENWAY DRIVE\PROJECT FILES\RISE48 EQUITY\SP


SPACE PLAN	DRAWN BY: BK/CW SCL: 1/8" = 1'-0" (ON 11 X 17" PAPER ONLY)
------------	--

PROPOSED FACILITY FOR:
RISE48 EQUITY
GREENWAY TOWER
FLOOR 10, SUITE 1035
1231 GREENWAY DRIVE
IRVING, TEXAS 75038

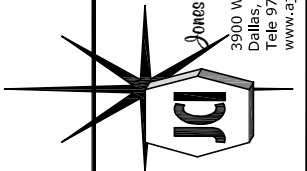


NEWMARK

Jones Commercial Interiors
3900 Willow Street, Suite 150
Dallas, TX 75226
Tele 972.690.3400
www.jci.com

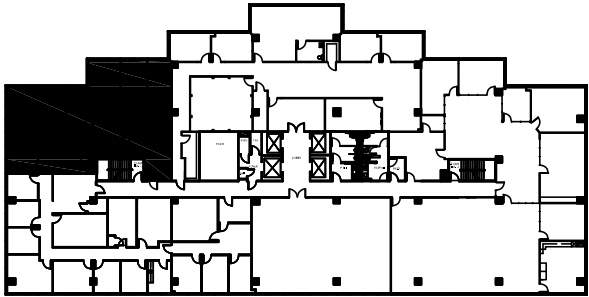

KEY PLAN

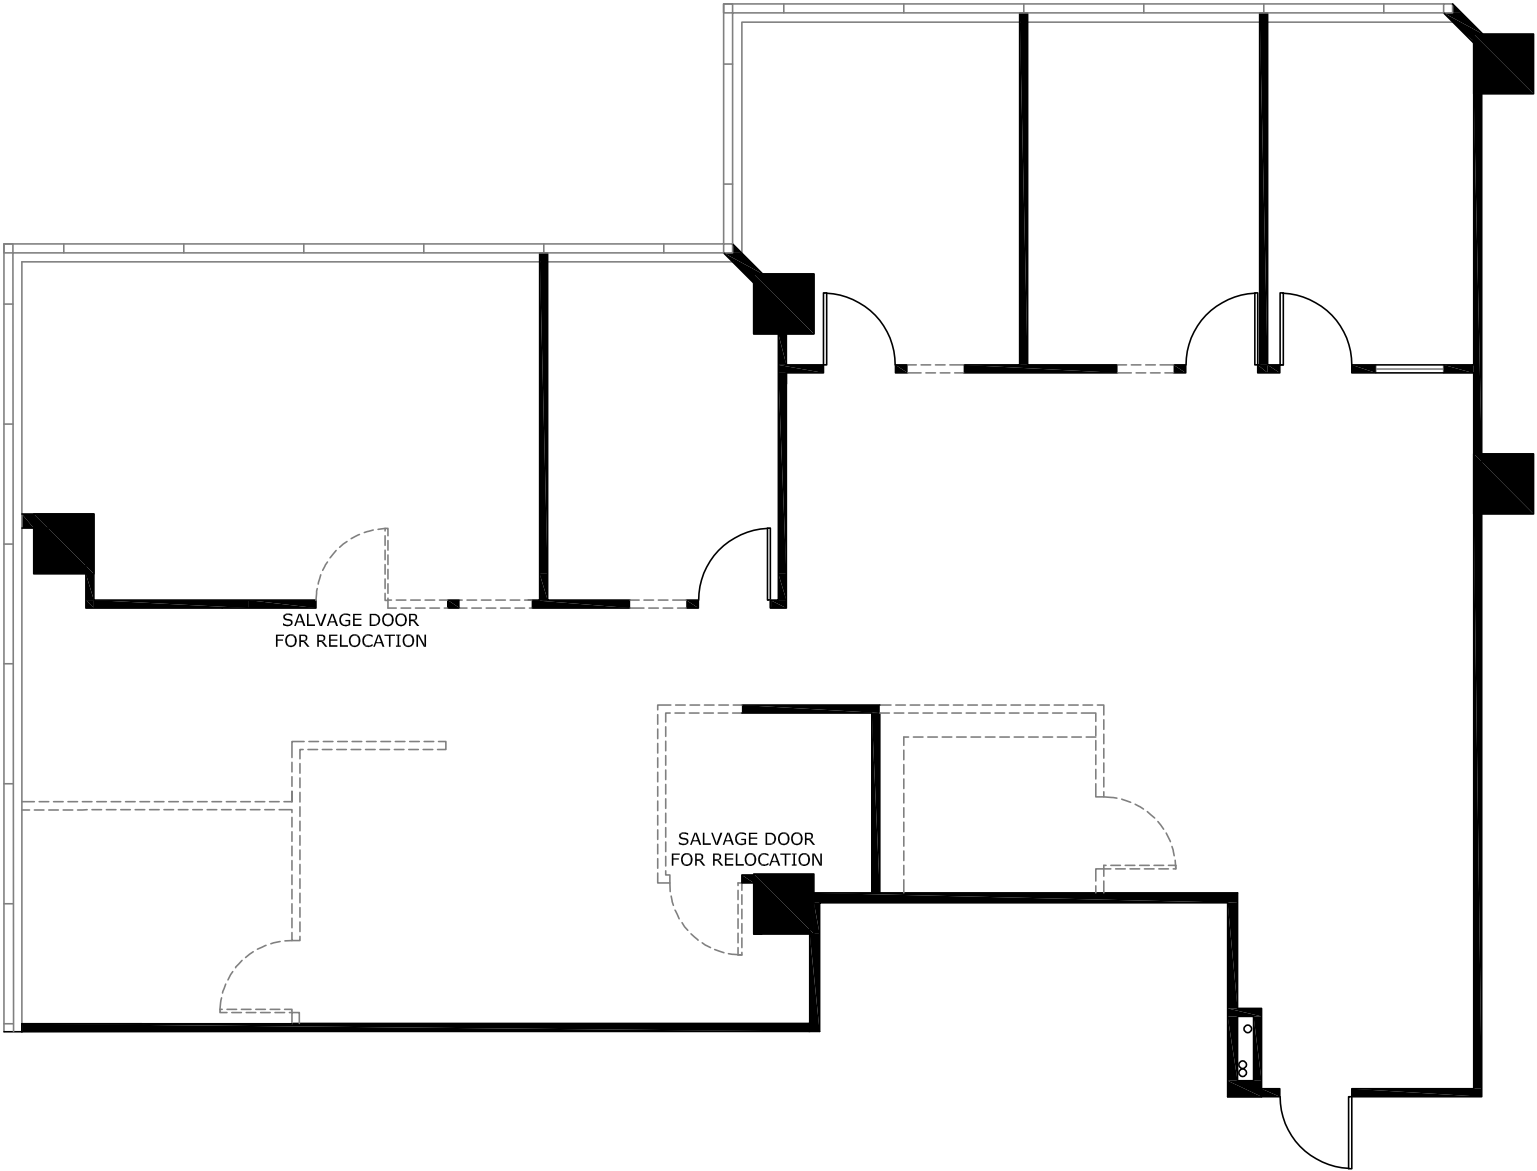

WALL LEGEND

EXISTING WALLS

DEMO WALLS

PRELIMINARY PLAN NOT FOR
REGULATORY APPROVAL,
PERMITTING, OR CONSTRUCTION

*SUITE HAS NOT BEEN FULLY FIELD VERIFIED FOR
EXISTING CONDITIONS
*ROOM SIZES ARE APPROXIMATE, AND ARE NOT INTENDED
FOR CONSTRUCTION. FIELD VERIFICATION OF FURNITURE
SIZES OR PLACEMENT.


PROJECT #:	1282.2060
DATE	02-16-24
REVISED	
REVISED	
REVISED	
RSF	2,632
FILE LOCATION	1:\DRAWINGS - MAIN\GREENWAY TOWER - 1231 GREENWAY DRIVE\PROJECT FILES\RISE48 EQUITY\SP

DEMO PLAN

DRAWN BY: BK/CW
SCALE: 1/8" = 1'-0"
(ON 11 X 17" PAPER ONLY)

PROPOSED FACILITY FOR:

RISE48 EQUITY
GREENWAY TOWER
FLOOR 10, SUITE 1035
1231 GREENWAY DRIVE
IRVING, TEXAS 75038

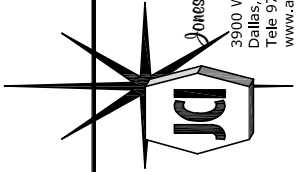

Jones Commercial Interiors
3900 Willow Street, Suite 150
Dallas, TX 75226
Tele 972.690.3400
www.jci.com

NEWMARK