


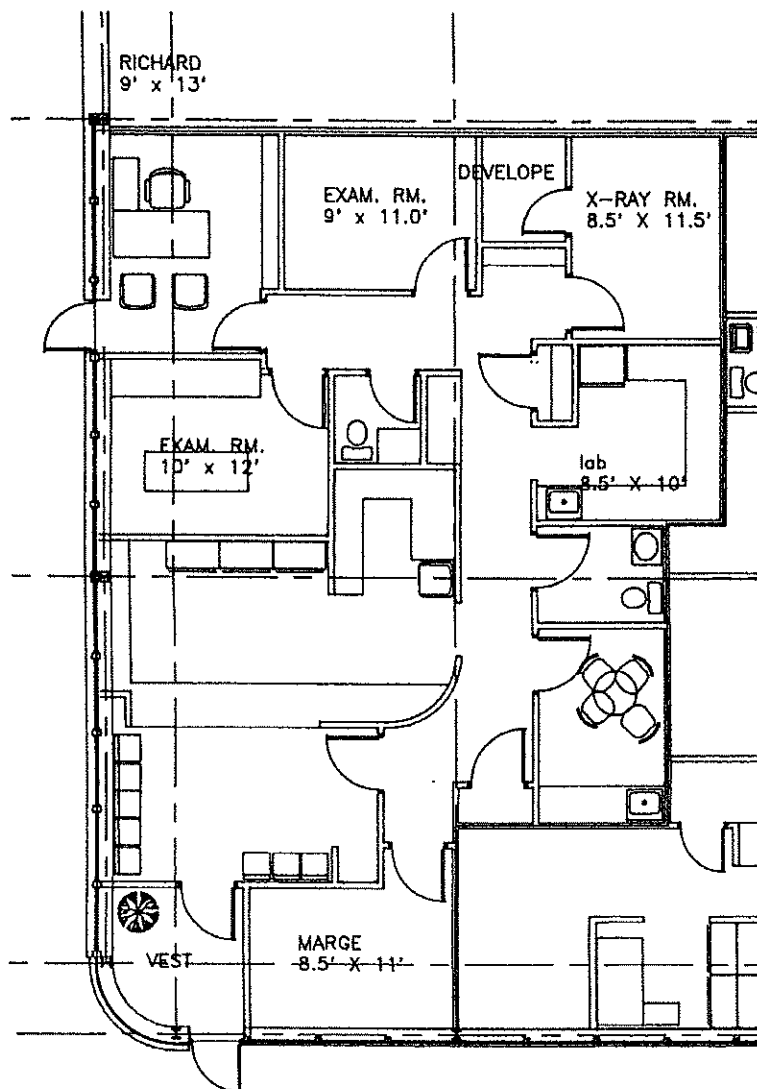

DOCTOR ABRASH
 SCALE: 1/8"=1'
 DATE: 3/31/94
 DRAWN BY: B.M.S.
 LOCATION: 800 WOODBURY ROAD