Site Plan

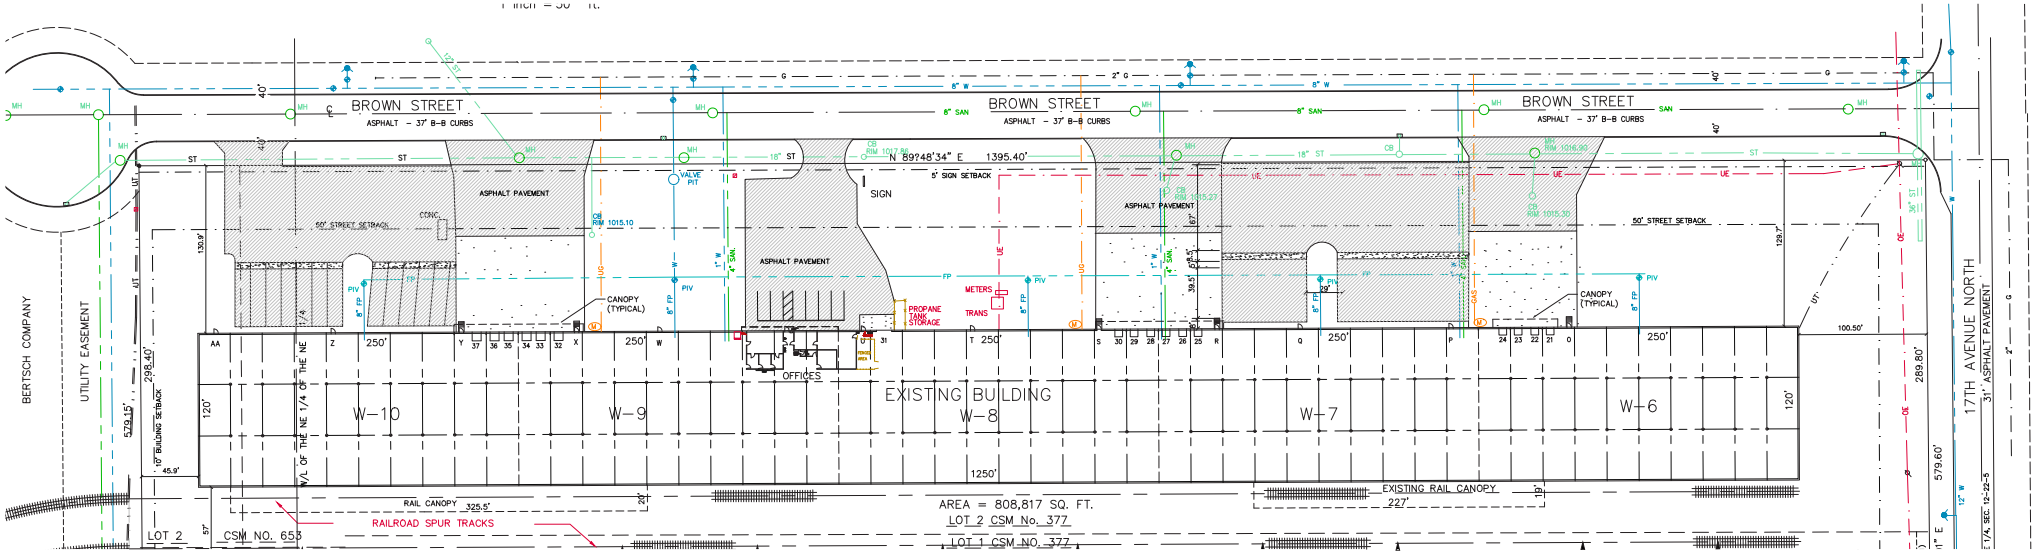
BROWN STREET
ASPHALT - 37' B-B CURBS
N 89°48'34" E 1395.40'
5' SIGN SETBACK
SIGN
ASPHALT PAVEMENT
50' STREET SETBACK
CANOPY (TYPICAL)
METERS
TRANS
PROPANE TANK STORAGE
OFFICES
EXISTING BUILDING
W-10
W-9
W-8
W-7
W-6
RAIL CANOPY 325.5'
RAILROAD SPUR TRACKS
AREA = 808,817 SQ. FT.
LOT 2 CSM No. 377
LOT 1 CSM NO. 377
EXISTING RAIL CANOPY 227'
LOT 2
CSM NO. 653
BERTSCH COMPANY
UTILITY EASEMENT
17TH AVENUE NORTH
31' ASPHALT PAVEMENT
N