
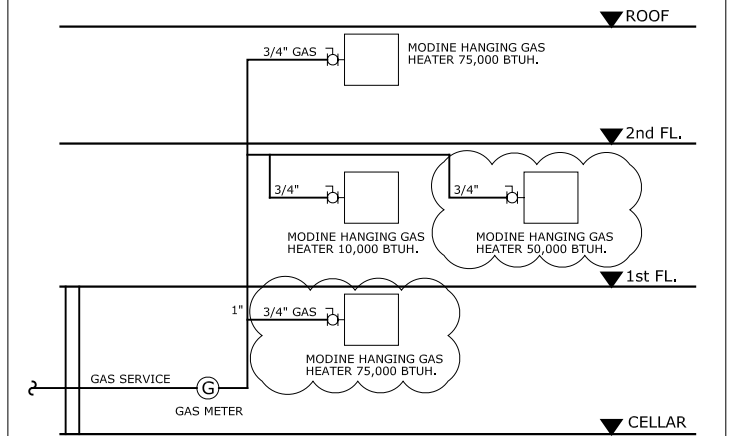
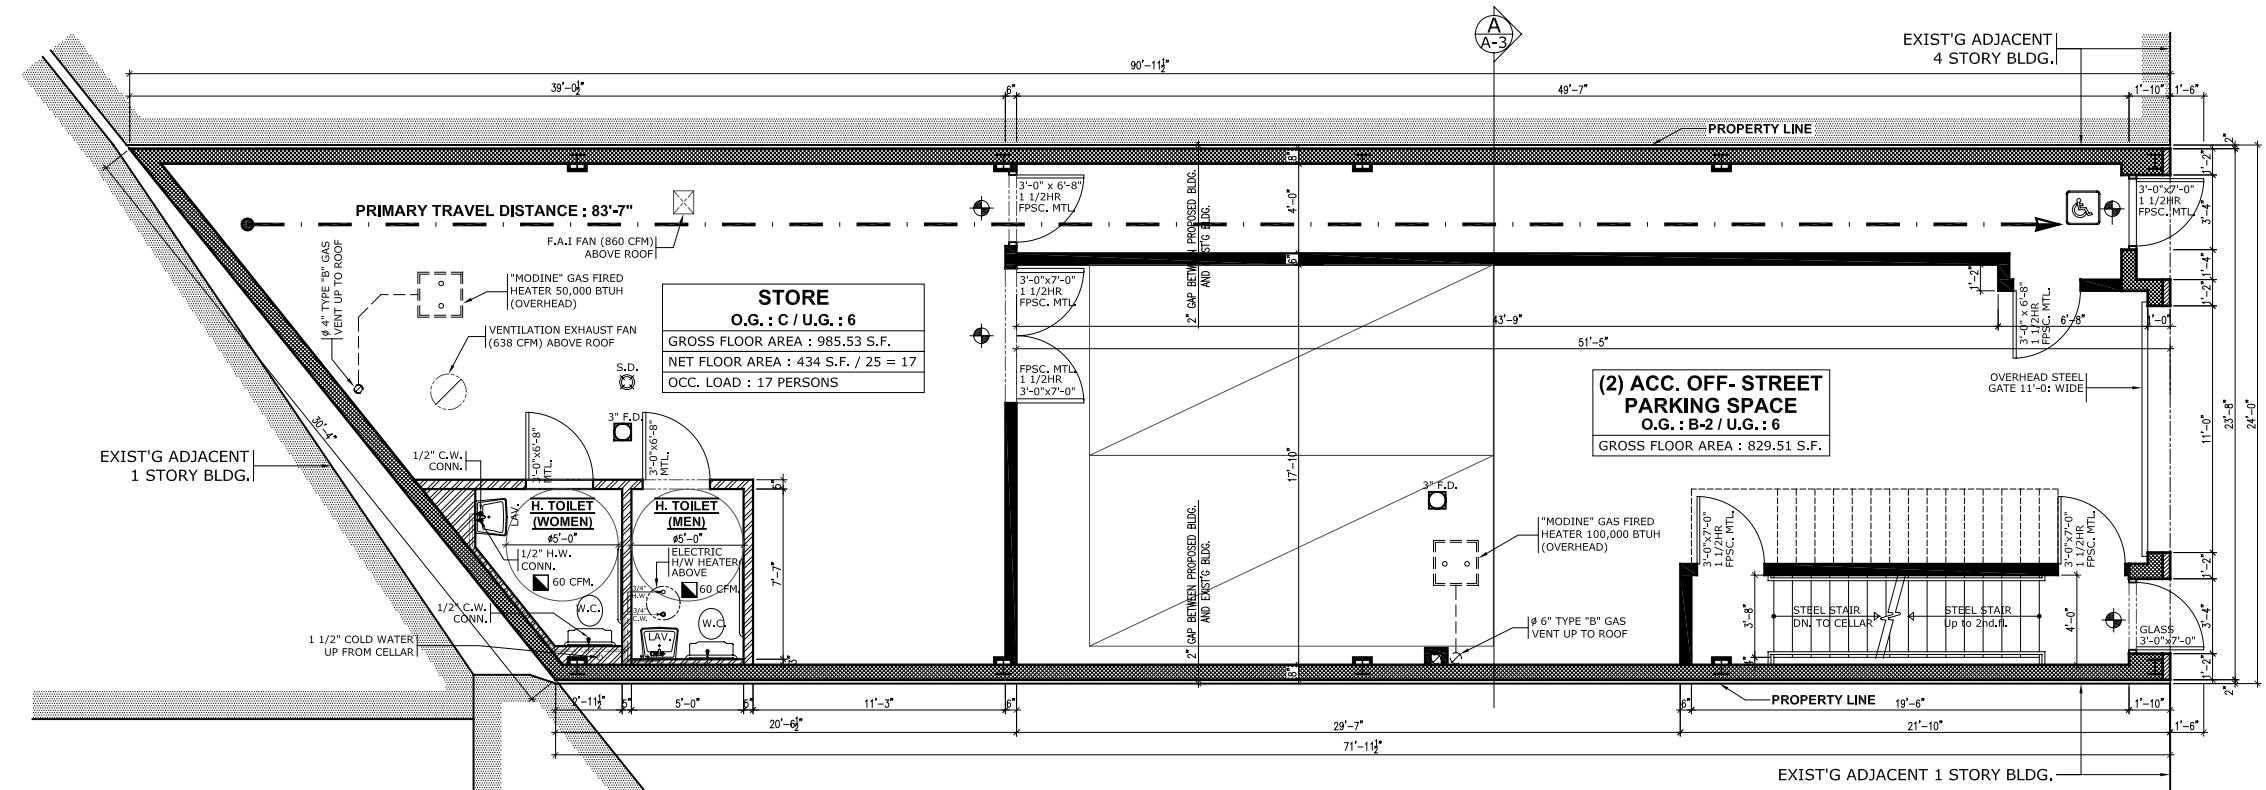
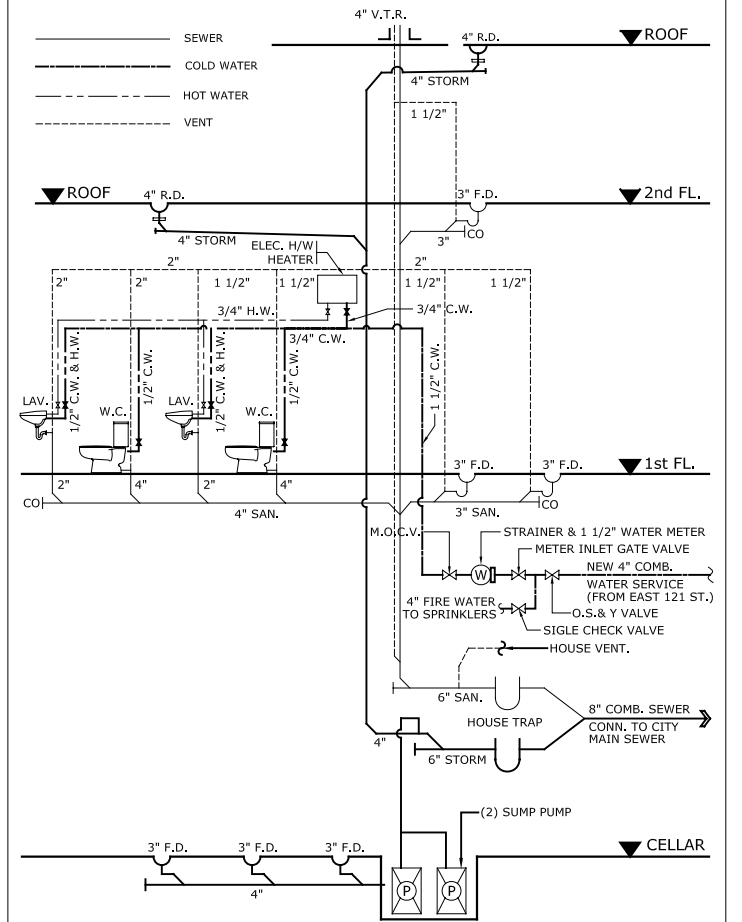


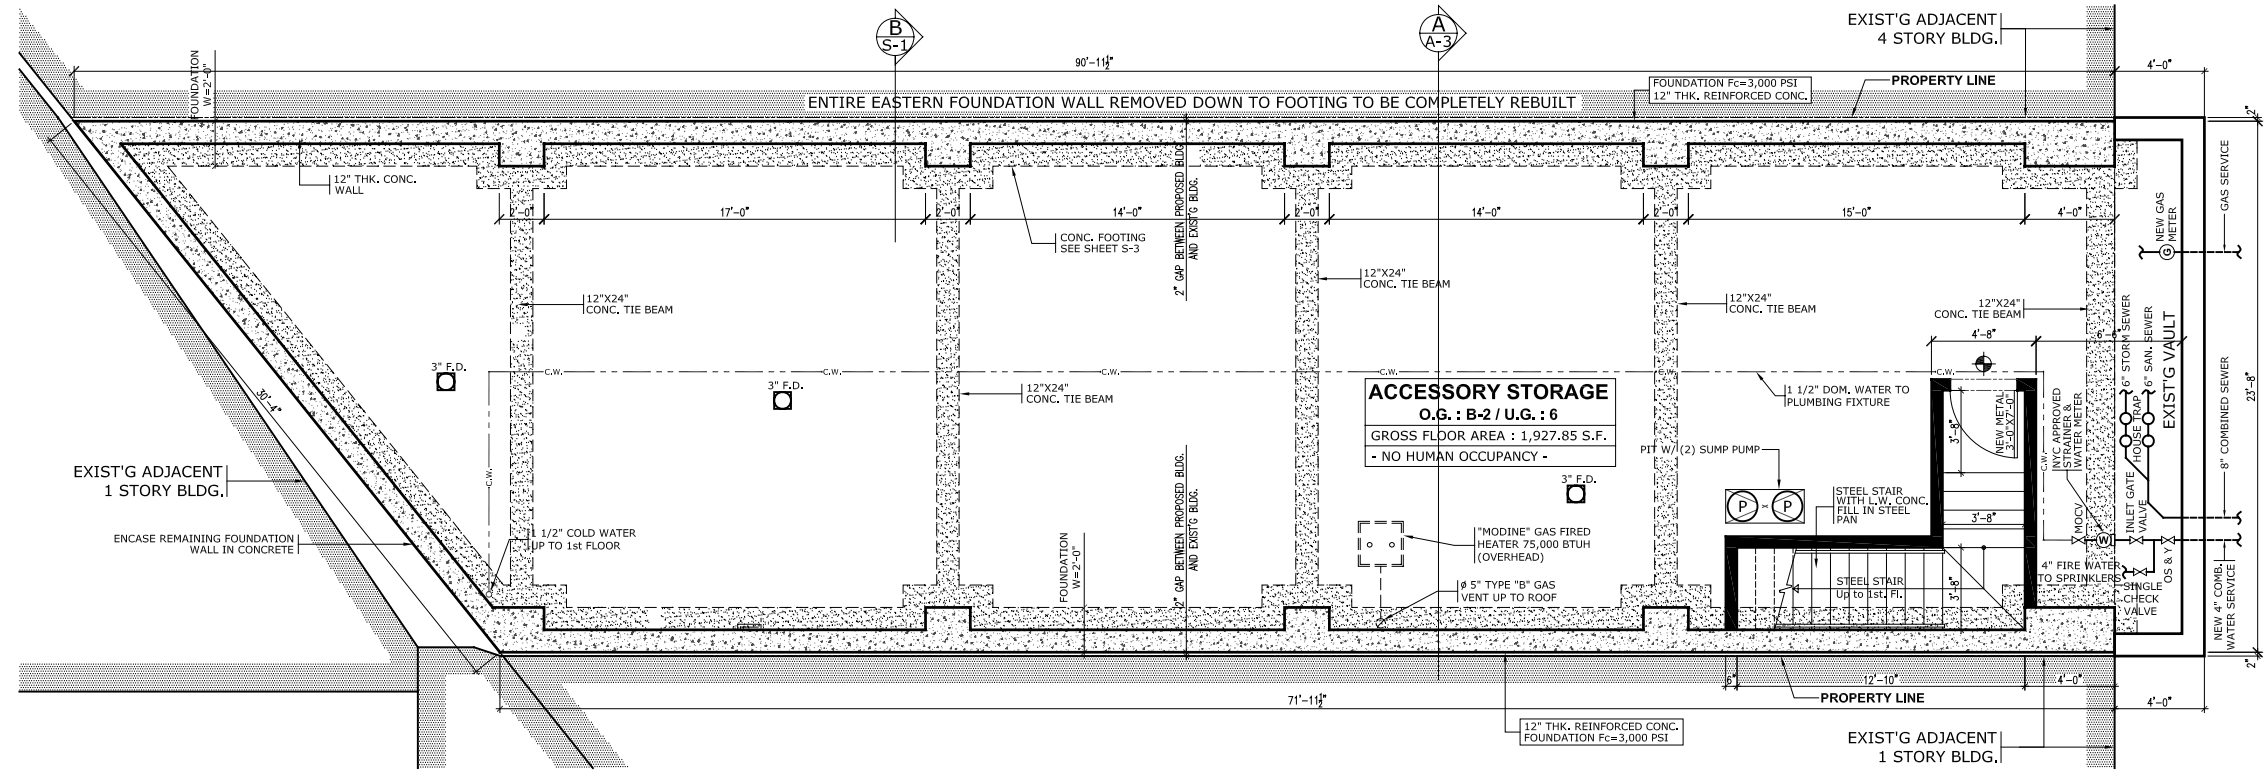

NOTE:
TO THE BEST OF MY KNOWLEDGE, BELIEF AND PROFESSIONAL JUDGEMENT, THESE PLANS AND SPECIFICATION ARE IN COMPLIANCE WITH THE ENERGY CONSTRUCTION CODE OF NEW YORK STATE.

DOB #104870560			
REVISION	AUG. 20, 2008	Amend-2	
	JUN. 10, 2008	Amend-1	
	MAR. 04, 2008	Proposed	
	DATE	DESCRIPTION	DATE
CHON ENGINEERING P.C.		163-32 NORTHERN BLVD. 2nd FLOOR FLUSHING, NY 11358 TEL : 718-866-8781 FAX : 718-866-8782 Info@chonengineering.com	
New Building Construction (NEW CERTIFICATE OF OCCUPANCY)		A-1	
ADDRESS : 211 EAST 121 STREET NY, NY 10035		SCALE	
DESIGNED BY	DRAWN BY	APPROVED BY	DATE
H.L.	H.L.	S.C.	MAR.4.08
SHEET		OF 8	