


15415 KATY FREEWAY

CONTROL BOOK PLAN - FLOOR 01

VACANT
SUITE 100
19,427 NRA

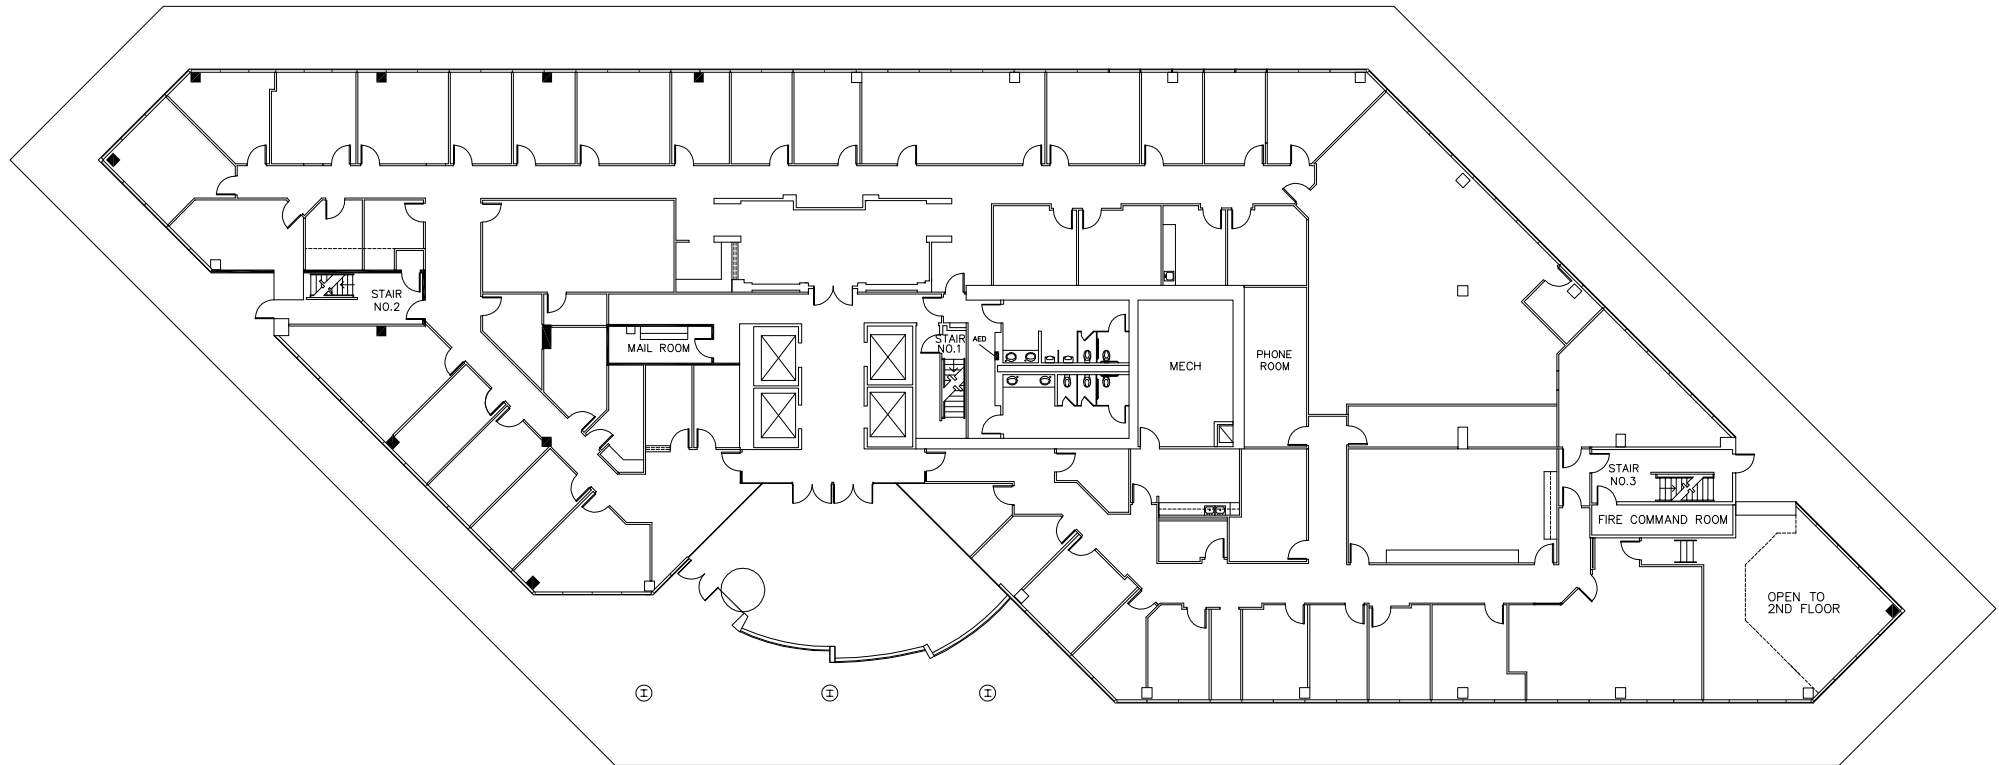

 OCCUPIED  VACANT



PREPARED BY
COLLINS DESIGN GROUP
HOUSTON, TEXAS
281-497-4700

04/10/24