

FOR LEASE

1030 WEST GEORGIA STREET

THE BARRARD BUILDING

AAA CLASS LOCATION IN DOWNTOWN VANCOUVER



OFFICE ENQUIRIES

BILL COULTER

PERSONAL REAL ESTATE CORPORATION
Senior Vice President | Office Properties

D. 604 662 5131 C. 604 720 4800

bill.coulter@cbre.com

ELI APPLEBAUM

PERSONAL REAL ESTATE CORPORATION
Vice President | Office Properties

D. 604 662 5164 C. 778 855 0022

eli.applebaum@cbre.com

CBRE

1030 WEST GEORGIA STREET | VANCOUVER, BC

Located at the corner of Burrard and Georgia Streets in the centre of downtown Vancouver, the Burrard Building location offers tenants easy access to many nearby amenities and restaurants and is just one block from the Burrard SkyTrain Station.



LEASE RATE

Contact Listing Agents



OPERATING COSTS & TAXES

\$25.91 per sq. ft. (2024 estimate)




PARKING

1 stall per 1,900 sq. ft.

\$275 per month | random stall

\$350 per month | reserved stall

(Plus applicable taxes made up of 24% transit tax plus 5% GST)

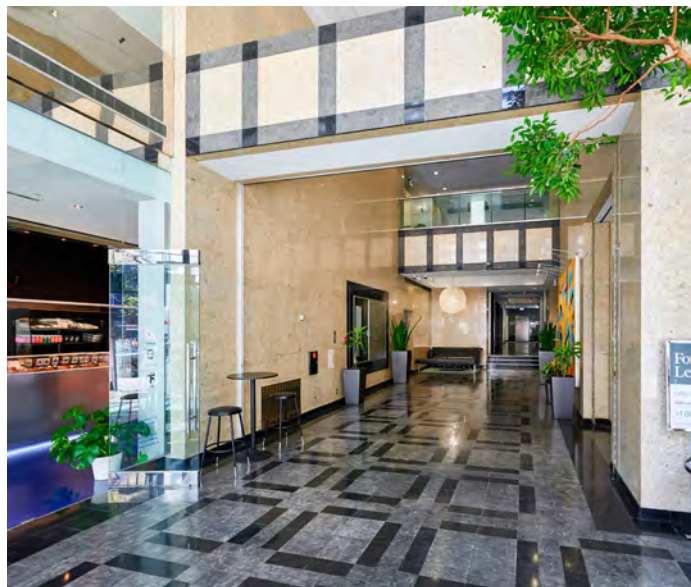

BUILDING FEATURES

- Steel frame building spanning 19 floors
- Five destination dispatch elevators service all office floors
- Bike storage
- On-site manned security and 24 hour access
- HVAC Monday to Friday and Saturday mornings
- CIBC and Café Club on main level
- Close proximity to first class hotels, fine dining, major banks, and world renowned Robson and Alberni Street retailers
- Professionally managed by Warrington PCI
- Building Owner and Manager are located in the Burrard Building



LOCATED IN THE
HEART OF
DOWNTOWN
VANCOUVER



CLOSE TO
SKYTRAIN AND
MAJOR BUS
CONNECTIONS



SHOPPING
ON ALBERNI &
ROBSON,
PACIFIC CENTRE
GRANVILLE ST



WALKER'S PARADISE

Daily errands do
not require a car



BIKE SCORE



RIDER'S PARADISE

World-class public
transportation




AVAILABLE SPACE

	SIZE	DESCRIPTION
Suite 717	3,074 SF	Improved south side office space with seven window offices, boardroom, meeting room and kitchen. Available Immediately.
Suite 903	760 SF	Improved north side office space with one large window office/boardroom. Available Immediately.
Suite 1003	1,152 SF	Improved north side office space with three window offices and small kitchenette. Available Immediately.
Suite 1108	1,683 SF	Improved north side office space with three offices, boardroom, storage and kitchen. Available Immediately.

FOR LEASE

1030 WEST GEORGIA STREET
VANCOUVER, BC

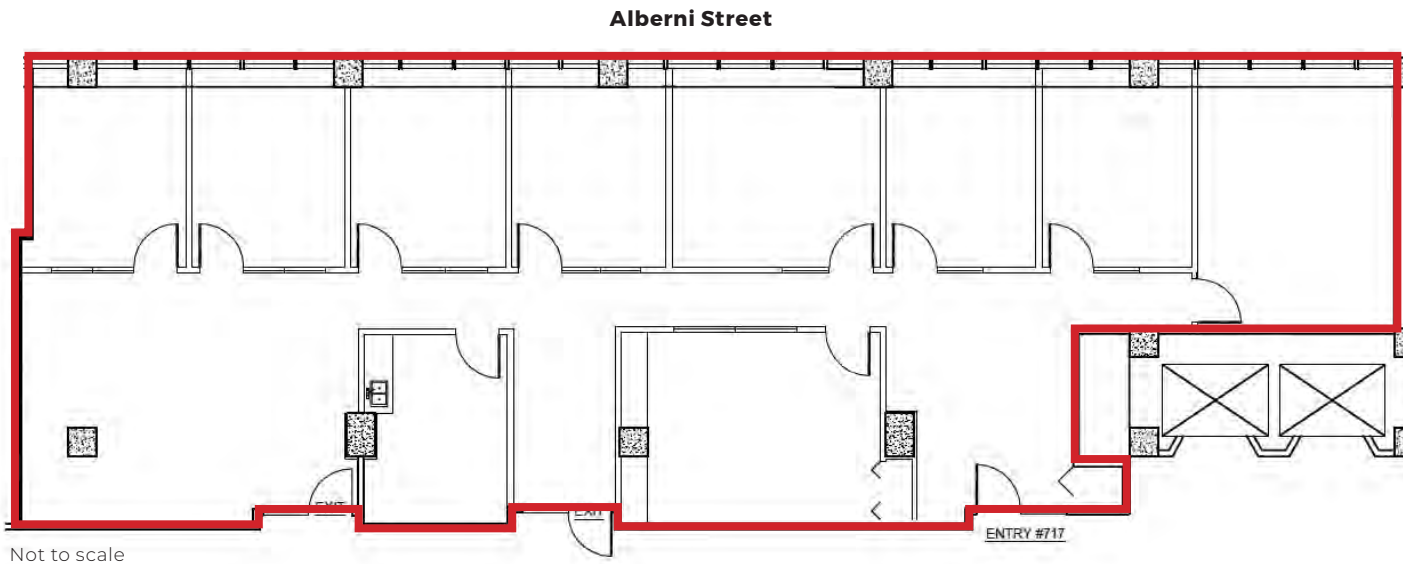

SUITE 717

Available Immediately

3,074 Rentable sq.ft.

- > Improved south side office space
- > Seven window offices, boardroom, meeting room and kitchen

LEASING ENQUIRIES

BILL COULTER

PERSONAL REAL ESTATE CORPORATION
Senior Vice President | Office Properties

604 720 4800

bill.coulter@cbre.com

ELI APPLEBAUM

PERSONAL REAL ESTATE CORPORATION
Vice President | Office Properties

778 855 0022


eli.applebaum@cbre.com

CBRE

This disclaimer shall apply to CBRE Limited, Real Estate Brokerage, and to all other divisions of the Corporation; to include all employees and independent contractors ("CBRE"). The information set out herein, including, without limitation, any projections, images, opinions, assumptions and estimates obtained from third parties (the "Information") has not been verified by CBRE, and CBRE does not represent, warrant or guarantee the accuracy, correctness and completeness of the Information. CBRE does not accept or assume any responsibility or liability, direct or consequential, for the Information or the recipient's reliance upon the Information. The recipient of the Information should take such steps as the recipient may deem necessary to verify the Information prior to placing any reliance upon the Information. The Information may change and any property described in the Information may be withdrawn from the market at any time without notice or obligation to the recipient from CBRE. CBRE and the CBRE logo are the service marks of CBRE Limited and/or its affiliated or related companies in other countries. All other marks displayed on this document are the property of their respective owners. All Rights Reserved.

FOR LEASE

1030 WEST GEORGIA STREET
VANCOUVER, BC

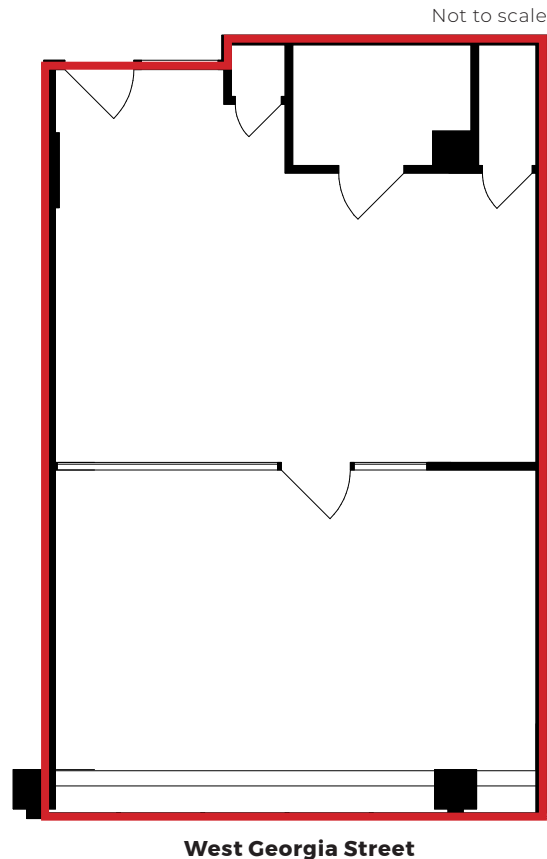

SUITE 903

Available Immediately

760 Rentable sq.ft.

- > Improved north side office space
- > One large window office/boardroom

LEASING ENQUIRIES

BILL COULTER

PERSONAL REAL ESTATE CORPORATION
Senior Vice President | Office Properties

604 720 4800

bill.coulter@cbre.com

ELI APPLEBAUM

PERSONAL REAL ESTATE CORPORATION
Vice President | Office Properties

778 855 0022


eli.applebaum@cbre.com

CBRE

This disclaimer shall apply to CBRE Limited, Real Estate Brokerage, and to all other divisions of the Corporation; to include all employees and independent contractors ("CBRE"). The information set out herein, including, without limitation, any projections, images, opinions, assumptions and estimates obtained from third parties (the "Information") has not been verified by CBRE, and CBRE does not represent, warrant or guarantee the accuracy, correctness and completeness of the Information. CBRE does not accept or assume any responsibility or liability, direct or consequential, for the Information or the recipient's reliance upon the Information. The recipient of the Information should take such steps as the recipient may deem necessary to verify the Information prior to placing any reliance upon the Information. The Information may change and any property described in the Information may be withdrawn from the market at any time without notice or obligation to the recipient from CBRE. CBRE and the CBRE logo are the service marks of CBRE Limited and/or its affiliated or related companies in other countries. All other marks displayed on this document are the property of their respective owners. All Rights Reserved.

FOR LEASE

1030 WEST GEORGIA STREET
VANCOUVER, BC

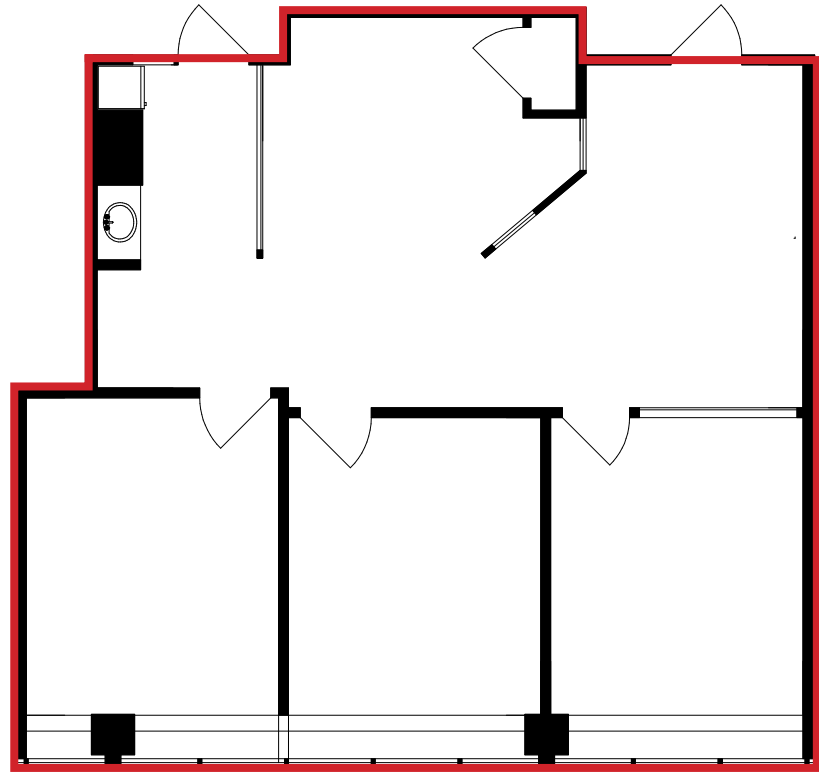

West Georgia Street

Not to scale

SUITE 1003

Available Immediately

1,152 Rentable sq.ft.

- > Improved north side office space
- > Three window offices with small kitchenette

LEASING ENQUIRIES

BILL COULTER

PERSONAL REAL ESTATE CORPORATION
Senior Vice President | Office Properties

604 720 4800

bill.coulter@cbre.com

ELI APPLEBAUM

PERSONAL REAL ESTATE CORPORATION
Vice President | Office Properties

778 855 0022


eli.applebaum@cbre.com

CBRE

This disclaimer shall apply to CBRE Limited, Real Estate Brokerage, and to all other divisions of the Corporation; to include all employees and independent contractors ("CBRE"). The information set out herein, including, without limitation, any projections, images, opinions, assumptions and estimates obtained from third parties (the "Information") has not been verified by CBRE, and CBRE does not represent, warrant or guarantee the accuracy, correctness and completeness of the Information. CBRE does not accept or assume any responsibility or liability, direct or consequential, for the Information or the recipient's reliance upon the Information. The recipient of the Information should take such steps as the recipient may deem necessary to verify the Information prior to placing any reliance upon the Information. The Information may change and any property described in the Information may be withdrawn from the market at any time without notice or obligation to the recipient from CBRE. CBRE and the CBRE logo are the service marks of CBRE Limited and/or its affiliated or related companies in other countries. All other marks displayed on this document are the property of their respective owners. All Rights Reserved.

FOR LEASE

1030 WEST GEORGIA STREET
VANCOUVER, BC

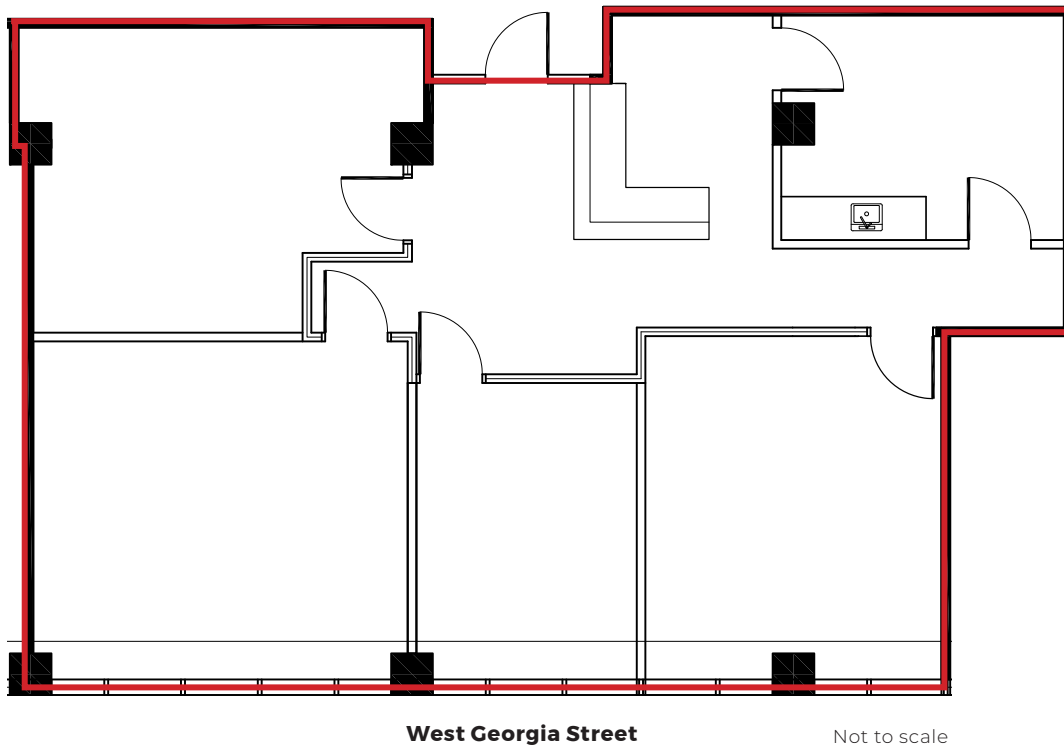

SUITE 1108

Available Immediately

1,683 Rentable sq.ft.

- > Improved north side office space
- > Three offices, boardroom, storage and kitchen

LEASING ENQUIRIES

BILL COULTER

PERSONAL REAL ESTATE CORPORATION
Senior Vice President | Office Properties

604 720 4800

bill.coulter@cbre.com

ELI APPLEBAUM

PERSONAL REAL ESTATE CORPORATION
Vice President | Office Properties

778 855 0022

eli.applebaum@cbre.com

CBRE

This disclaimer shall apply to CBRE Limited, Real Estate Brokerage, and to all other divisions of the Corporation; to include all employees and independent contractors ("CBRE"). The information set out herein, including, without limitation, any projections, images, opinions, assumptions and estimates obtained from third parties (the "Information") has not been verified by CBRE, and CBRE does not represent, warrant or guarantee the accuracy, correctness and completeness of the Information. CBRE does not accept or assume any responsibility or liability, direct or consequential, for the Information or the recipient's reliance upon the Information. The recipient of the Information should take such steps as the recipient may deem necessary to verify the Information prior to placing any reliance upon the Information. The Information may change and any property described in the Information may be withdrawn from the market at any time without notice or obligation to the recipient from CBRE. CBRE and the CBRE logo are the service marks of CBRE Limited and/or its affiliated or related companies in other countries. All other marks displayed on this document are the property of their respective owners. All Rights Reserved.