


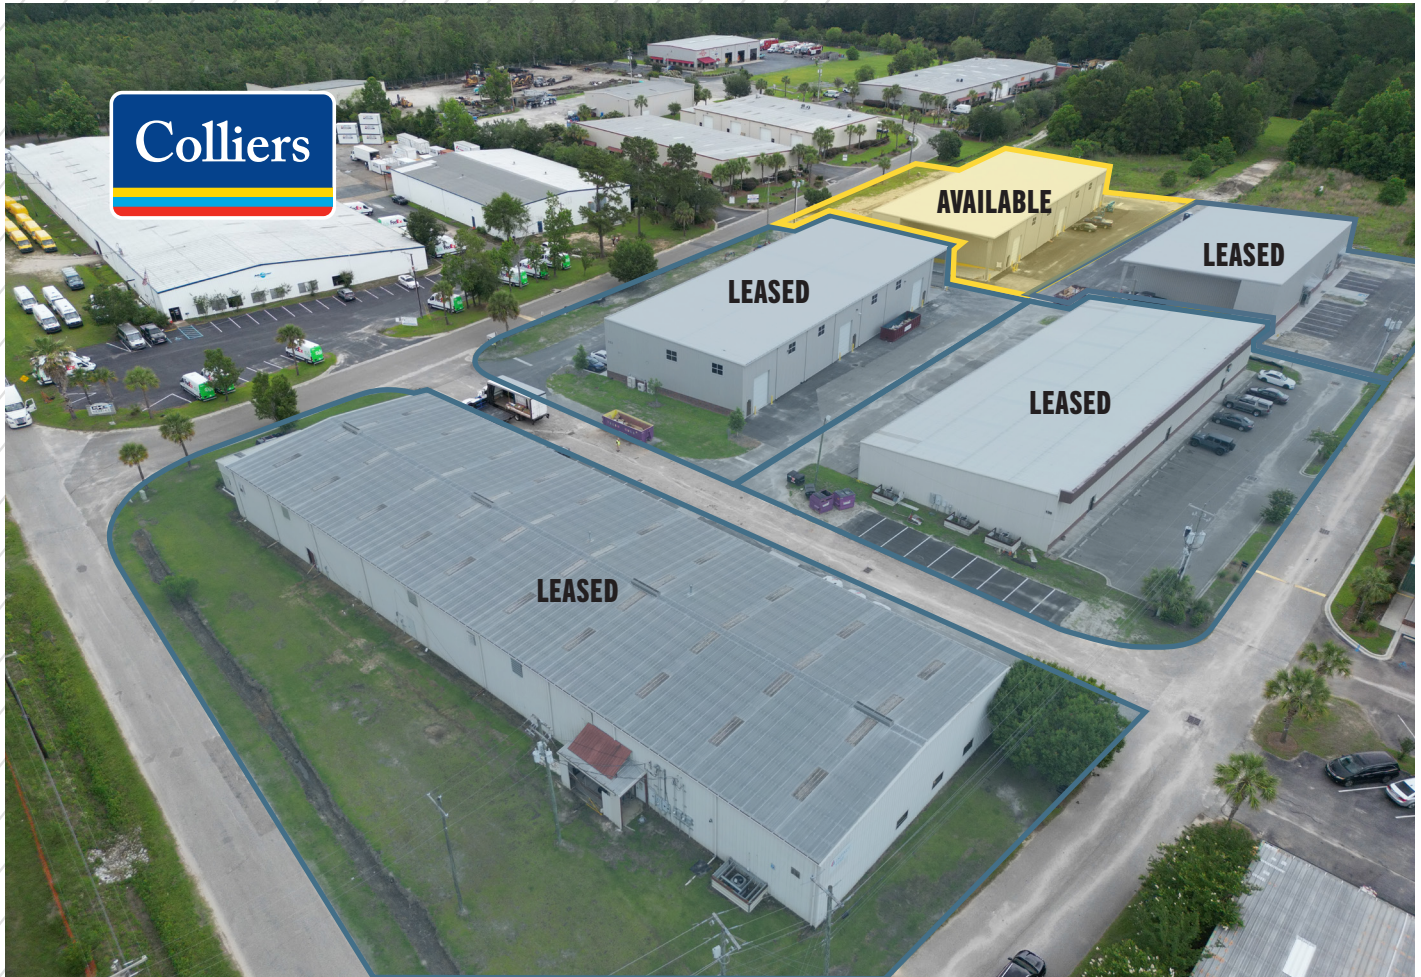

CEMBER WAY COMMERCE CENTER

SUMMERVILLE, SC 29483

WAREHOUSE **FOR LEASE** | ±5,000 to 15,000 SF **AVAILABLE**

HUNTER HARTLEY, SIOR

Vice President
+1 843 817 8927
hunter.hartley@colliers.com

BOB NUTTALL, SIOR, CPM

Managing Director
+1 843 367 8255
bob.nuttall@colliers.com

PAUL HARTLEY, SIOR

Principal
+1 803 260 4171
paul.hartley@colliers.com


PROPERTY OVERVIEW

PROPERTY OVERVIEW

Cember Way Commerce Center is an exciting new industrial park, with a combination of new and existing warehouses, located five minutes south of Summerville, SC. Zoned Light Industrial in Berkeley County, a wide variety of users from flex/retail to industrial fabrication/distribution can operate in the park. Current ownership has expanded the existing park with three new buildings - all of which are now delivered.

LOCATION OVERVIEW

Cember Way Commerce Center is located between Bellwright Road, Elliana and Cember Way with easy access from US Highway 78. Highway 78 connects the towns of Ladson and Summerville, SC and provides quick access to the rapidly expanding labor pool of the Charleston Metro. Nearby developments on Highway 78 include large-scale, single-family developments, multifamily developments and the new Sawmill Mixed Use Commercial Development, a 50+ acre live, work, play community. The residents in these communities travel along Highway 78 and nearby I-26 to their jobs and would be well supported by tenants in Cember Way Commerce Park who could provide complimentary products and services to the areas economic drivers.

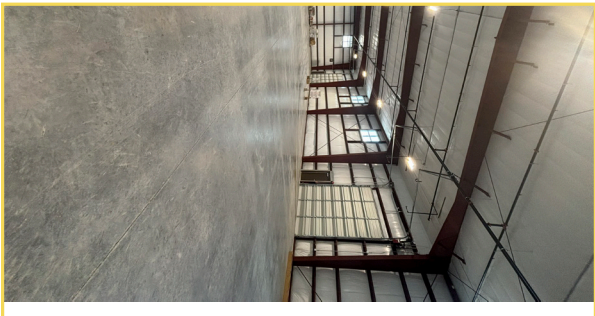



ADDRESS
BUILDING 1: 10170 BELLWRIGHT ROAD SUMMERVILLE, SC
BUILDING 2: 130 ELLIANA WAY SUMMERVILLE, SC
BUILDING 3: 203 CEMBER WAY SUMMERVILLE, SC
BUILDING 4: 205 CEMBER WAY SUMMERVILLE, SC
BUILDING 5: 132 ELLIANA WAY SUMMERVILLE, SC



AVAILABILITY
BUILDING 1: LEASED
BUILDING 2: LEASED
BUILDING 3: LEASED
BUILDING 4: ±5,000 - 15,000 SF AVAILABLE
BUILDING 5: LEASED



TOTAL LAND AREA
±4.65 ACRES



PARCEL ID / COUNTY
232-00-02-170
BERKELEY COUNTY



ZONING
LIGHT INDUSTRIAL



RATE
\$14.00 PSF NNN

SITE PLAN

*NNN Passthrough Estimated at \$2.50 PSF



BUILDING #1
10170 BELLWRIGHT ROAD, SUMMERVILLE, SC
Status Fully Leased

BUILDING #3
203 CEMBER WAY,
SUMMERVILLE, SC
Status Fully Leased

BUILDING #4 (±5,000-15,000 SF)
205 CEMBER WAY,
SUMMERVILLE, SC
Lease rate \$14 PSF NNN
Office per suite ±1,310 SF
Eave height 24'-28'
Clear height 22'6"
Loading dock Covered
Drive in doors (3) 12' x 16'
Sprinkler Fully sprinkled
Power 3 phase
Status Under construction
Parking 18 spaces

BUILDING #5
132 ELLIANA WAY,
SUMMERVILLE, SC
Status Fully Leased

BUILDING #2
130 ELLIANA WAY,
SUMMERVILLE, SC
Status Fully Leased

FLOOR PLAN

Building 4 (±5,000 - 15,000 SF)


*not to scale



LOCATION OVERVIEW



MARKET OVERVIEW

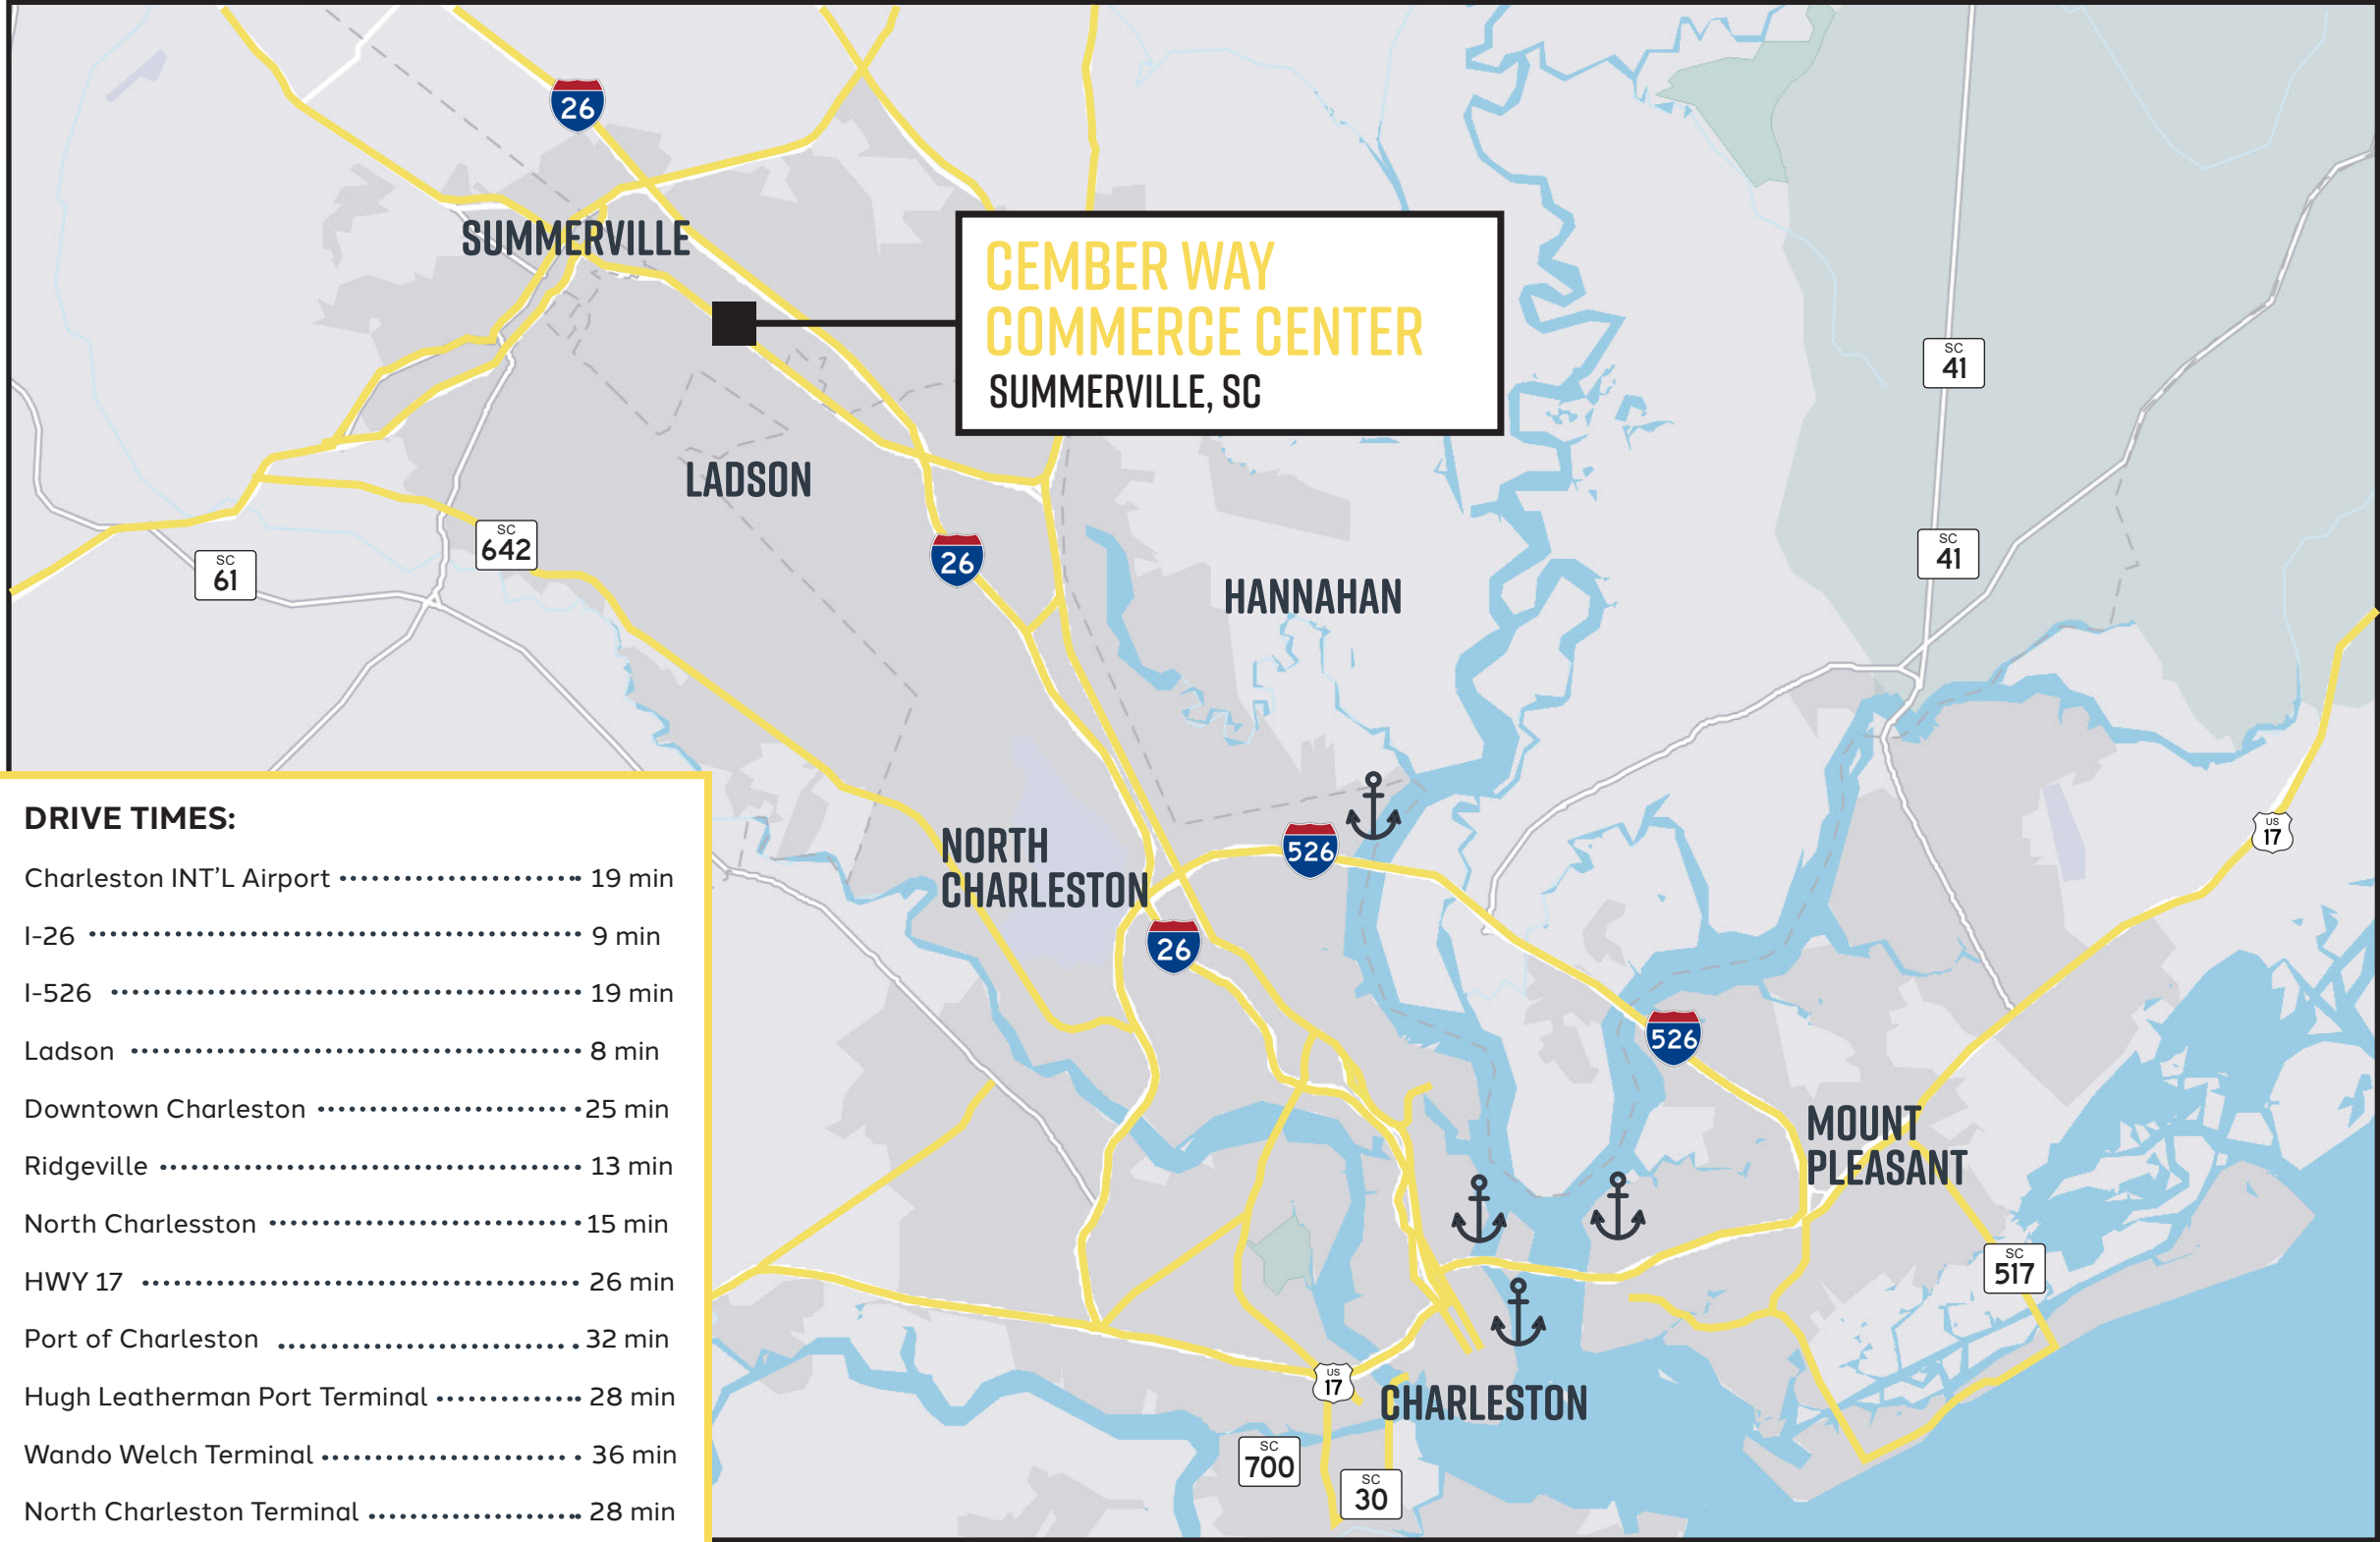

DRIVE TIMES:

Charleston INT'L Airport	19 min
I-26	9 min
I-526	19 min
Ladson	8 min
Downtown Charleston	25 min
Ridgeville	13 min
North Charlesston	15 min
HWY 17	26 min
Port of Charleston	32 min
Hugh Leatherman Port Terminal	28 min
Wando Welch Terminal	36 min
North Charleston Terminal	28 min

DEMOGRAPHICS: *WITHIN A 5-MILE RADIUS

154,013
TOTAL POPULATION

62,273
TOTAL HOUSEHOLDS

37.5
MEDIAN AGE

\$81,261
MEDIAN HOUSEHOLD
INCOME

\$101,773
AVERAGE HOUSEHOLD
INCOME

133,583
TOTAL DAYTIME
POPULATION

4,261
TOTAL BUSINESSES

CEMBER WAY COMMERCE CENTER

SUMMERVILLE, SC 29483



This document/email has been prepared by Colliers | South Carolina for advertising and general information only. Colliers makes no guarantees, representations or warranties of any kind, expressed or implied, regarding the information including, but not limited to, warranties of content, accuracy and reliability. Any interested party should undertake their own inquiries as to the accuracy of the information. Colliers excludes unequivocally all inferred or implied terms, conditions and warranties arising out of this document and excludes all liability for loss and damages arising there from. This publication is the copyrighted property of Colliers and / or its licensor(s). © 2026. All rights reserved. This communication is not intended to cause or induce breach of an existing listing agreement.

HUNTER HARTLEY, SIOR

Vice President

+1 843 817 8927

hunter.hartley@colliers.com

BOB NUTTALL, SIOR, CPM

Managing Director

+1 843 367 8255

bob.nuttall@colliers.com

PAUL HARTLEY, SIOR

Principal

+1 803 260 4171

paul.hartley@colliers.com